Book 2178/400
11/15/57
Res. 7209

/s/ Robert R. Larson

/s/ Helen M. Larson

/s/ A. J. Arnoldy

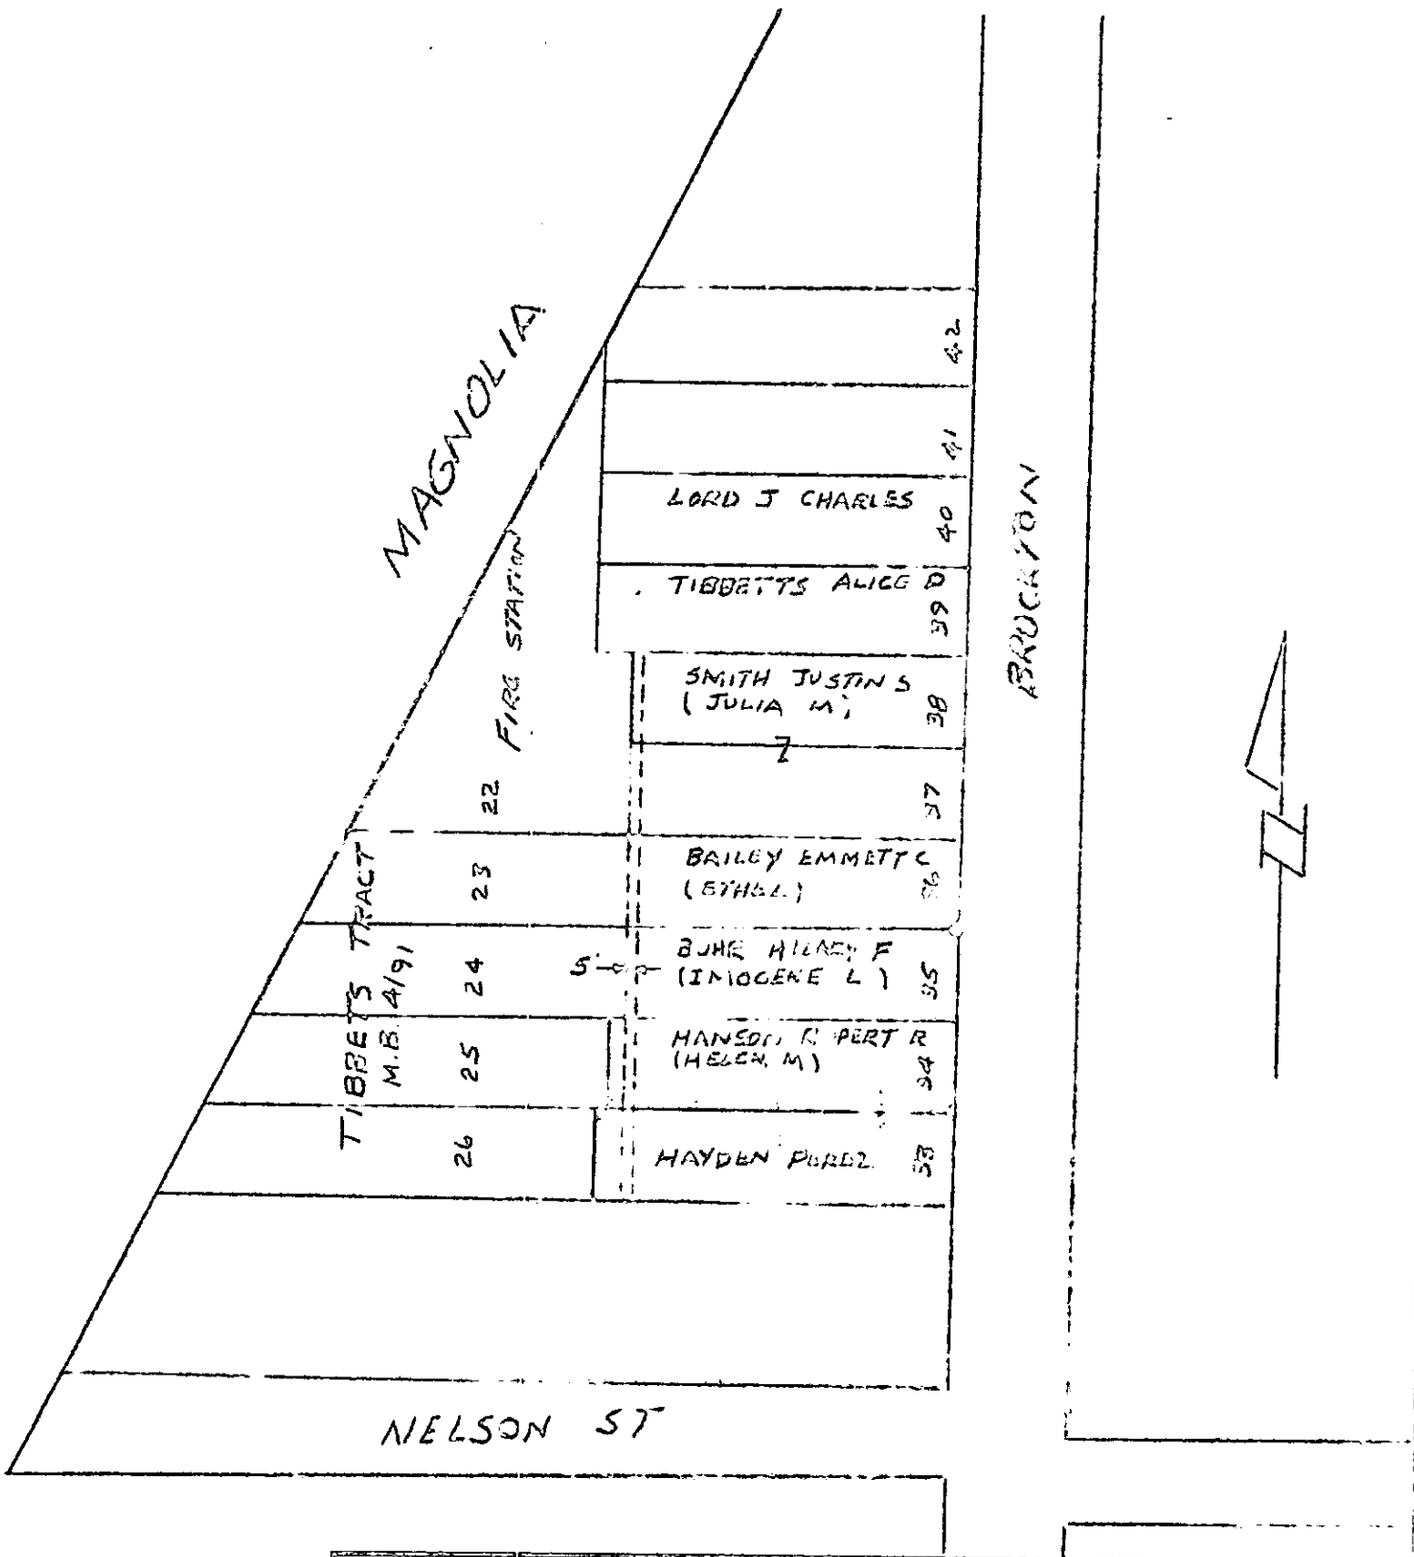

SCALE 1" = 100'	DRAWN D.M.	CITY OF RIVERSIDE DEPARTMENT OF PUBLIC UTILITIES	
DATE 6-26-57	CHECKED		
C. O. No.	APPROVED	DEPT.	DRAWING NO.
F. B. No.			

APPRVD	REVISIONS	DATE

LITZ NO. 1111 TOPFLIGHT 500 5-55

3168