Recorded Book 2214/507
January 30, 1958
Res. 8075

[illegible] the [illegible]

[illegible] granted, [illegible]

[illegible]

[illegible]

[illegible] their [illegible]

[illegible]

[illegible] ledge [illegible]

[illegible]

[illegible] and [illegible]

[illegible]

[illegible]

[illegible]

5201

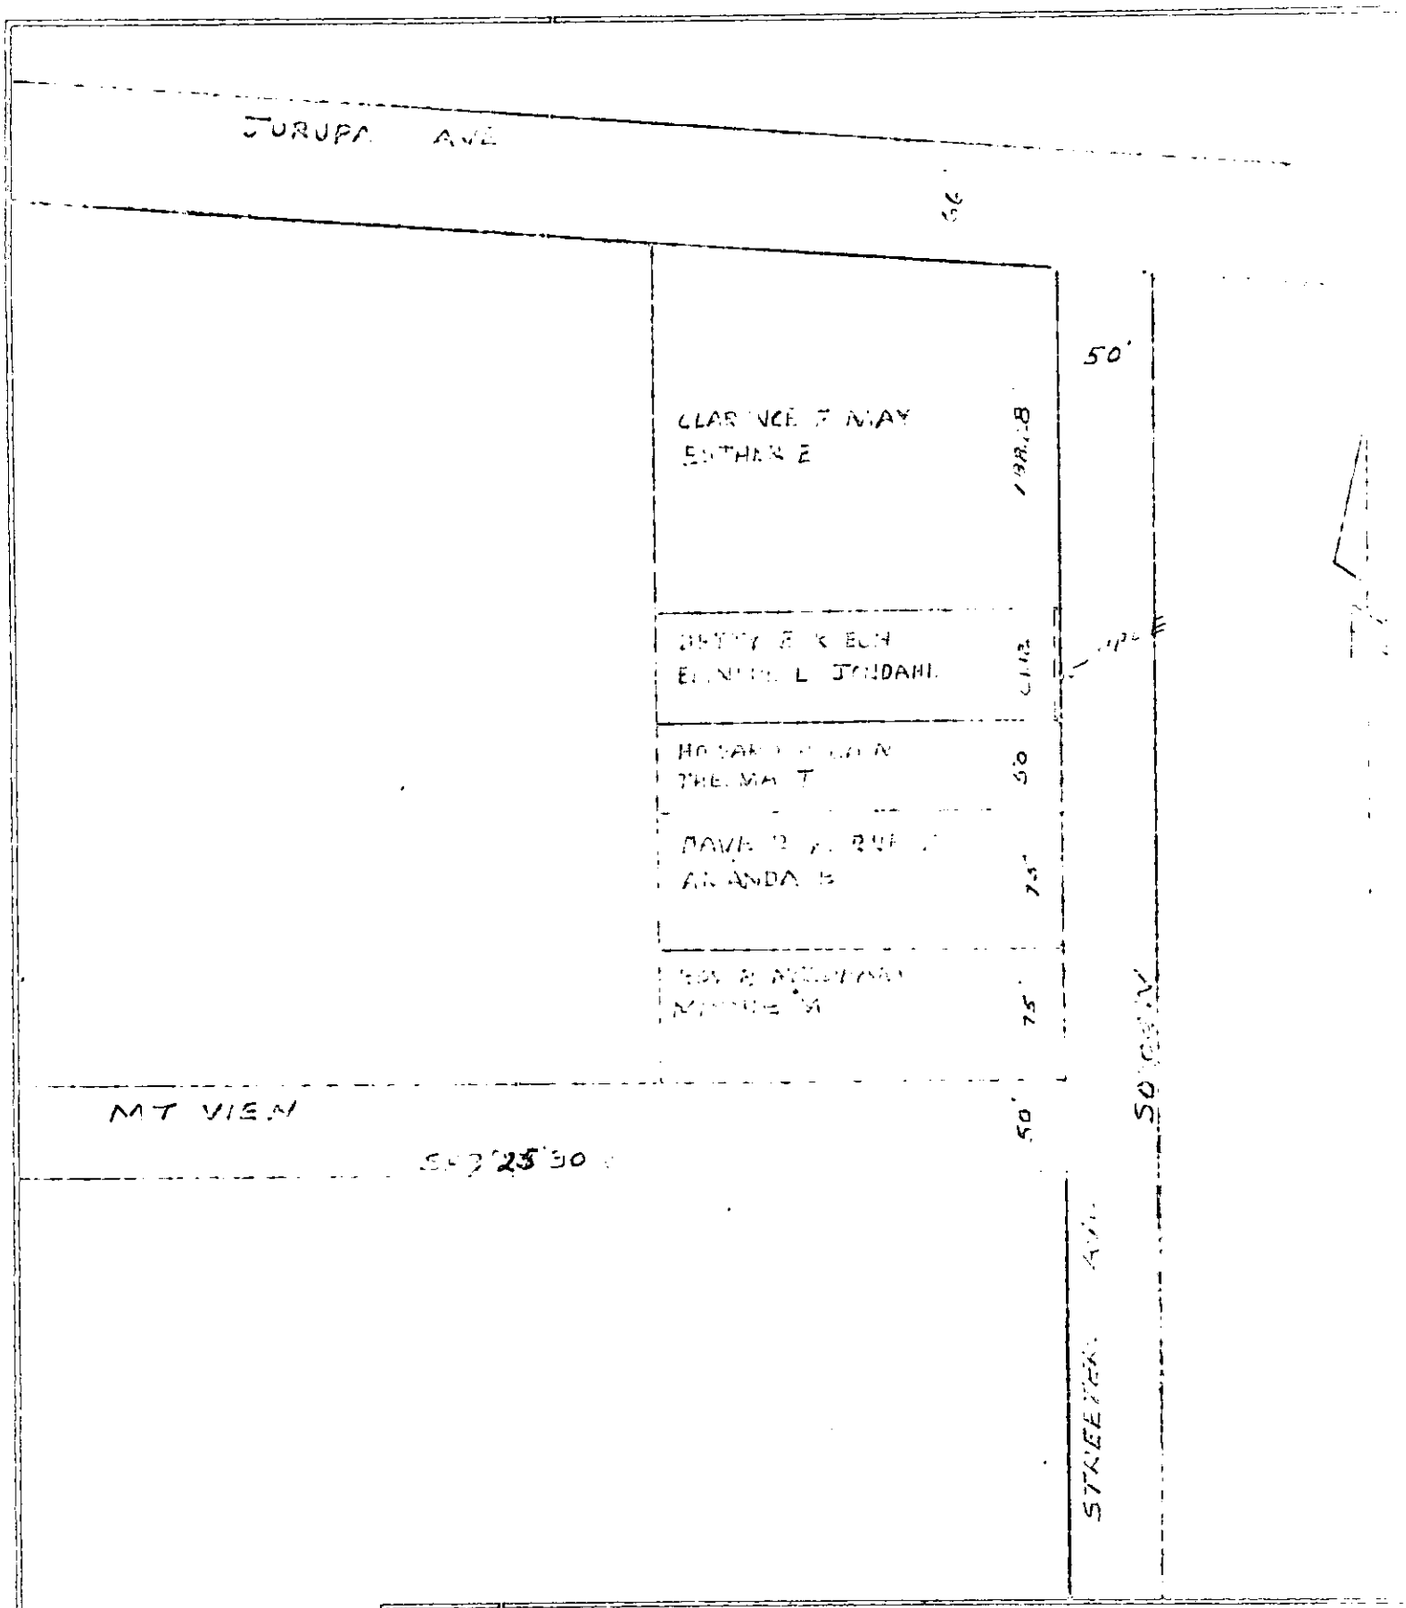

SCALE 1" = 100'	DRAWN RM	CITY OF RIVERSIDE
DATE 12-16-57	CHECKED	DEPARTMENT OF PUBLIC UTILITIES
C. O. No.	APPROVED	DRAWING NO.
P. O. No.		DEPT.

APPROVD | REVISIONS | DATE

3201

RESOLUTION NO. 8075

RESOLUTION OF THE CITY COUNCIL OF THE CITY OF RIVERSIDE, CALIFORNIA, ACCEPTING AN EASEMENT

***

[illegible], that an Easement, dated December [illegible], 1957, executed by [illegible] and Elinore L. Jondahl, granting to the City of Riverside, a [illegible] corporation, a right of way and easement for the construction, maintenance, operation, inspection, repair, replacement and removal of electric lines and telephone lines and cables, upon, over and across a portion of Record of Survey recorded in Book 13, Page 93 of Record of Surveys, Records of Riverside County, California, being more particularly described in said Easement, be, and the same is hereby, officially accepted.

ADOPTED by the City Council, signed by the Mayor and attested by the City Clerk this 28th day of January, 1958.

E. O. Sales
Mayor of the City of Riverside

ATTEST:

[illegible]
City Clerk of the City of Riverside

I, [illegible] Waite, City Clerk of the City of Riverside, California, hereby certify that the foregoing resolution was duly and regularly introduced and adopted by the City Council of said City, at its meeting held on the 28th day of January, 1958, by the following vote:

Ayes: Councilman Backstrand, Bergin, Bonnett, Johnson, O'Neill, [illegible] and Voris.

Noes: None.

Absent: None.

IN WITNESS WHEREOF, I have hereunto set my hand and affixed the official seal of the City of Riverside, California, this 28th day of January, 1958.

[illegible]
City Clerk of the City of Riverside

3201