[illegible]

[illegible], [illegible] 13th [illegible], 1957 [illegible] [illegible] parties of the [illegible], [illegible] [Muni?]cipal Corporation, [illegible] [Riv?]erside, [illegible] of California, [illegible] of the [illegible];

[IN?] [illegible] in consideration of [illegible] of the [illegible] of the United States to the [illegible] of the first part in hand [illegible] by the [illegible] of the second part, [illegible] is hereby [illegible], [illegible] of the first part do [illegible] the [illegible] of the second part, [illegible] [illegible] [illegible] [illegible] [illegible] [illegible] [illegible] [illegible] in future [illegible] line of [illegible] [illegible] [illegible] [illegible] [illegible] of electric energy [illegible] [illegible] [illegible] [illegible] across that certain [illegible] situated in the [illegible] of [illegible], State of California, described as follows:

> That portion of [illegible] of [illegible], as recorded in Book [illegible], [illegible] 3, of [illegible] of [illegible] [illegible] [illegible] [illegible] [illegible] [illegible] [illegible] [illegible] a distance of [illegible] feet; thence South [illegible] distance of [illegible] feet; thence North [illegible] a distance of [illegible] feet; thence North [illegible] of [illegible] feet to the point of beginning.

[illegible] the right of [illegible] [illegible] right-of-way [illegible] [illegible] [illegible], however, [illegible]

Recorded Book 2214/512
January 30, 1958
Res. 8074

[illegible] to [illegible] [illegible] [illegible] [illegible]

[illegible] [illegible] [illegible] [illegible] [illegible]

[illegible] which [illegible] [illegible] [illegible] [illegible]

[illegible] [illegible] [illegible] [illegible].

[illegible] [illegible] the [illegible] [illegible] [illegible]

[illegible] their hands the day and year first above written.

____

____

[illegible] } ss.

On this ______ day of ______________, 19__, before me, the undersigned, [illegible] Notary Public in and for said County, personally appeared ____________________ and ____________________ [illegible] [illegible] [illegible] [illegible] are subscribed to the [illegible] and acknowledged [illegible] [illegible] same.

WITNESS my hand and official seal.

____
Notary Public in and for said County and State.

[illegible] [illegible] [illegible]

____
[illegible]

Approved as to Form

____
City Attorney
City of Riverside

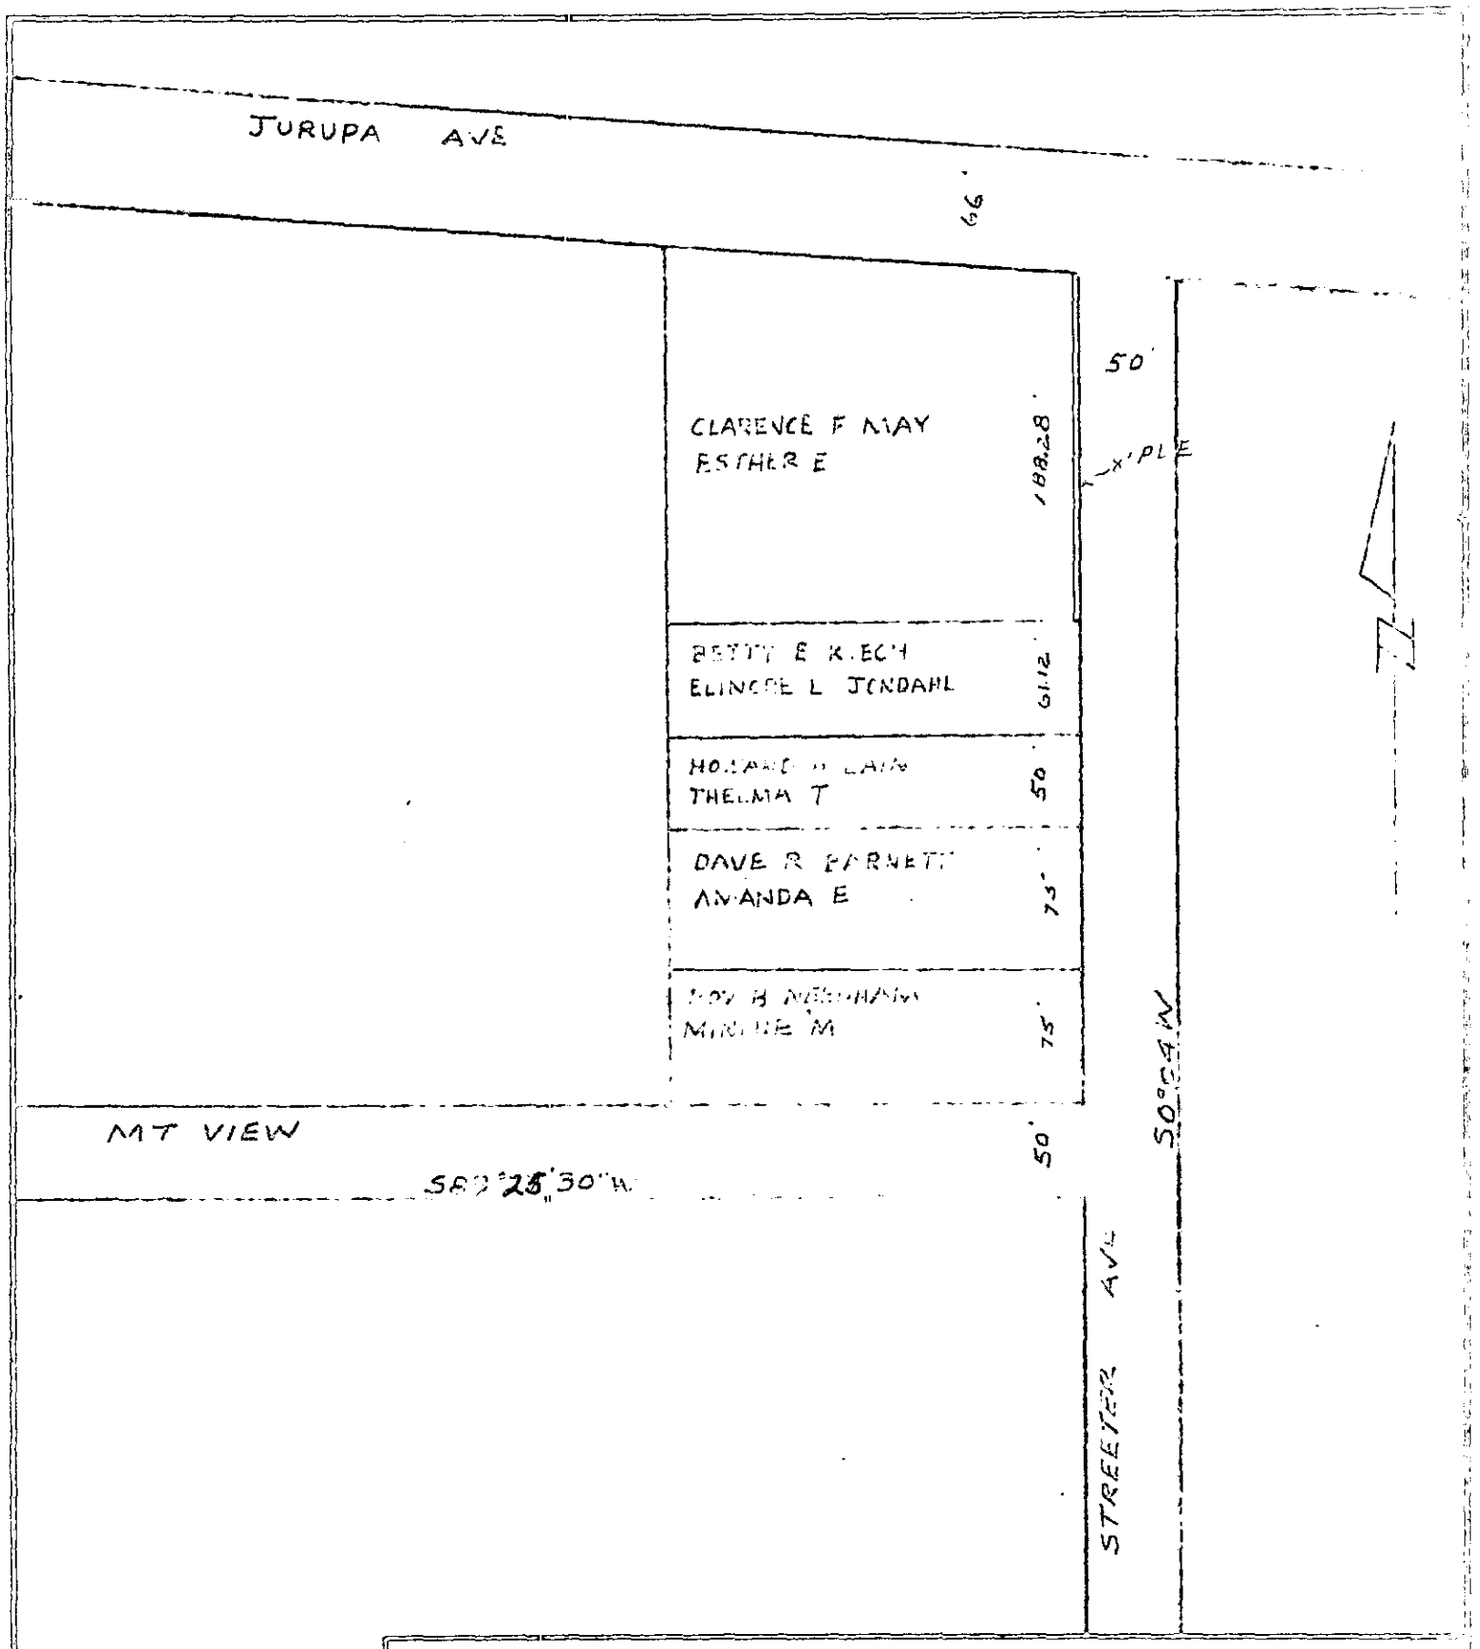

SCALE 1" = 100'	DRAWN D.M	CITY OF RIVERSIDE DEPARTMENT OF PUBLIC UTILITIES
DATE 12-16-57	CHECKED [illegible]	
C. O. No.	APPROVED	DRAWING NO.
F. S. No.		DEPT.

APPRVD	REVISIONS	DATE

LISTE NO. 1110 TOPFLIGHT [illegible]

3202

[illegible]

[illegible] NO. 8074

RESOLUTION OF THE CITY COUNCIL OF THE CITY OF RIVERSIDE, CALIFORNIA, ACCEPTING AN EASEMENT

***

[illegible] RESOLVED, that an Easement, dated December 13, 1957, executed by [illegible] May, granting to the City of Riverside, a municipal corporation, a right of way and easement for the construction, [illegible], repair, replacement and removal of [illegible] lines and cables, upon, over and across a portion of [illegible] Page 93 of Record of Surveys, Records of Riverside County, California, being more particularly described in said [illegible], [illegible] hereby, officially accepted.

[illegible] by the City Council, signed by the Mayor and attested by the City Clerk, this [illegible] day of January, 1958.

[illegible]

Mayor of the City of Riverside

[illegible]

City Clerk of the City of Riverside.

I, [illegible], City Clerk of the City of Riverside, California, hereby certify that the foregoing resolution was duly and regularly introduced and adopted by the City Council of said City, at its meeting held on the 28th day of January, 1958, by the following vote:

Ayes: Councilmen [illegible], Bergin, Bonnett, Johnson, O'Neill, [illegible] and Voris.

Noes: None.

Absent: None.

IN WITNESS WHEREOF, I have hereunto set my hand and affixed the official seal of the City of Riverside, California, this 28th day of January, 1958.

[illegible]

City Clerk of the City of Riverside