Res. 8087
Book 2219/76 - 2/7/58

3207

/s/ Dave R. Barnett

/s/ Amanda E. Barnett

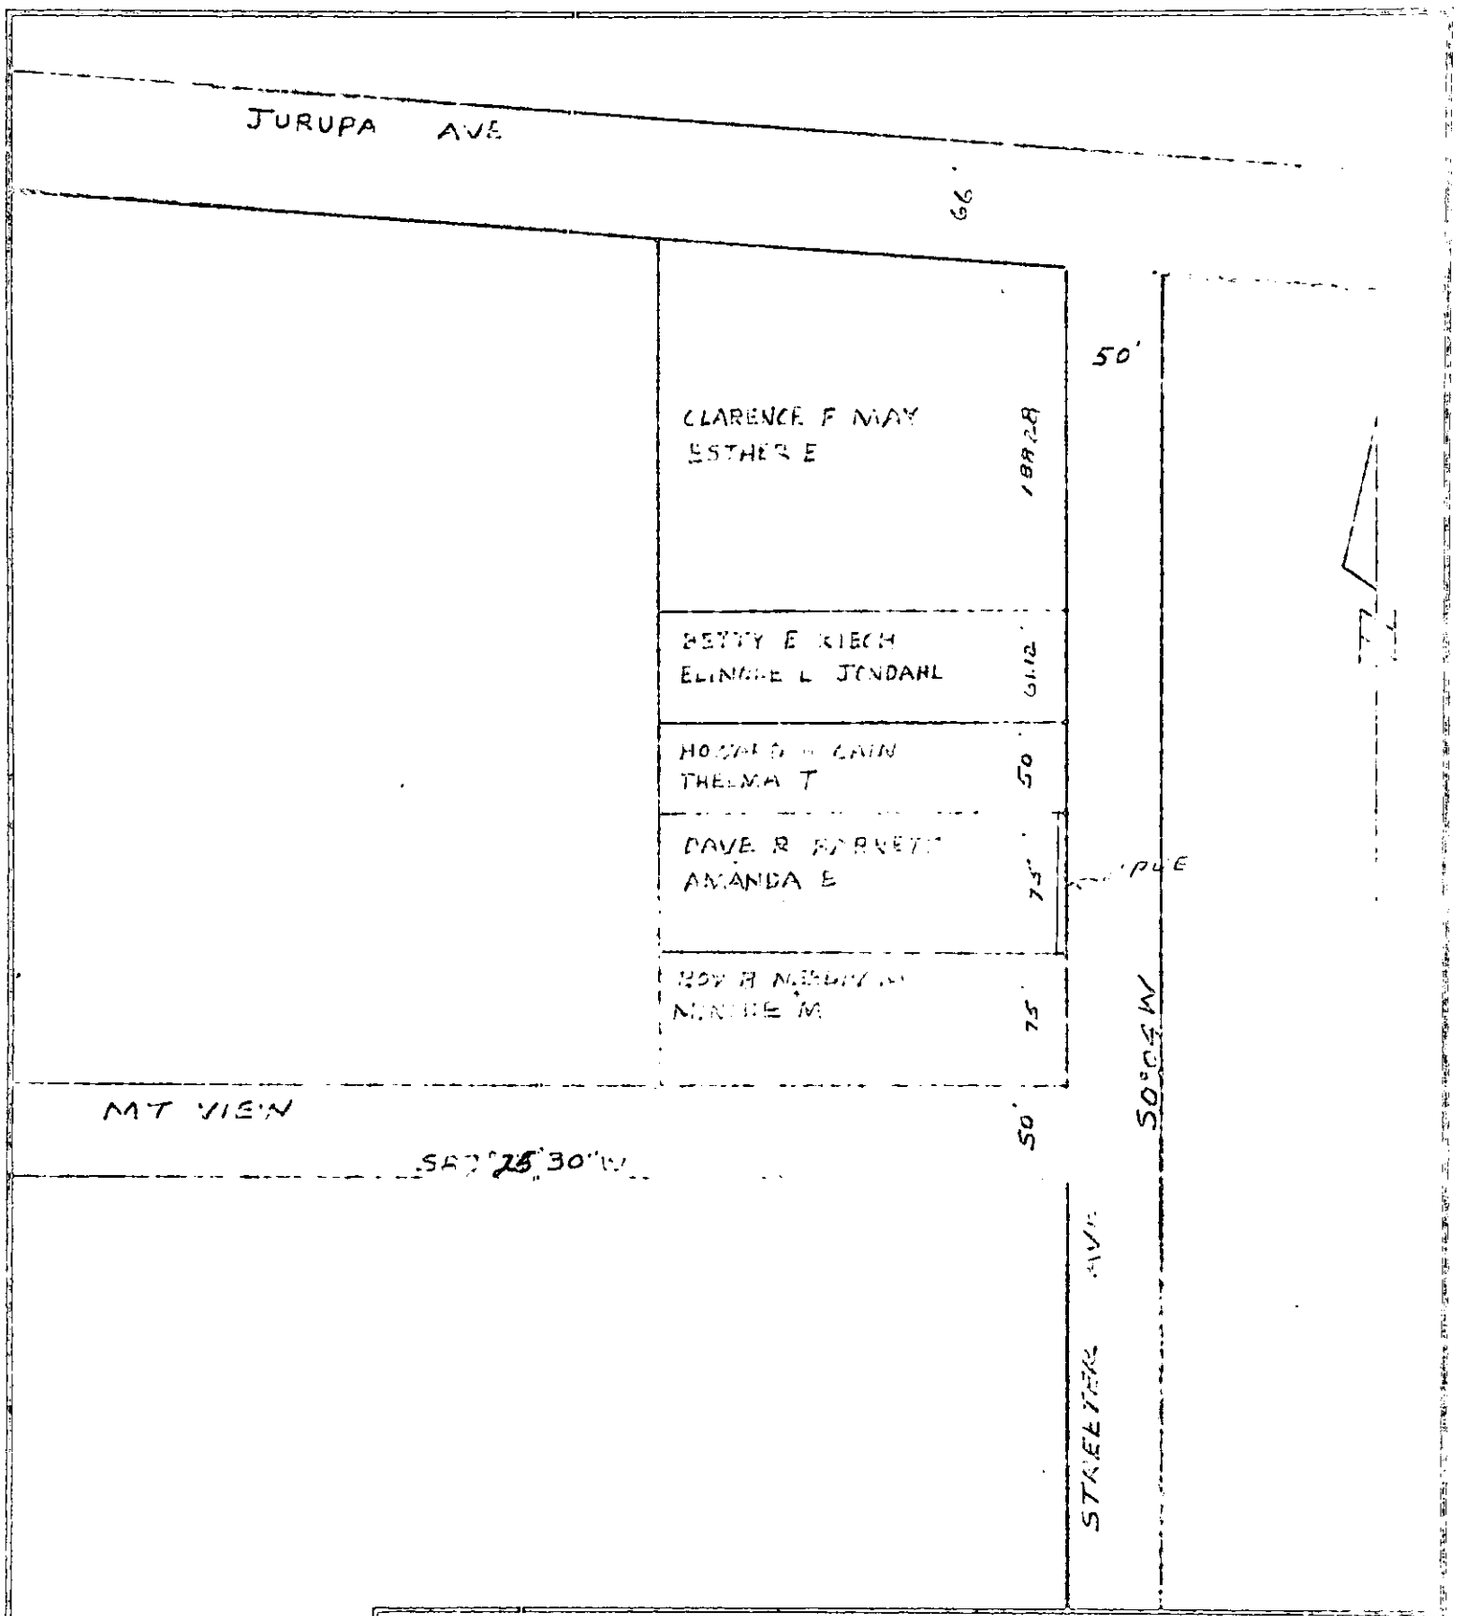

SCALE 1" = 100'	DRAWN D.M.	CITY OF RIVERSIDE DEPARTMENT OF PUBLIC UTILITIES
DATE 12-16-57	CHECKED	
C. O. No.	APPROVED	DRAWING NO.
F. B. No.		DEPT.

APPRVD	REVISIONS	DATE

LIMITE NO. 1110 TOPFLIGHT 000 0-00

3207