WAIVER OF VEHICULAR & [illegible]

APPROVED AS TO FORM

[illegible]

CITY ATTORNEY

5540

[illegible], receipt of which is hereby acknowledged, HICKS-[illegible] hereby waive and relinquish all rights of vehicular and pedestrian access to and from Chicago Avenue, a public street in the City of Riverside and the below described parcel of land, and [illegible] agrees that they will permit no vehicular or pedestrian ingress or egress to or from the below described property and said Chicago Avenue.

The northeasterly one half of Lot C of Tract 2766 as shown by map on file in Book 51, pages 91 and 92 of Maps, Records of Riverside County, California.

DESCRIPTION APPROVAL
By [illegible] 8/18/65 by HLP
Surveyor

This Waiver of Vehicular and Pedestrian Access shall be binding on the heirs, successors and assigns of HICKS-BADRAUN, INC.

Dated August 23, 1965

HICKS-BADRAUN, INC.

[illegible] Badraun
By

By

CITY OF RIVERSIDE, CALIFORNIA

PLAT OF PARCEL(S) DESCRIBED IN THE ATTACHED DOCUMENT

This plat is solely an aid in locating the parcel(s) described in the attached document. It is not a part of the written description therein.

5540

DR [illegible]/10/65 BY GS | SUBJECT Vac. of walkways [illegible] 27

108316

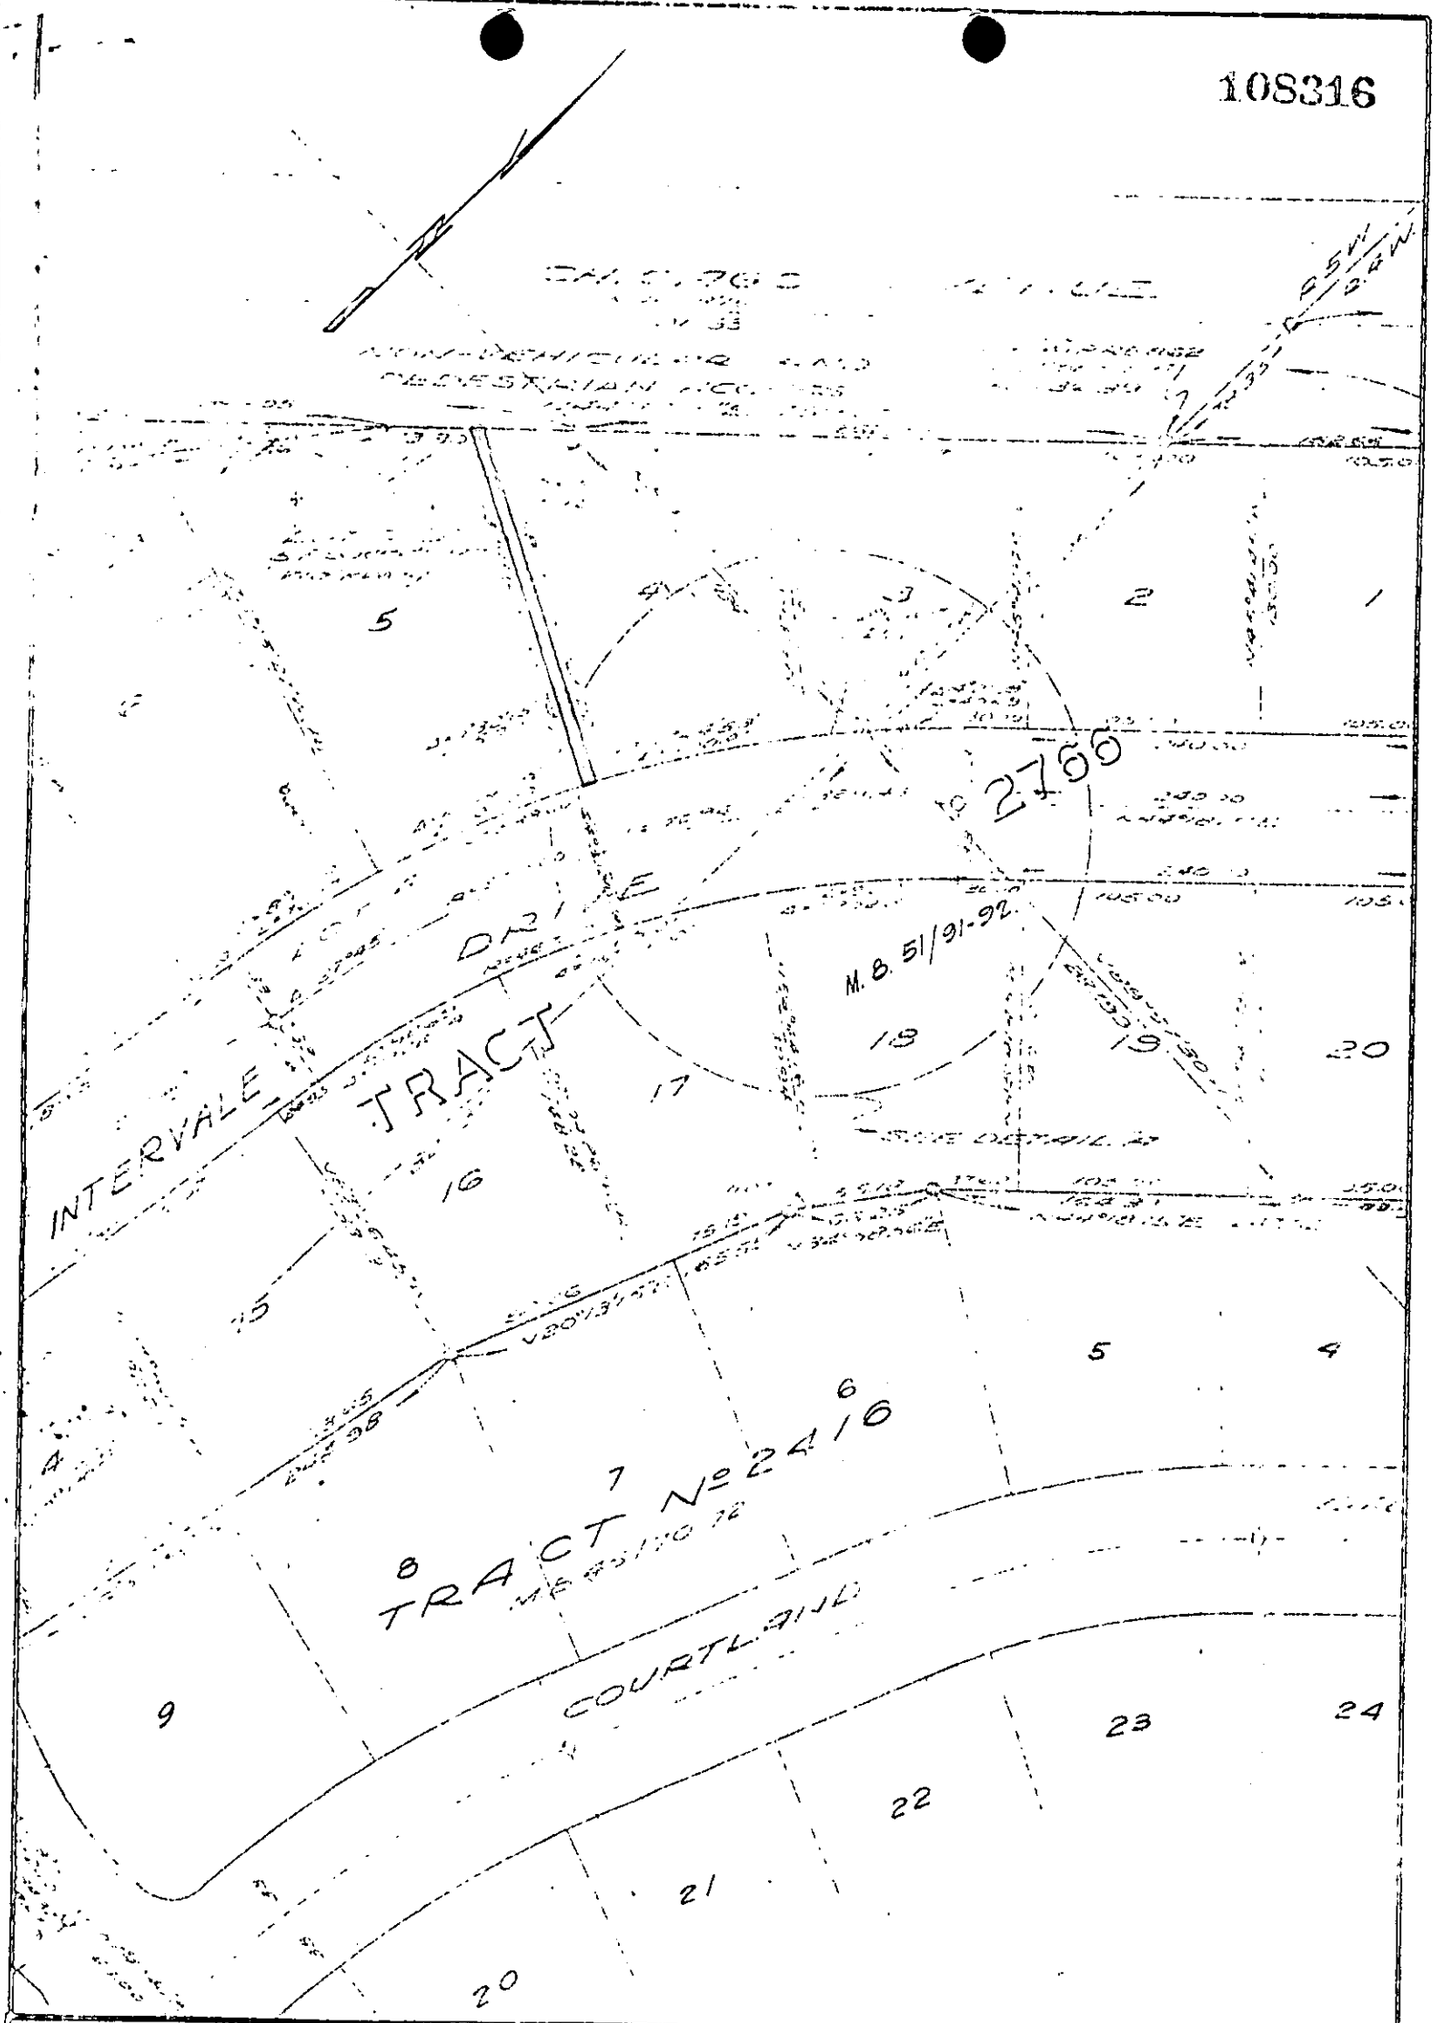

CITY OF RIVERSIDE, CALIFORNIA

PLAT OF PARCEL(S) DESCRIBED IN THE ATTACHED DOCUMENT

This plat is solely an aid in locating the parcel(s) described in the attached document. It is not a part of the written description therein.

5540

SCALE: 1" = 10'	DRAWN 7/10/95 BY GS	SUBJECT Vac. of walkway easmt TR 2766	5175

108[illegible]

5540.

RECEIVED FOR RECORD

SEP 21 1965

30 Min. Past [illegible] Clock [illegible]

At Request of

Recorded in Official Records
of Riverside County, California

W. D. Balogh
Recorder

FEES $ [illegible]