ENCROACHMENT PERMIT
(to be completed by applicant)

PACIFIC LIGHTWAVE, INC., a Washington corporation, hereby requests permission to encroach at various locations in the public rights-of-way to construct, maintain, operate and repair fiber optic telecommunications cable as shown on the attached drawings. This permit may be amended whenever necessary to construct additional facilities within said rights-of-way subject to the approval of the City of Riverside. Upon issuance of this permit, Permittee agrees to comply with the attached terms and conditions.

Dated 12/19/94

(SEE M-361 FOR AS-BUILT DRAWINGS)

PACIFIC LIGHTWAVE, INC.,
a Washington corporation

By Patrick L. [illegible]

Title Vice President

ENCROACHMENT PERMIT APPROVAL
(to be completed by city)

This permit shall become effective upon the approval of the Departments listed below, subject to further amendments and review. Issuance of this permit shall not be construed as a waiver of any other applicable permit or requirement, but is only revocable permission to use the land for the purposes shown on the attached drawings.

[illegible] 1/31/95 Public Utilities Water

[illegible] 1/31/95 Public Utilities Electric

[illegible] Park and Recreation 2/1/95

Upon obtaining the above signatures, return this permit to the Public Works Department for final approval.

Dated 2/2/95

[illegible]
Public Works Director

Attachments: Terms and Conditions
Pacific Lightwave Inc. Drawings and Amendments

Encroachment Permit No. E-1282

TERMS AND CONDITIONS

The following terms and conditions apply to encroachment permit number E-1282

1. Permittee acknowledges that the area of encroachment ("the area") is owned or controlled by the City of Riverside.

2. Permittee acknowledges that the area could at any time be needed for a proposed or planned public improvement and the City may revoke this permit if the area becomes so needed. Upon written notice of revocation, Permittee shall, within the time prescribed by the City, remove all improvements placed, constructed or maintained by Permittee. If Permittee fails to abide by the removal order of the City, the City shall have the right to remove and destroy the improvements without reimbursement to Permittee. The cost of such removal shall constitute a debt owed to the City and shall be paid by Permittee to the City.

3. Permittee waives the right of claim, loss, damage or action against the City resulting from revocation, termination, removal of improvements or any action of the City, its officers, agents or employees taken in accordance with the terms herein.

4. If the City Council of the City of Riverside finds that Permittee is in default of the terms of this permit, that finding shall be cause for revocation.

5. Permittee shall hold the City of Riverside harmless from and against all claims demands, costs, losses, damages, injuries, actions for damages and/or injuries, and liability in connection with the construction, encroachment, and/or maintenance to be done by Permittee within the area. Permittee also waives and releases any and all claims against the City of Riverside and its officers and employees for future losses, expenses, lost revenues and incidental and consequential damages suffered by Permittee as a result of the City's negligently damaging Permittee's installation, except for the reasonable cost of repair.

6. Before commencing any construction on City controlled property, Permittee shall obtain a Construction Permit or Street Opening Permit from the City Public Works Department. The Permittee's contractor shall conduct construction activities in the area as directed by the Construction Inspector. Particular attention shall be made to backfilling of trenches and replacement of asphalt concrete in the street section and restoration of the parkway to previously existing conditions.

7. Permittee shall insure that construction of Permittee's improvements will not interfere in any way with existing City or utility facilities. The existing City facilities will require future maintenance, reconstruction and revisions and facilities may be added, any of which may result in removal or alteration of Permittee's improvements without reimbursement to the Permittee.

Whenever the City causes the grading, widening, or other City improvement of the area and such grading, widening, or other City improvement requires the relocation of

Permittee's then-existing facilities within the area, the City shall:

Provide Permittee, within a reasonable time prior to the commencement of such grading or widening, written notice requesting such relocation; and

Provide Permittee with copies of any available plans and specifications for such grading or widening.

After receipt of such notice and such plans and specifications, Permittee shall relocate such facilities within the area to a place or area made available by the City and such relocation shall be at no charge to the City.

8. Prior to construction, Permittee shall contact Underground Service Alert to field locate existing utility lines. Any conflicts discovered will suspend the permit until acceptable revisions are made.

9. At the end of each construction project, Permittee shall, within a reasonable period of time, furnish a complete set of as-built plans showing the current locations of all the existing facilities. The as-built plans shall also include construction details which adequately reference the horizontal and vertical alignment of Permittee's installations and appurtenances. These plans and any subsequent plans shall be considered as an amendment to this encroachment permit subject to the prior approval of the City of Riverside. Permittee acknowledges that any subsequent amendment to this encroachment permit are also subject to the above conditions.

Dated 12/19/94

PACIFIC LIGHTWAVE, INC.,
a Washington corporation

By Patrick [illegible]

Title Vice President

E-1282

APPLICATION FOR ENCROACHMENT PERMIT

(to be completed by applicant)

12.21.94

PLOTTED ON REAR COUNTERBOOKS ONLY frontcounter knows this

PACIFIC LIGHTWAVE, INC., a Washington corporation, hereby requests permission to install a fiber optic telecommunications cable per Job #001 in Orange Grove Avenue south of Fourteenth Street and in Marlborough and Atlanta Avenues, between Marlborough Avenue and the S.P.T.- RR Spur in the public right-of-way as shown on the attached drawings. This permit application also includes the existing encroachments in the City of Riverside on the attached plan denoted as File No. 94170-0. The attached drawing shows the requested encroachment. Upon issuance of this permit, Permittee agrees to comply with the attached terms and conditions.

Dated 12/19/94

PACIFIC LIGHTWAVE, INC.,
a Washington corporation

SUPERCEDED

By [signature]

Title V.P., Engineering

ENCROACHMENT PERMIT APPROVAL

(to be completed by city)

This permit shall become effective upon the approval of the Department
Issuance of this permit shall not be construed as a waiver of any other appl
requirement, but is only revocable permission to use the land for the purp

OK Public Utilities Water [signature] 12/16/94

O.K. Public Utilities Electric [signature]

[signature] Park and Recreation 12/16/94

REC
JA

Upon obtaining the above signatures, return this permit to the Pu
final approval.

Dated 12/19/94

[signature]
Public Wo

Attachments: Terms and Conditions
Pacific Lightwave Inc. Drawings (as desc

Encroachment Permit No. E-1282

Permittee's then-existing facilities within the area, the City shall:

Provide Permittee, within a reasonable time prior to the commencement of such grading or widening, written notice requesting such relocation; and

Provide Permittee with copies of any available plans and specifications for such grading or widening.

After receipt of such notice and such plans and specifications, Permittee shall relocate such facilities within the area to a place or area made available by the City and such relocation shall be at no charge to the City.

8. Prior to construction, Permittee shall contact Underground Service Alert to field locate existing utility lines. Any conflicts discovered will suspend the permit until acceptable revisions are made.

9. At the end of construction, Permittee shall furnish a complete set of as-built plans that, in addition to showing usual construction details, shall also adequately show the horizontal and vertical alignment of Permittee's installations and appurtenances.

10. At the end of construction the Permittee shall also furnish a complete set of as-built plans for the existing facilities in the City of Riverside to the same specifications as No. 9 above.

Dated 12/19/94

PACIFIC LIGHTWAVE, INC.,
a Washington corporation

By [signature]

Title V.P., Engineering

RECEIVED
JAN
PARK & PLANNI

PACIFIC LIGHTWAVE, INC.

3403 TENTH STREET, SUITE 630
RIVERSIDE, CA 92501
909-276-2445 909-222-2870 FAX

DECEMBER 15, 1994

MR. BARRY BECK
DIRECTOR OF PUBLIC WORKS
CITY OF RIVERSIDE
3900 MAIN ST.
RIVERSIDE, CA. 92522

SUBJECT: ENCROACHMENT PERMIT #1101, PACIFIC LIGHTWAVE INC.

DEAR MR. BECK,

WE WILL FURNISH DETAILED AS BUILT DRAWINGS FOR ALL OF THE UNDERGROUND WORK THAT HAS BEEN DONE IN RIVERSIDE ON OR BEFORE FEBRUARY 1, 1994.

THESE ARE IN THE PROCESS OF BEING DONE BY OUR CAD OPERATOR AT THE PRESENT TIME. AS THEY ARE PROCESSED WE WILL DELIVER THEM TO WHOEVER YOU DESIGNATE.

IF YOU NEED ANY FURTHER INFORMATION IN THIS REGARD, PLEASE LET ME KNOW.

PLEASE CONTACT ME AT 909-877-8905.

SINCERELY

Patrick Nelson

PATRICK NELSON
VICE PRESIDENT , ENGINEERING

Perry
877-8908

RECEIVED
JAN 27 1995
PARK & RECREATION
PLANNING & DESIGN

CONST. NOTE

COORDINATE BLDG. ENTRANCE WITH TONI STRAND (P.L.I.) AT 909-276-2445.

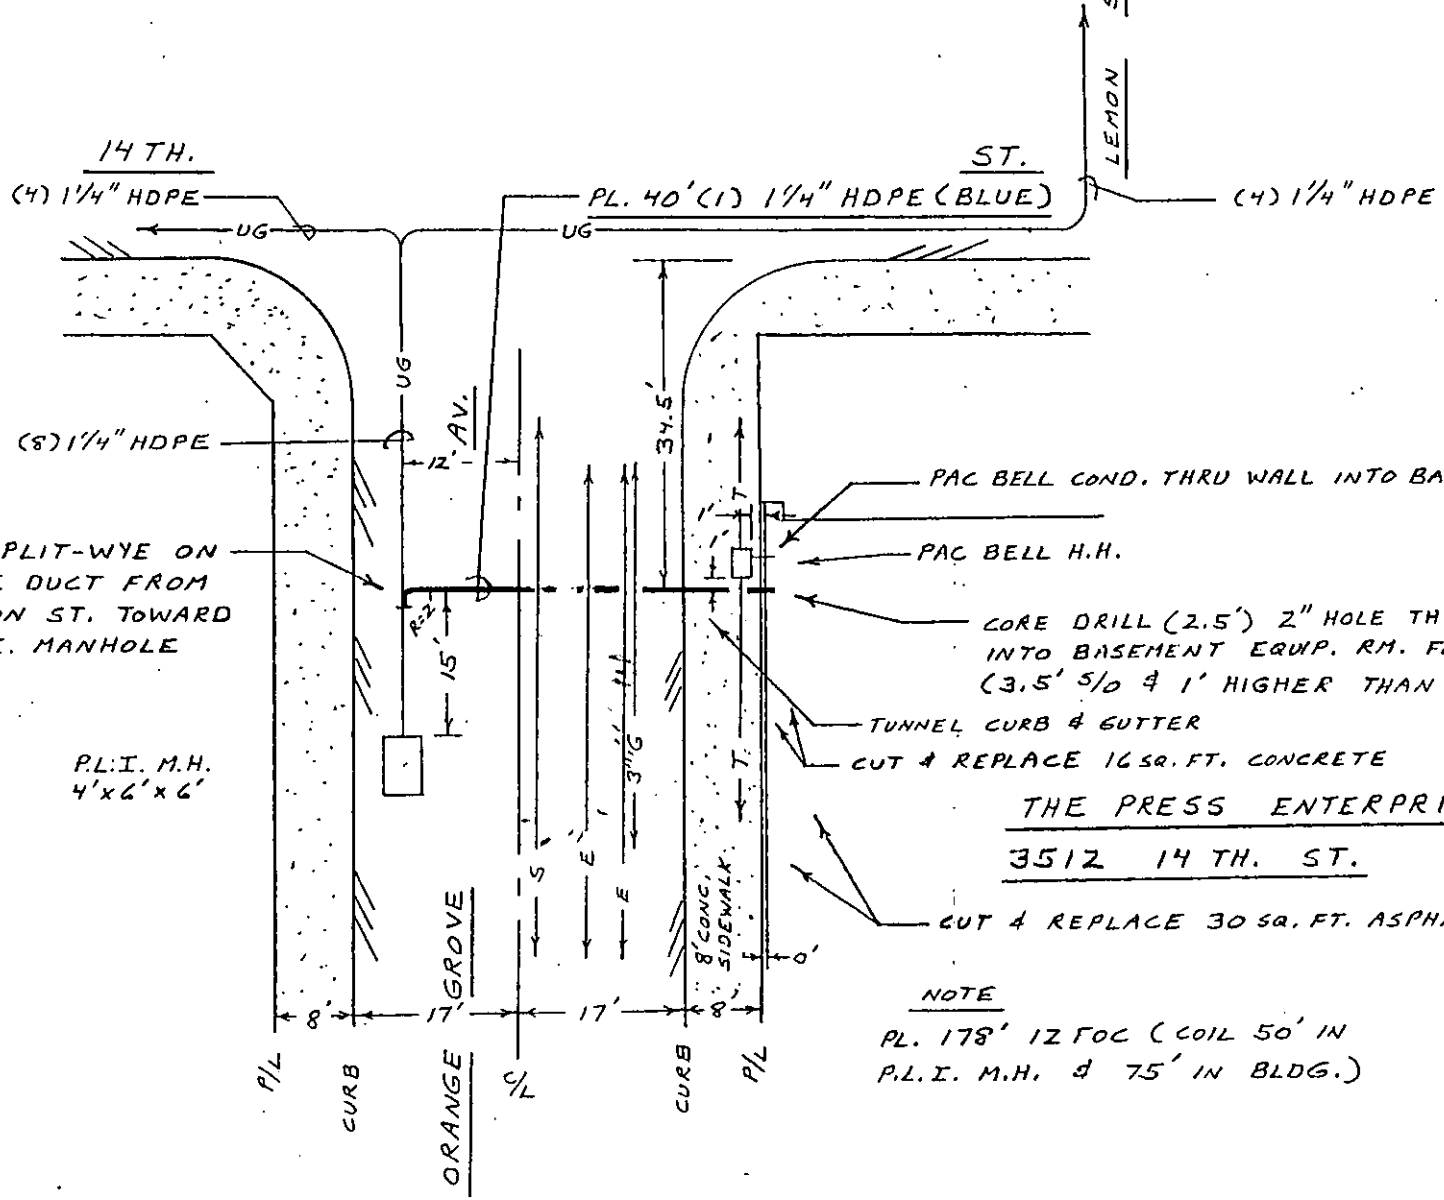

THE PRESS ENTERPRISE

3512 14TH. ST.

NOTE

PL. 178' 12 FOC (COIL 50' IN P.L.I. M.H. & 75' IN BLDG.)

2/12

1" = 20'

PROPOSED ENCROACHMENT T.G. RIV. 7, C-6

CITY OF RIVERSIDE

PERMIT COPY

PACIFIC LIGHTWAVE, INC.
521 WEST RIALTO AVENUE
RIALTO, CA 92376
(909) 877-8908 (909) 820-4130 FAX

RW# _____ JOB# 001

RECEIVED JAN 27 PARK & RECREATION PLANNING & DESIGN

ENCROACHMENT PERMIT AMENDMENT

PERMIT No. 1282

(to be completed by applicant)

PACIFIC LIGHTWAVE, INC., a Washington corporation, hereby requests permission to encroach at various locations in the public rights-of-way to construct, maintain, operate and repair fiber optic telecommunications cable as shown on the attached drawings. This amendment will be attached to Encroachment Permit No. 1282 and the encroachment permit may be amended whenever necessary to construct additional facilities within said rights-of-way subject to the approval of the City of Riverside. Upon approval of this amendment, Permittee agrees to comply with any additional terms and conditions.

Dated 1-31-95

PACIFIC LIGHTWAVE, INC.,
a Washington corporation

By Perry Schulen

Title ROW AGENT

ENCROACHMENT PERMIT AMENDMENT APPROVAL
(to be completed by city)

This amendment shall become effective upon the approval of the Departments listed below, subject to any further amendments and review. Issuance of this amendment shall not be construed as a waiver of any other applicable permit or requirement, but is only revocable permission to use the land for the purposes shown on the attached drawings.

1/31/95 Public Utilities Water

1/31/95 Public Utilities Electric

2/1/95 Park and Recreation

Upon obtaining the above signatures, return this amendment to the Public Works Department for final approval.

Dated 2/2/95

Public Works Director

Attachments: Additional Terms and Conditions (when applicable)
Pacific Lightwave Inc. Drawings

Amendment No. 1

Encroachment Permit No. E - 1282

ENCROACHMENT PERMIT
(to be completed by applicant)

PACIFIC LIGHTWAVE, INC., a Washington corporation, hereby requests permission to install a fiber optic telecommunications cable per Job #001 in Lemon Street at the intersection with Ninth Street and in Ninth Street from Lemon Street to the alley between Ninth Street and University Avenue an in said alley from U.C.R. Photo Museum to Ninth Street in the public right-of-way as shown on the attached drawings. This permit application also includes the existing encroachments in the City of Riverside on the attached plan denoted as File No. 94170-0. The attached drawing shows the requested encroachment. Upon issuance of this permit, Permittee agrees to comply with the attached terms and conditions.

Dated 1-20-95

PACIFIC LIGHTWAVE, INC.,
a Washington corporation

By John R Clark

Title LAND MAN

ENCROACHMENT PERMIT APPROVAL
(to be completed by city)

This permit shall become effective upon the approval of the Departments listed below. Issuance of this permit shall not be construed as a waiver of any other applicable permit or requirement, but is only revocable permission to use the land for the purpose described.

BS Public Utilities Water

Public Utilities Electric

Park and Recreation

Upon obtaining the above signatures, return this permit to the Public Works Department for final approval.

Dated 1/30/95

Public Works Director

Attachments: Terms and Conditions
Pacific Lightwave Inc. Drawings (as described above)

Encroachment Permit No. E1282-1

ENCROACHMENT PERMIT AMENDMENT

PERMIT No. 1282

(to be completed by applicant)

PACIFIC LIGHTWAVE, INC., a Washington corporation, hereby requests permission to encroach at various locations in the public rights-of-way to construct, maintain, operate and repair fiber optic telecommunications cable as shown on the attached drawings. This amendment will be attached to Encroachment Permit No. 1282 and the encroachment permit may be amended whenever necessary to construct additional facilities within said rights-of-way subject to the approval of the City of Riverside. Upon approval of this amendment, Permittee agrees to comply with any additional terms and conditions.

Dated 1-31-95

PACIFIC LIGHTWAVE, INC.,
a Washington corporation

By Perry Schulen

Title ROW AGENT

ENCROACHMENT PERMIT AMENDMENT APPROVAL
(to be completed by city)

This amendment shall become effective upon the approval of the Departments listed below, subject to any further amendments and review. Issuance of this amendment shall not be construed as a waiver of any other applicable permit or requirement, but is only revocable permission to use the land for the purposes shown on the attached drawings.

1/31/95 Public Utilities Water

1/31/95 Public Utilities Electric

Park and Recreation 2/1/95

Upon obtaining the above signatures, return this amendment to the Public Works Department for final approval.

Dated 2/2/95

Public Works Director

Attachments: Additional Terms and Conditions (when applicable)
Pacific Lightwave Inc. Drawings

Amendment No. 2

Encroachment Permit No. **E - 1282**

ENCROACHMENT PERMIT
(to be completed by applicant

RECEIVED
JAN JAN 25 1995
PARK & RECREATION PLANNING & DESIGN

PACIFIC LIGHTWAVE, INC., a Washington corporation, hereby requests permission to install a fiber optic telecommunications cable per Job #001-A in 13th Street at the intersection with Lemon Street in the public right-of-way as shown on the attached drawing. This permit application also includes the existing encroachments in the City of Riverside on the attached plan denoted as File No. 94170-0. The attached drawing shows the requested encroachment. Upon issuance of this permit, Permittee agrees to comply with the attached terms and conditions.

Dated _____

PACIFIC LIGHTWAVE, INC.,
a Washington corporation

By John R. Clark

Title LAND MAN

ENCROACHMENT PERMIT APPROVAL
(to be completed by city)

This permit shall become effective upon the approval of the Departments listed below. Issuance of this permit shall not be construed as a waiver of any other applicable permit or requirement, but is only revocable permission to use the land for the purpose described.

OK Public Utilities Water R S Miller 1/26/95

OK Public Utilities Electric M. J. Toulle 1/26/95

OK Park and Recreation Jerry Nielsen 1/30/95

Upon obtaining the above signatures, return this permit to the Public Works Department for final approval.

Dated 1/30/95

Barry Bal
Public Works Director

Attachments: Terms and Conditions
Pacific Lightwave Inc. Drawings (as described above)

Encroachment Permit No. E1282-2

TERMS AND CONDITIONS

The following terms and conditions apply to encroachment permit number _____

1. Permittee acknowledges that the area of encroachment ("the area") is owned or controlled by the City of Riverside.

2. Permittee acknowledges that the area could at any time be needed for a proposed or planned public improvement and the City may revoke this permit if the area becomes so needed. Upon written notice of revocation, Permittee shall, within the time prescribed by the City, remove all improvements placed, constructed or maintained by Permittee. If Permittee fails to abide by the removal order of the City, the City shall have the right to remove and destroy the improvements without reimbursement to Permittee. The cost of such removal shall constitute a debt owed to the City and shall be paid by Permittee to the City.

3. Permittee waives the right of claim, loss, damage or action against the City resulting from revocation, termination, removal of improvements or any action of the City, its officers, agents or employees taken in accordance with the terms herein.

4. If the City Council of the City of Riverside finds that Permittee is in default of the terms of this permit, that finding shall be cause for revocation.

5. Permittee shall hold the City of Riverside harmless from and against all claims demands, costs, losses, damages, injuries, actions for damages and/or injuries, and liability in connection with the construction, encroachment, and/or maintenance to be done by Permittee within the area. Permittee also waives and releases any and all claims against the City of Riverside and its officers and employees for future losses, expenses, lost revenues and incidental and consequential damages suffered by Permittee as a result of the City's negligently damaging Permittee's installation, except for the reasonable cost of repair.

6. Before commencing any construction on City controlled property, Permittee shall obtain a Construction Permit or Street Opening Permit from the City Public Works Department. The Permittee's contractor shall conduct construction activities in the area as directed by the Construction Inspector. Particular attention shall be made to backfilling of trenches and replacement of asphalt concrete in the street section and restoration of the parkway to previously existing conditions.

7. Permittee shall insure that construction of Permittee's improvements will not interfere in any way with existing City or utility facilities. The existing City facilities will require future maintenance, reconstruction and revisions and facilities may be added, any of which may result in removal or alteration of Permittee's improvements without reimbursement to the Permittee.

Whenever the City causes the grading, widening, or other City improvement of the area and such grading, widening, or other City improvement requires the relocation of

Permittee's then-existing facilities within the area, the City shall:

Provide Permittee, within a reasonable time prior to the commencement of such grading or widening, written notice requesting such relocation; and

Provide Permittee with copies of any available plans and specifications for such grading or widening.

After receipt of such notice and such plans and specifications, Permittee shall relocate such facilities within the area to a place or area made available by the City and such relocation shall be at no charge to the City.

8. Prior to construction, Permittee shall contact Underground Service Alert to field locate existing utility lines. Any conflicts discovered will suspend the permit until acceptable revisions are made.

9. At the end of construction, Permittee shall furnish a complete set of as-built plans that, in addition to showing usual construction details, shall also adequately show the horizontal and vertical alignment of Permittee's installations and appurtenances.

10. At the end of construction the Permittee shall also furnish a complete set of as-built plans for the existing facilities in the City of Riverside to the same specifications as No. 9 above.

Dated 1-30-95

PACIFIC LIGHTWAVE, INC.,
a Washington corporation

By Perry Schulke

Title ROW AGENT

BY S. J. DATE 1-24-95 SUBJECT ARLINGTON LATERAL SHEET NO. 1 OF 1

CHKD. BY DATE U.G. PORTION JOB NO. GST 001-A

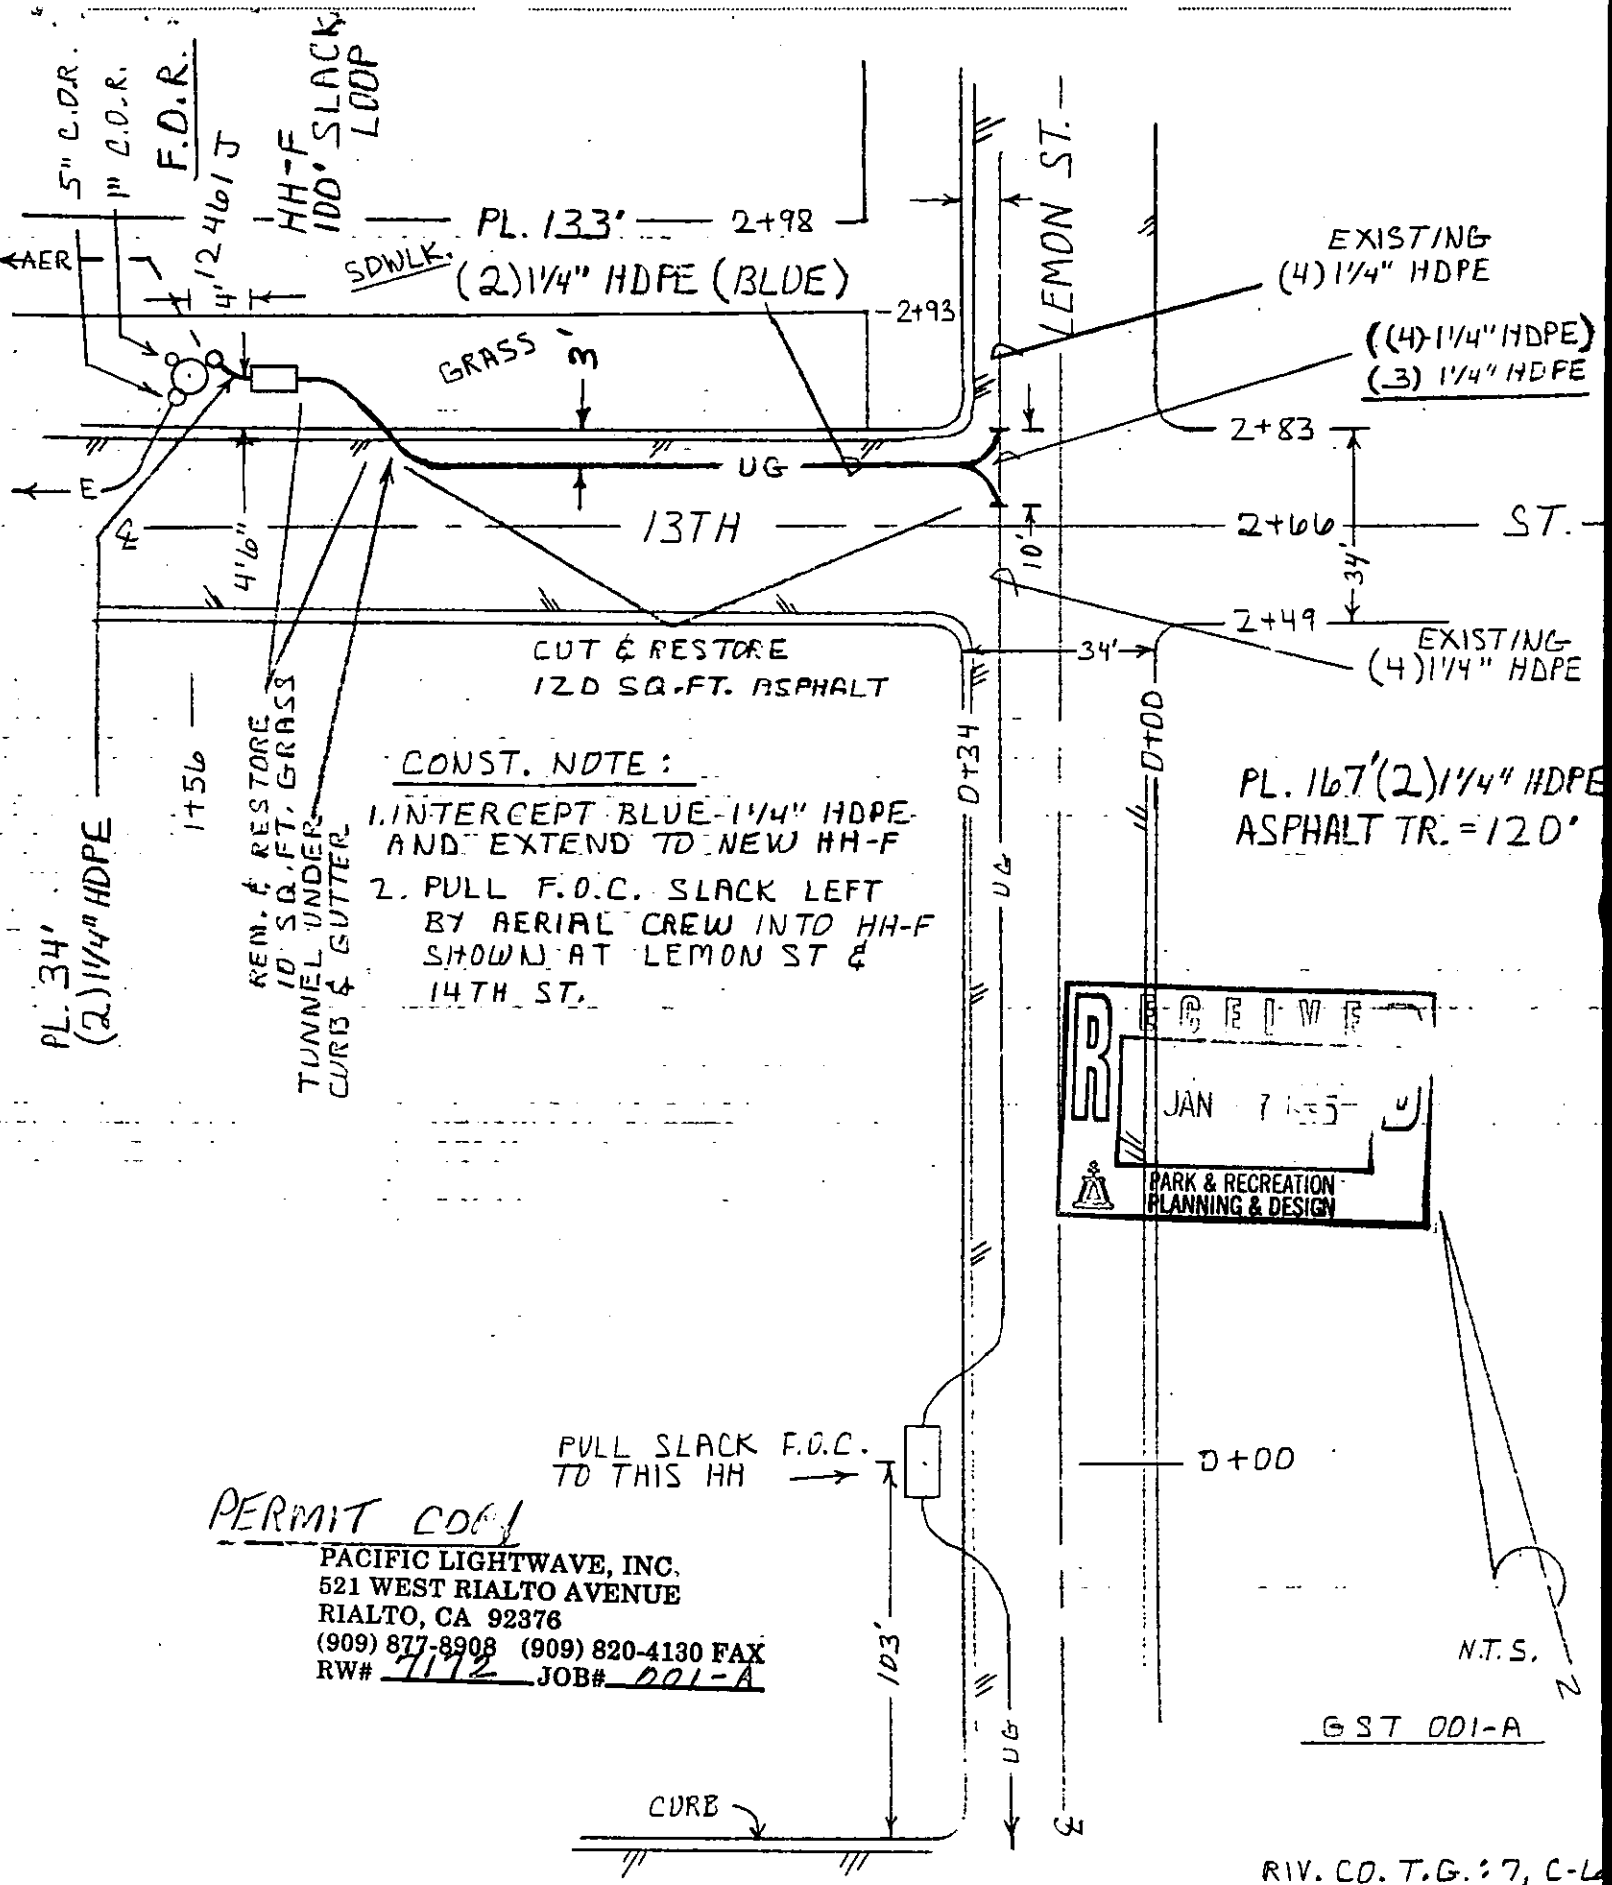

ENCROACHMENT PERMIT AMENDMENT

PERMIT No. 1282

(to be completed by applicant)

PACIFIC LIGHTWAVE, INC., a Washington corporation, hereby requests permission to encroach at various locations in the public rights-of-way to construct, maintain, operate and repair fiber optic telecommunications cable as shown on the attached drawings. This amendment will be attached to Encroachment Permit No. 1282 and the encroachment permit may be amended whenever necessary to construct additional facilities within said rights-of-way subject to the approval of the City of Riverside. Upon approval of this amendment, Permittee agrees to comply with any additional terms and conditions.

Dated 1-31-95

PACIFIC LIGHTWAVE, INC.,
a Washington corporation

By Perry Schulke

Title R.W. AGENT

ENCROACHMENT PERMIT AMENDMENT APPROVAL

(to be completed by city)

This amendment shall become effective upon the approval of the Departments listed below, subject to any further amendments and review. Issuance of this amendment shall not be construed as a waiver of any other applicable permit or requirement, but is only revocable permission to use the land for the purposes shown on the attached drawings.

BS Public Utilities Water 1/31/95

1/31/95
Public Utilities Electric

2-2/95
Park and Recreation

Upon obtaining the above signatures, return this amendment to the Public Works Department for final approval.

Dated 2/6/95

Public Works Director

Attachments: Additional Terms and Conditions (when applicable)
Pacific Lightwave Inc. Drawings

Amendment No. 3

POSTED ON REAR COUNTER BOOKS 2-7-95

Encroachment Permit No. **E - 1282**

Permittee's then-existing facilities within the area, the City shall:

Provide Permittee, within a reasonable time prior to the commencement of such grading or widening, written notice requesting such relocation; and

Provide Permittee with copies of any available plans and specifications for such grading or widening.

After receipt of such notice and such plans and specifications, Permittee shall relocate such facilities within the area to a place or area made available by the City and such relocation shall be at no charge to the City.

8. Prior to construction, Permittee shall contact Underground Service Alert to field locate existing utility lines. Any conflicts discovered will suspend the permit until acceptable revisions are made.

9. At the end of construction, Permittee shall furnish a complete set of as-built plans that, in addition to showing usual construction details, shall also adequately show the horizontal and vertical alignment of Permittee's installations and appurtenances.

10. At the end of construction the Permittee shall also furnish a complete set of as-built plans for the existing facilities in the City of Riverside to the same specifications as No. 9 above.

Dated 1-30-95

PACIFIC LIGHTWAVE, INC.,
a Washington corporation

By Perry Schuler

Title ROW AGENT

ENCROACHMENT PERMIT AMENDMENT

PERMIT No. 1282

(to be completed by applicant)

PACIFIC LIGHTWAVE, INC., a Washington corporation, hereby requests permission to encroach at various locations in the public rights-of-way to construct, maintain, operate and repair fiber optic telecommunications cable as shown on the attached drawings. This amendment will be attached to Encroachment Permit No. 1282 and the encroachment permit may be amended whenever necessary to construct additional facilities within said rights-of-way subject to the approval of the City of Riverside. Upon approval of this amendment, Permittee agrees to comply with any additional terms and conditions.

Dated 7-27-95

PACIFIC LIGHTWAVE, INC.,
a Washington corporation

By Barry H. Waer

Title SR. ENGINEER

ENCROACHMENT PERMIT AMENDMENT APPROVAL
(to be completed by city)

This amendment shall become effective upon the approval of the Departments listed below, subject to any further amendments and review. Issuance of this amendment shall not be construed as a waiver of any other applicable permit or requirement, but is only revocable permission to use the land for the purposes shown on the attached drawings.

X Public Utilities Water

7/27/95 X Public Utilities Electric

_____ Park and Recreation

Upon obtaining the above signatures, return this amendment to the Public Works Department for final approval.

Dated 7/27/95

for Rick McGrath
Public Works Director

Attachments: Additional Terms and Conditions (when applicable)
Pacific Lightwave Inc. Drawings

Amendment No. 4

TERMS AND CONDITIONS

The following terms and conditions apply to encroachment permit number E-1282

1. Permittee acknowledges that the area of encroachment ("the area") is owned or controlled by the City of Riverside.

2. Permittee acknowledges that the area could at any time be needed for a proposed or planned public improvement and the City may revoke this permit if the area becomes so needed. Upon written notice of revocation, Permittee shall, within the time prescribed by the City, remove all improvements placed, constructed or maintained by Permittee. If Permittee fails to abide by the removal order of the City, the City shall have the right to remove and destroy the improvements without reimbursement to Permittee. The cost of such removal shall constitute a debt owed to the City and shall be paid by Permittee to the City.

3. Permittee waives the right of claim, loss, damage or action against the City resulting from revocation, termination, removal of improvements or any action of the City, its officers, agents or employees taken in accordance with the terms herein.

4. If the City Council of the City of Riverside finds that Permittee is in default of the terms of this permit, that finding shall be cause for revocation.

5. Permittee shall hold the City of Riverside harmless from and against all claims demands, costs, losses, damages, injuries, actions for damages and/or injuries, and liability in connection with the construction, encroachment, and/or maintenance to be done by Permittee within the area. Permittee also waives and releases any and all claims against the City of Riverside and its officers and employees for future losses, expenses, lost revenues and incidental and consequential damages suffered by Permittee as a result of the City's negligently damaging Permittee's installation, except for the reasonable cost of repair.

6. Before commencing any construction on City controlled property, Permittee shall obtain a Construction Permit or Street Opening Permit from the City Public Works Department. The Permittee's contractor shall conduct construction activities in the area as directed by the Construction Inspector. Particular attention shall be made to backfilling of trenches and replacement of asphalt concrete in the street section and restoration of the parkway to previously existing conditions.

7. Permittee shall insure that construction of Permittee's improvements will not interfere in any way with existing City or utility facilities. The existing City facilities will require future maintenance, reconstruction and revisions and facilities may be added, any of which may result in removal or alteration of Permittee's improvements without reimbursement to the Permittee.

Whenever the City causes the grading, widening, or other City improvement of the area and such grading, widening, or other City improvement requires the relocation of

Permittee's then-existing facilities within the area, the City shall:

Provide Permittee, within a reasonable time prior to the commencement of such grading or widening, written notice requesting such relocation; and

Provide Permittee with copies of any available plans and specifications for such grading or widening.

After receipt of such notice and such plans and specifications, Permittee shall relocate such facilities within the area to a place or area made available by the City and such relocation shall be at no charge to the City.

8. Prior to construction, Permittee shall contact Underground Service Alert to field locate existing utility lines. Any conflicts discovered will suspend the permit until acceptable revisions are made.

9. At the end of construction, Permittee shall furnish a complete set of as-built plans that, in addition to showing usual construction details, shall also adequately show the horizontal and vertical alignment of Permittee's installations and appurtenances.

10. At the end of construction the Permittee shall also furnish a complete set of as-built plans for the existing facilities in the City of Riverside to the same specifications as No. 9 above.

Dated 7-27-95

PACIFIC LIGHTWAVE, INC.,
a Washington corporation

By Barry H. Wall

Title SR. ENGINEER

ENCROACHMENT PERMIT AMENDMENT

PERMIT No. 1282

(to be completed by applicant)

PACIFIC LIGHTWAVE, INC., a Washington corporation, hereby requests permission to encroach at various locations in the public rights-of-way to construct, maintain, operate and repair fiber optic telecommunications cable as shown on the attached drawings. This amendment will be attached to Encroachment Permit No. 1282 and the encroachment permit may be amended whenever necessary to construct additional facilities within said rights-of-way subject to the approval of the City of Riverside. Upon approval of this amendment, Permittee agrees to comply with any additional terms and conditions.

Dated 5/2/96

PACIFIC LIGHTWAVE, INC.,
a Washington corporation

By Skip Jones

Title Sr. Eng

Barry Ware
877-8907

ENCROACHMENT PERMIT AMENDMENT APPROVAL

(to be completed by city)

This amendment shall become effective upon the approval of the Departments listed below, subject to any further amendments and review. Issuance of this amendment shall not be construed as a waiver of any other applicable permit or requirement, but is only revocable permission to use the land for the purposes shown on the attached drawings.

X Public Utilities Water B. Simpson 5/2/96

X Public Utilities Electric Bill Mainord 5-2-96

X Park and Recreation [signature] NO DRAWING (MISSING)

Upon obtaining the above signatures, return this amendment to the Public Works Department for final approval.

Dated 5/3/96

[signature]
Public Works Director

Attachments: Additional Terms and Conditions (when applicable)
Pacific Lightwave Inc. Drawings

Amendment No. 6

Encroachment Permit No. E - 1282