BENCH MARK: Elev 805.72

Top Brass Cap Mon. in well intersection Diana & Monroe.

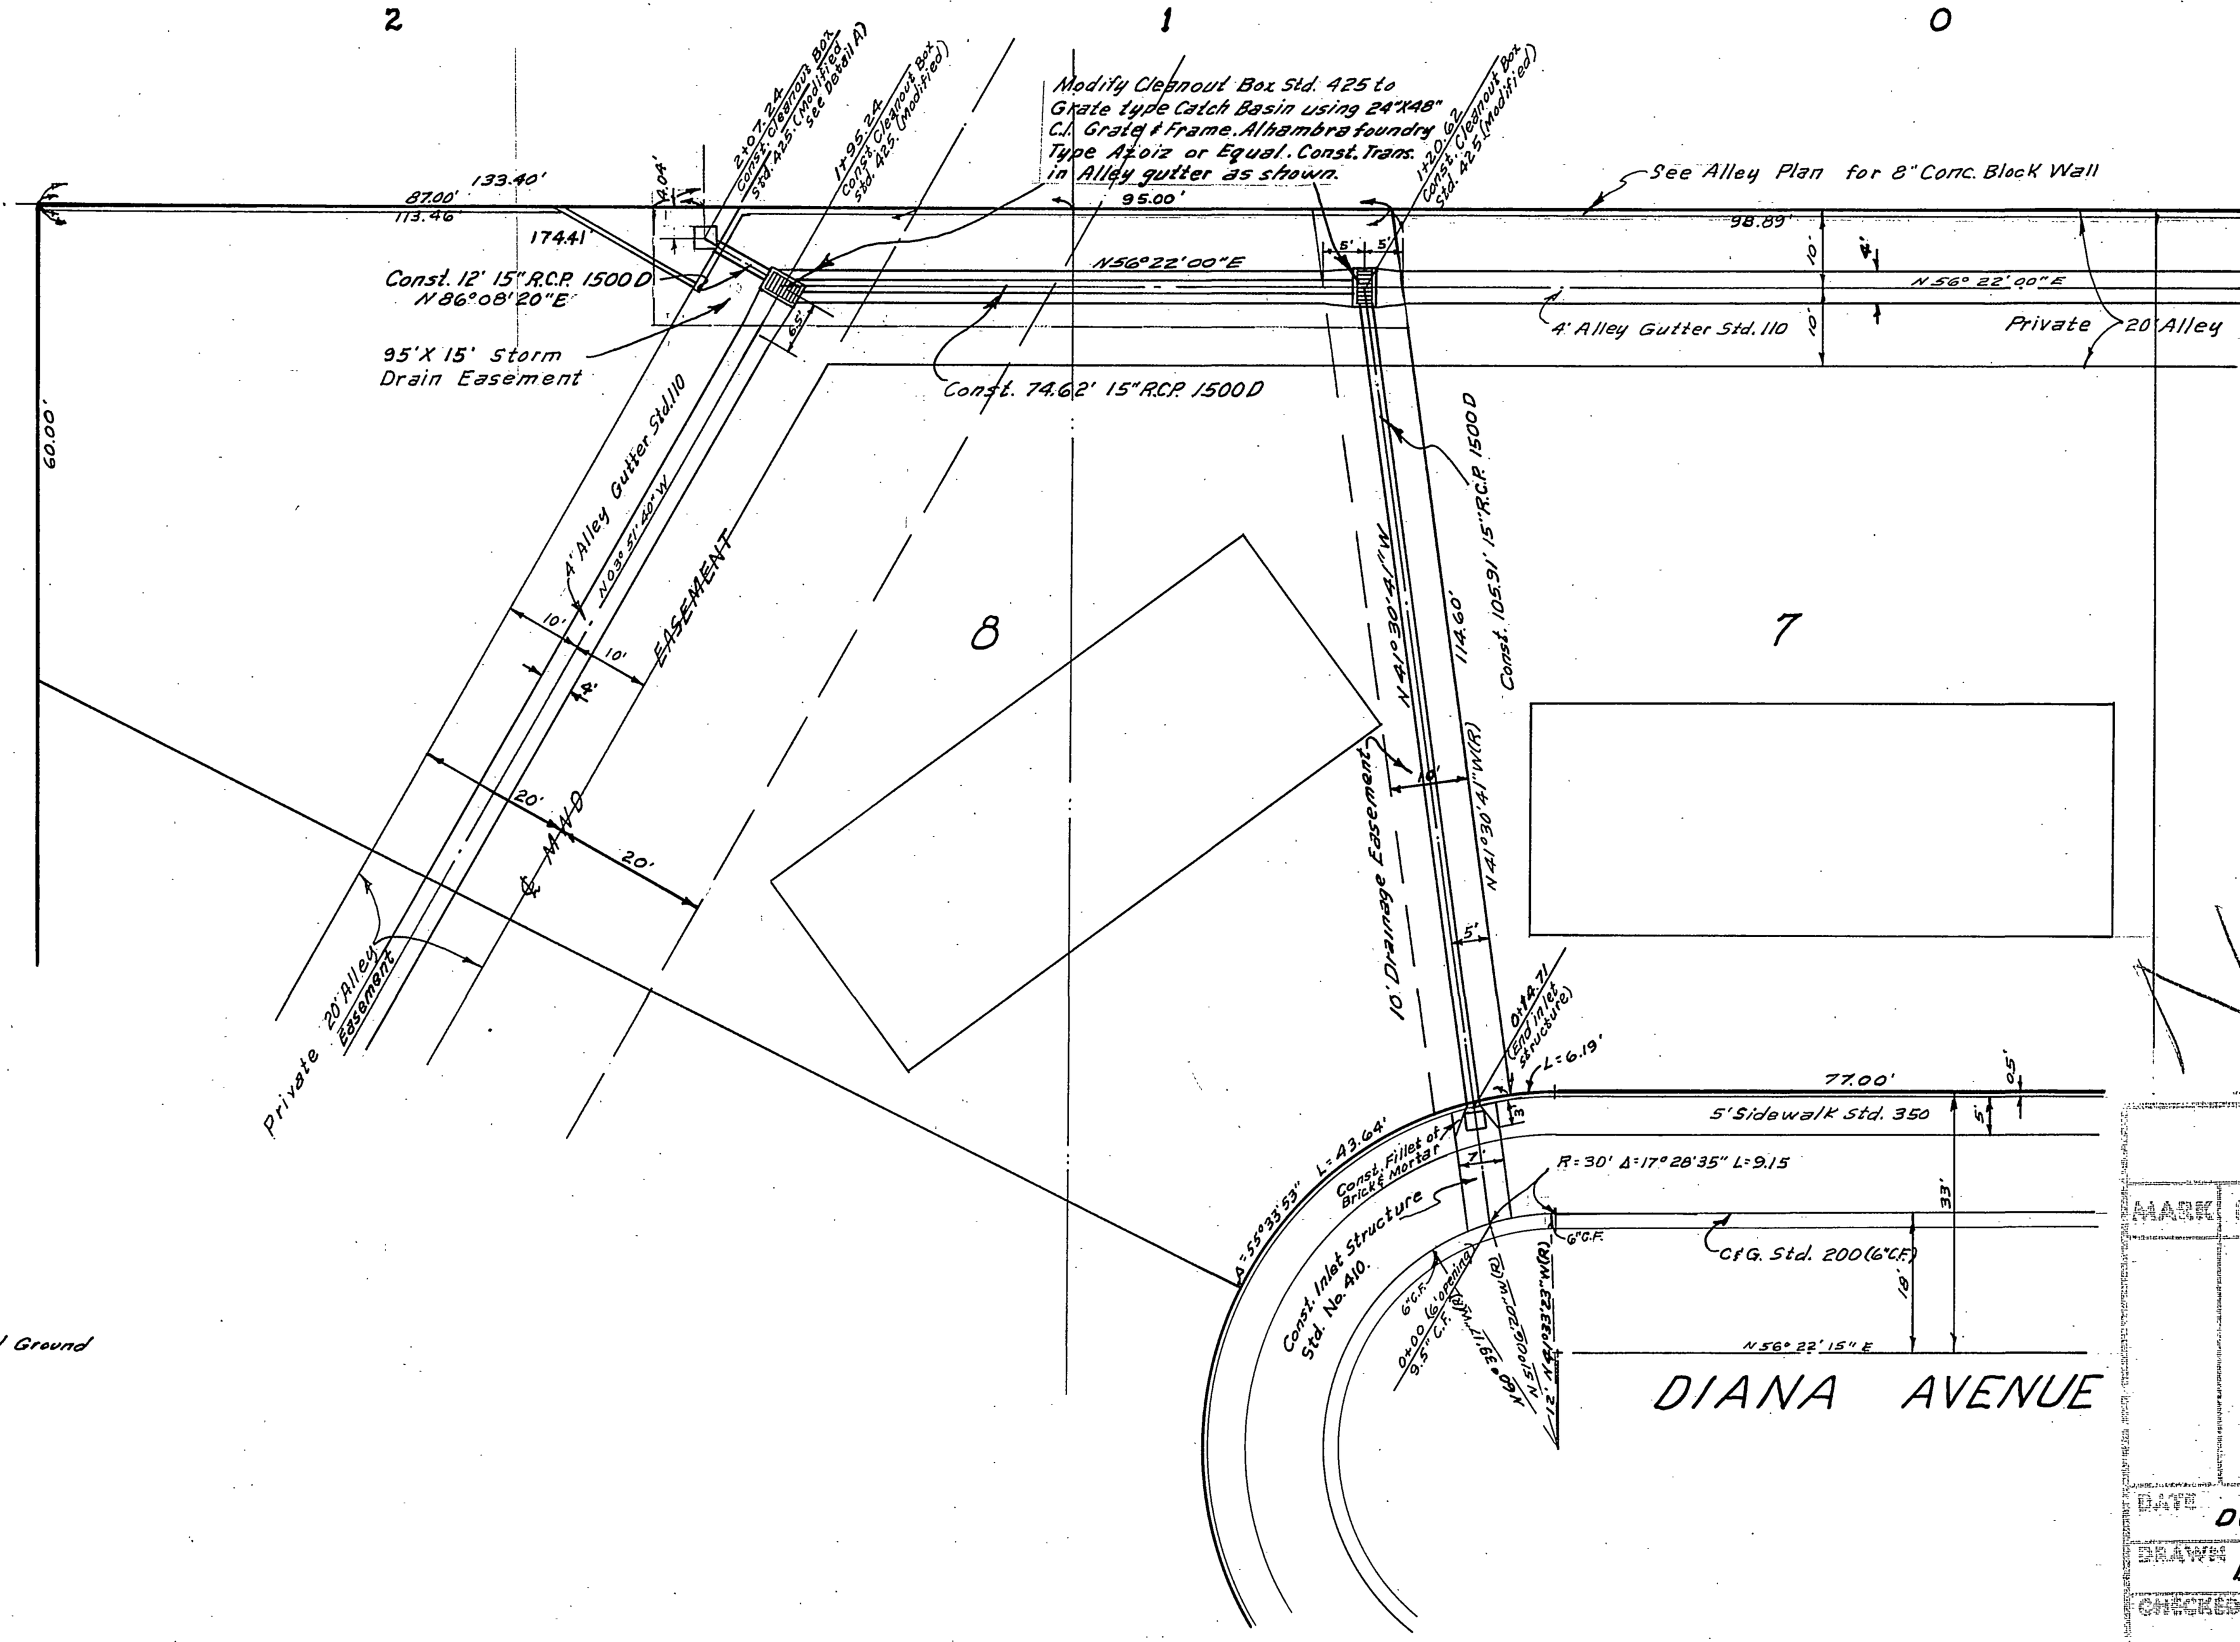

QUANTITY ESTIMATE

Inlet Structure Std. 410 (6' opening)	1 Ea.
Cleanout Box Std. 425 (Modified)	3 Ea.
15" R.C.P. 1500 D	193 L.F.

NOT BUILT

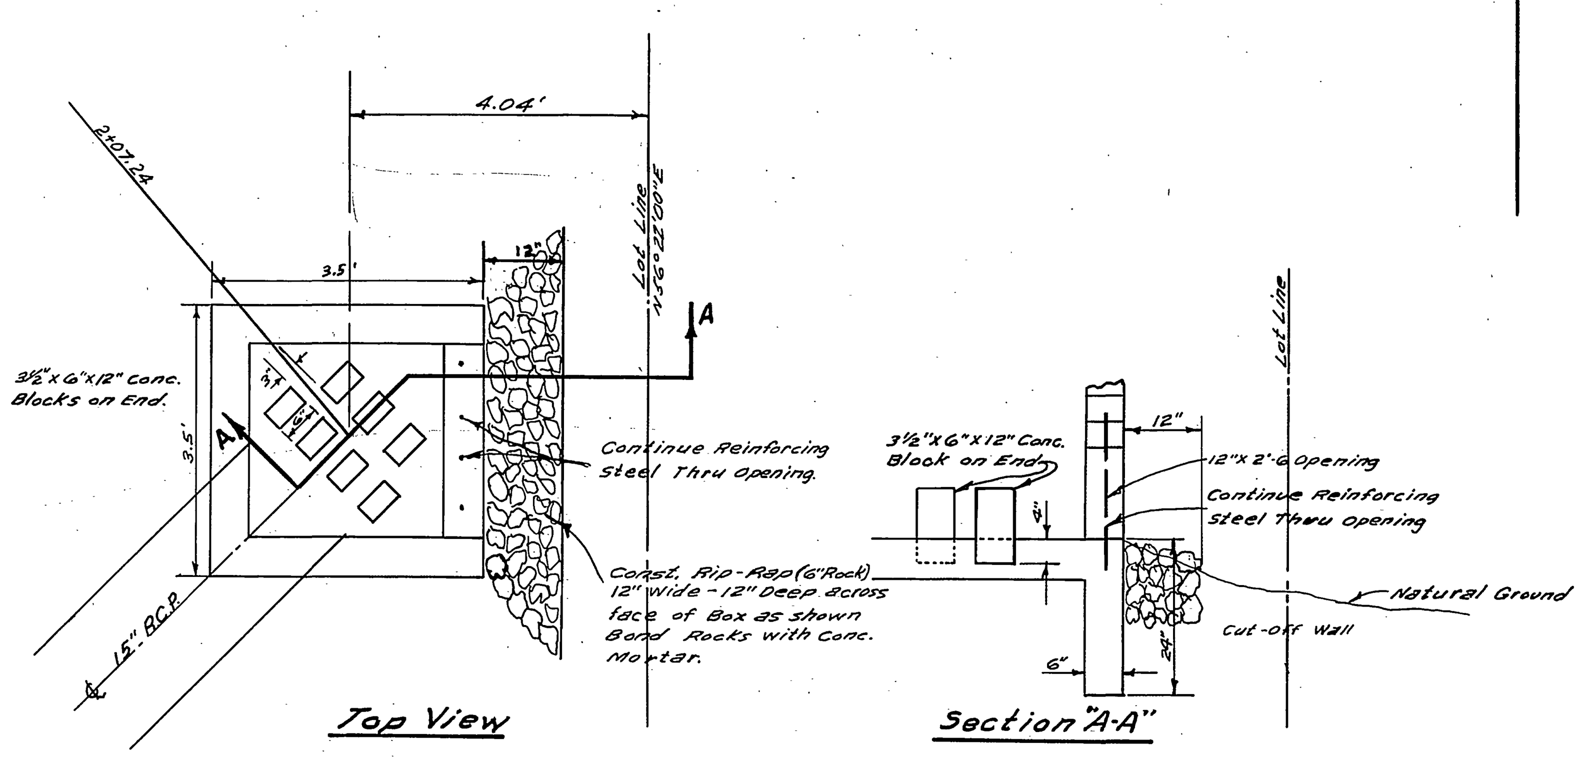

DETAIL A
NO SCALE

PROFILE — NOTE BOOK NO. — SURVEYED — PLOTTED — GRADES CHECKED — B.M.'S NOTED — STRUCTURE NOTATNS CHKD. — BY — DATE

PLAN — NOTE BOOK NO. — SURVEYED — PLOTTED — ALIGNMENT CHECKED — RT. OF WAY CHECKED — BY — DATE

ALBERT A. WEBB ASSOCIATES
CIVIL ENGINEERS - RIVERSIDE, CALIFORNIA
APPROVED Ernest N. Webb DATE 12/17/63
R.E. 9876

REVISION		
MARK	DATE	DESCRIPTION

CITY OF RIVERSIDE, CALIFORNIA
DEPARTMENT OF PUBLIC WORKS

STORM DRAIN PLAN & PROFILE

TRACT No. 2825

DATE Dec. 1963	SCALE 1" = 20'
DRAWN B.E.L.	W.O. 63-351
CHECKED Ron	F.B. 489

APPROVED BY [signature] DIRECTOR OF PUBLIC WORKS
DATE 2-18-64

NO. D-109

SHEET 1 OF 1

Dwg. No. 63-351-D