PLAN
NOTE BOOK NO.
SURVEYED
PLOTTED
ALIGNMENT CHECKED
RT. OF WAY CHECKED
BY | DATE

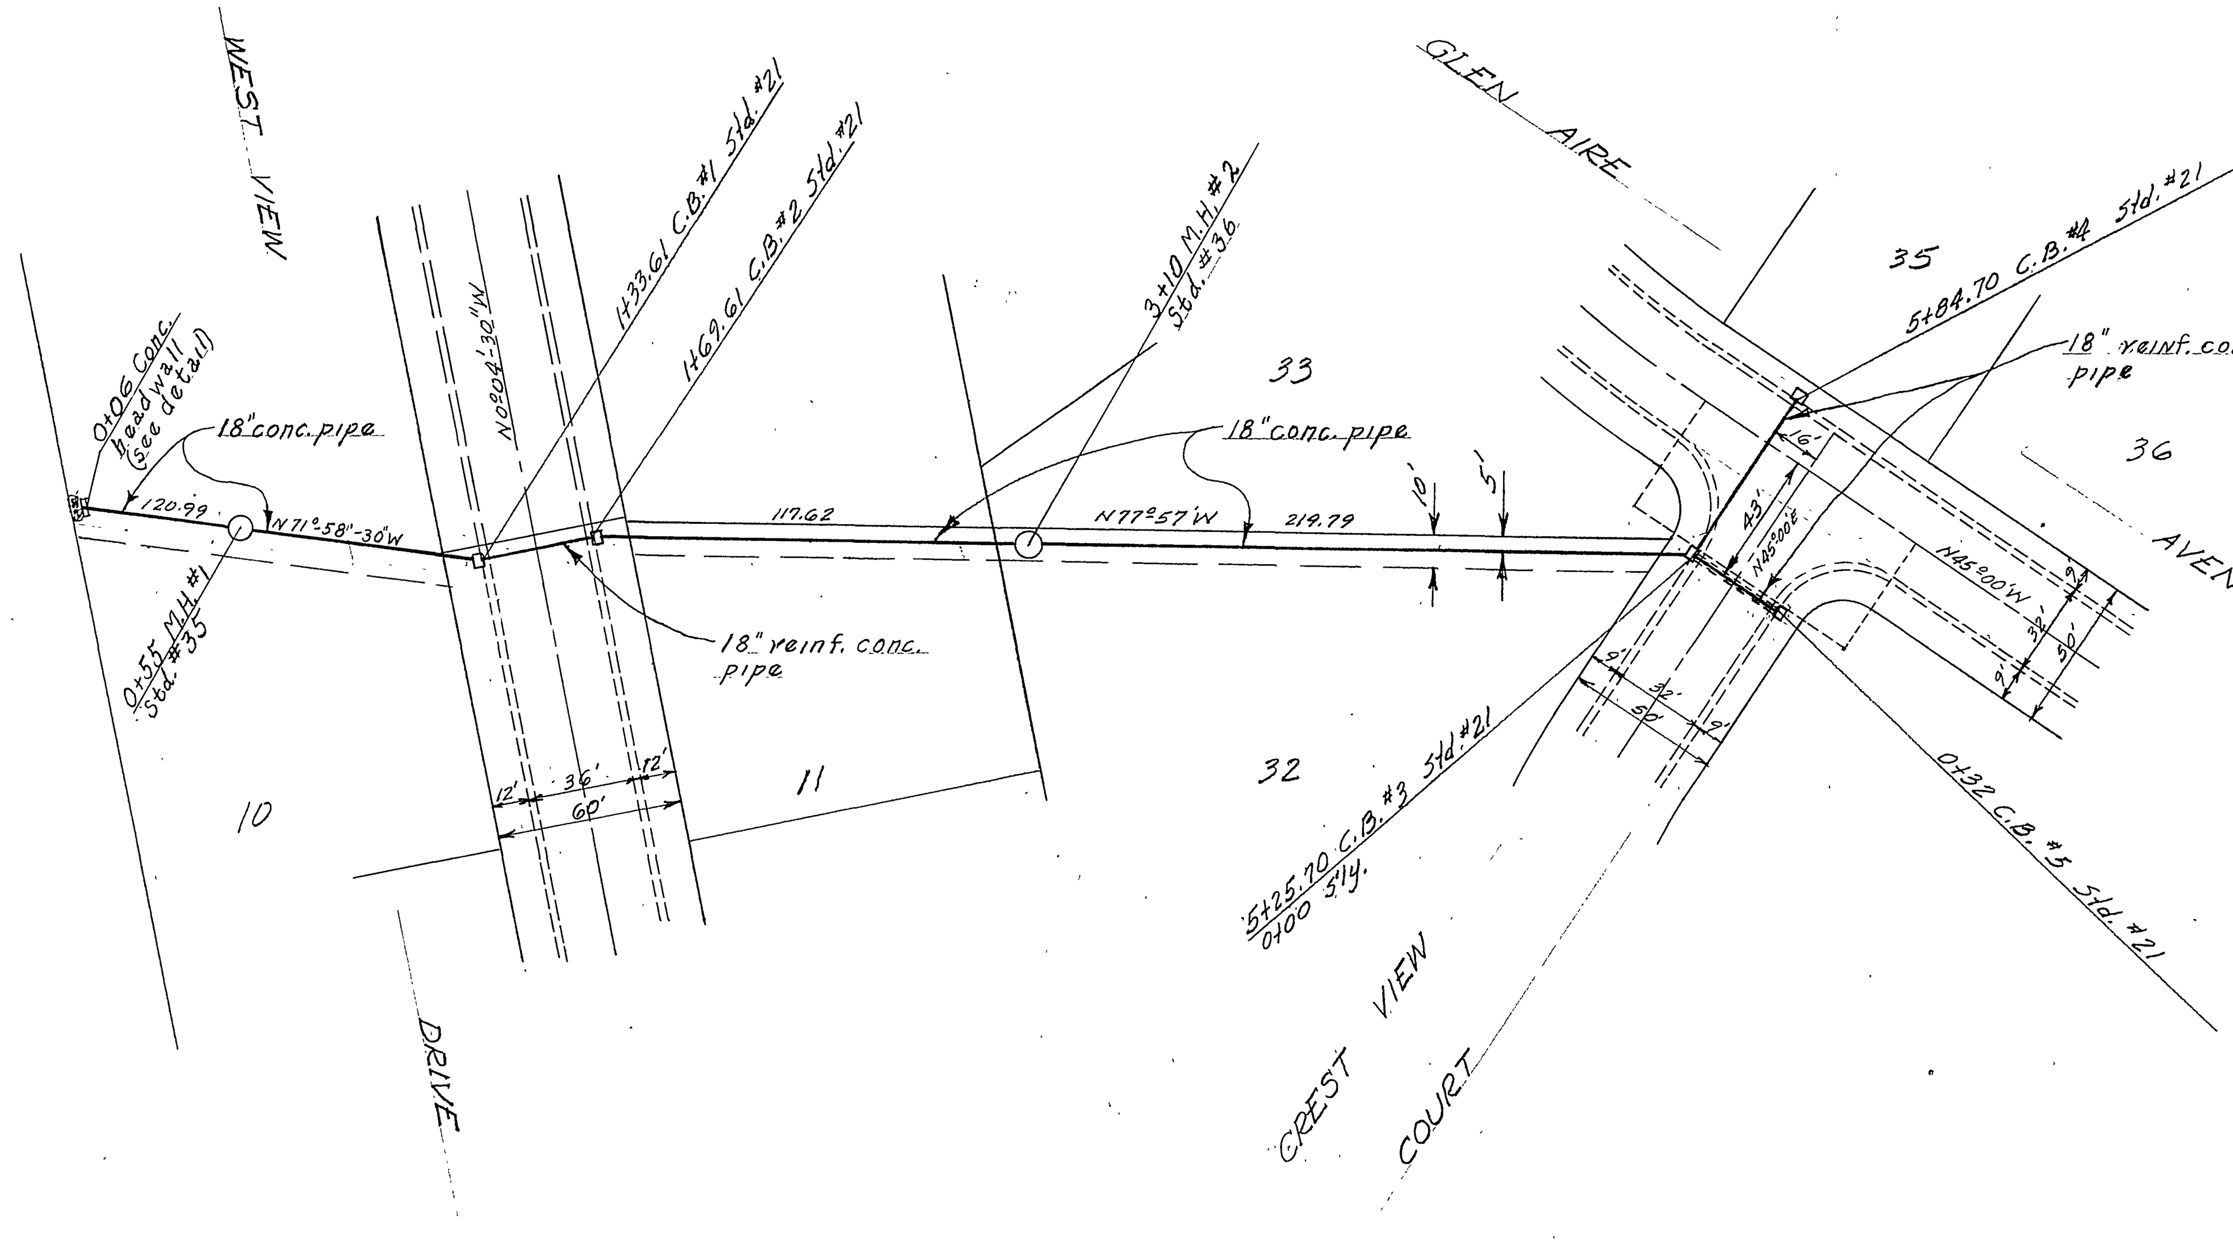

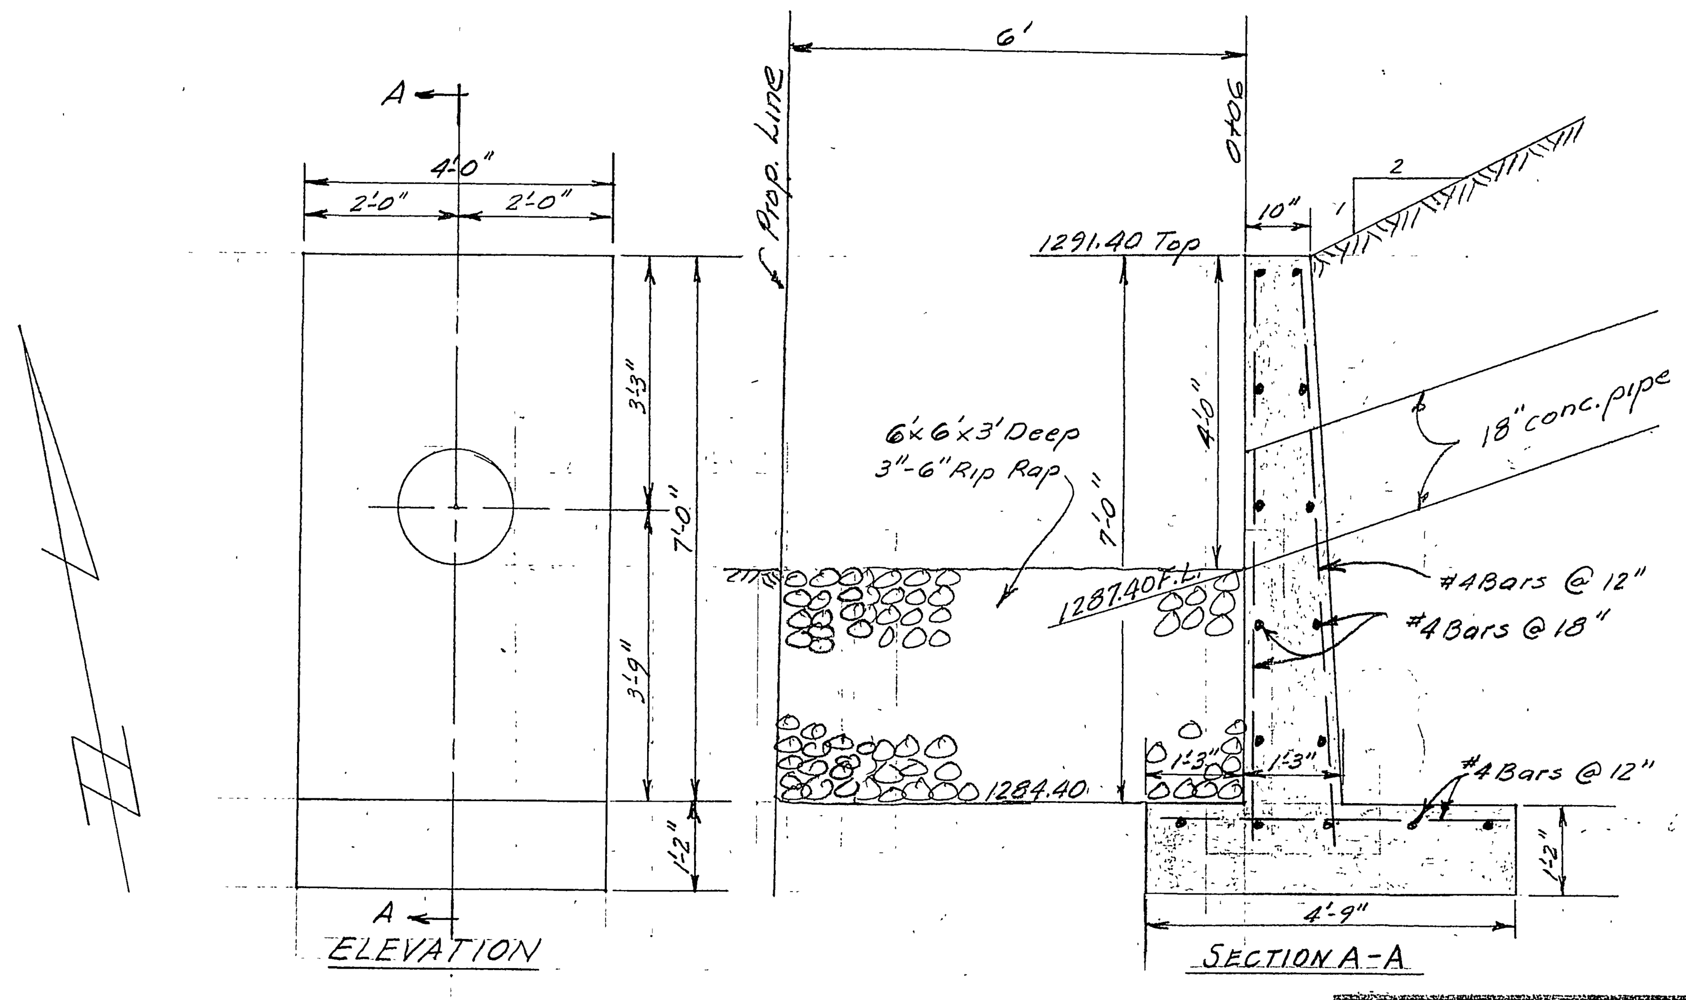

DETAIL
CONCRETE HEADWALL
Scale: 1" = 2'

REVISIONS	DATE	BY

TRACT NO. 2121

STORM DRAIN
PLAN & PROFILE

SCALE 1" = 50'	ALBERT A. WEBB ASSOCIATES	W.O. 60-78
DATE July '60	CIVIL ENGINEERS	SHEET 5
DRAWN REC		OF 5 SHEETS
TRACED RwyL	RIVERSIDE CALIFORNIA	DWG. NO.
CHECKED		60-78D
F.B. 436		

BENCH MARK - Nail & Tin painted white in exist'g. pave. Alessandro Blvd. at SW corner of property Elev. 1328.58. F.B. 436/13.

PROFILE
NOTE BOOK NO.
SURVEYED
PLOTTED
GRADES CHECKED
B.-M.S NOTED
STRUCTURE NOTAT'NS CH'KD.
BY | DATE

PROPERTY OF
COUNTY OF RIVERSIDE
Office of the Road Commissioner

PLATE 1 - PLAN - PROFILE O. P. R. & R. E. STANDARD
KEUFFEL & ESSER CO., NEW YORK
K & E Co No 347-1R ALBANENE 1955 TRACING PAPER MADE IN U.S.A. 22560

INDEXED
D-68 740-Y
Dwg. No. 60-78D