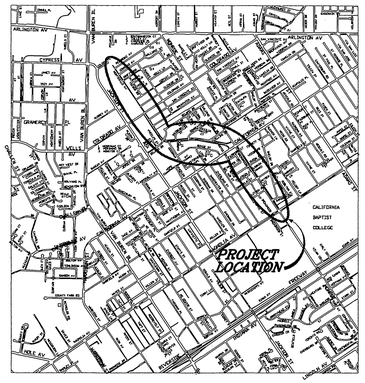

VICINITY MAP
N.T.S.

GENERAL NOTES:

1. CONSTRUCTION SHALL BE IN ACCORDANCE WITH THE CITY OF RIVERSIDE DEPARTMENT OF PUBLIC WORKS, STANDARD DRAWINGS, IT'S SUPPLEMENTAL NOTES AND THE STANDARD SPECIFICATIONS FOR PUBLIC WORKS CONSTRUCTION, CURRENT EDITION.
2. PRIME CONTRACTOR BIDDING THIS WORK SHALL HAVE A CLASS A OR CB LICENSE.
3. REPAIR LOCATIONS SHOWN ON THE PLAN ARE APPROXIMATE. REPAIR LOCATIONS WILL BE MARKED BY THE ENGINEER PRIOR TO WORK BEGINNING. ADDITIONAL REPAIR LOCATIONS ALONG THE EXISTING CHANNEL, NOT SHOWN ON THE PLAN, MAY BE MARKED BY THE ENGINEER.
4. EXISTING VEGETATION (I.E. OLEANDER BUSHES) ADJACENT TO THE AREAS OF CHANNEL TO BE REPAIRED SHALL BE REMOVED TO 1 FOOT BELOW GRADE.
5. ROOTS IN AREAS TO BE REPAIRED SHALL BE REMOVED TO GRADE. GROUND SURFACE SHALL BE GRADED SMOOTH FOR PLACEMENT OF THE CONCRETE.

SPECIFIC CONSTRUCTION NOTES:

L287 REPAIR OF STORM CHANNEL TO BE IN ACCORDANCE WITH DRAWING L-287

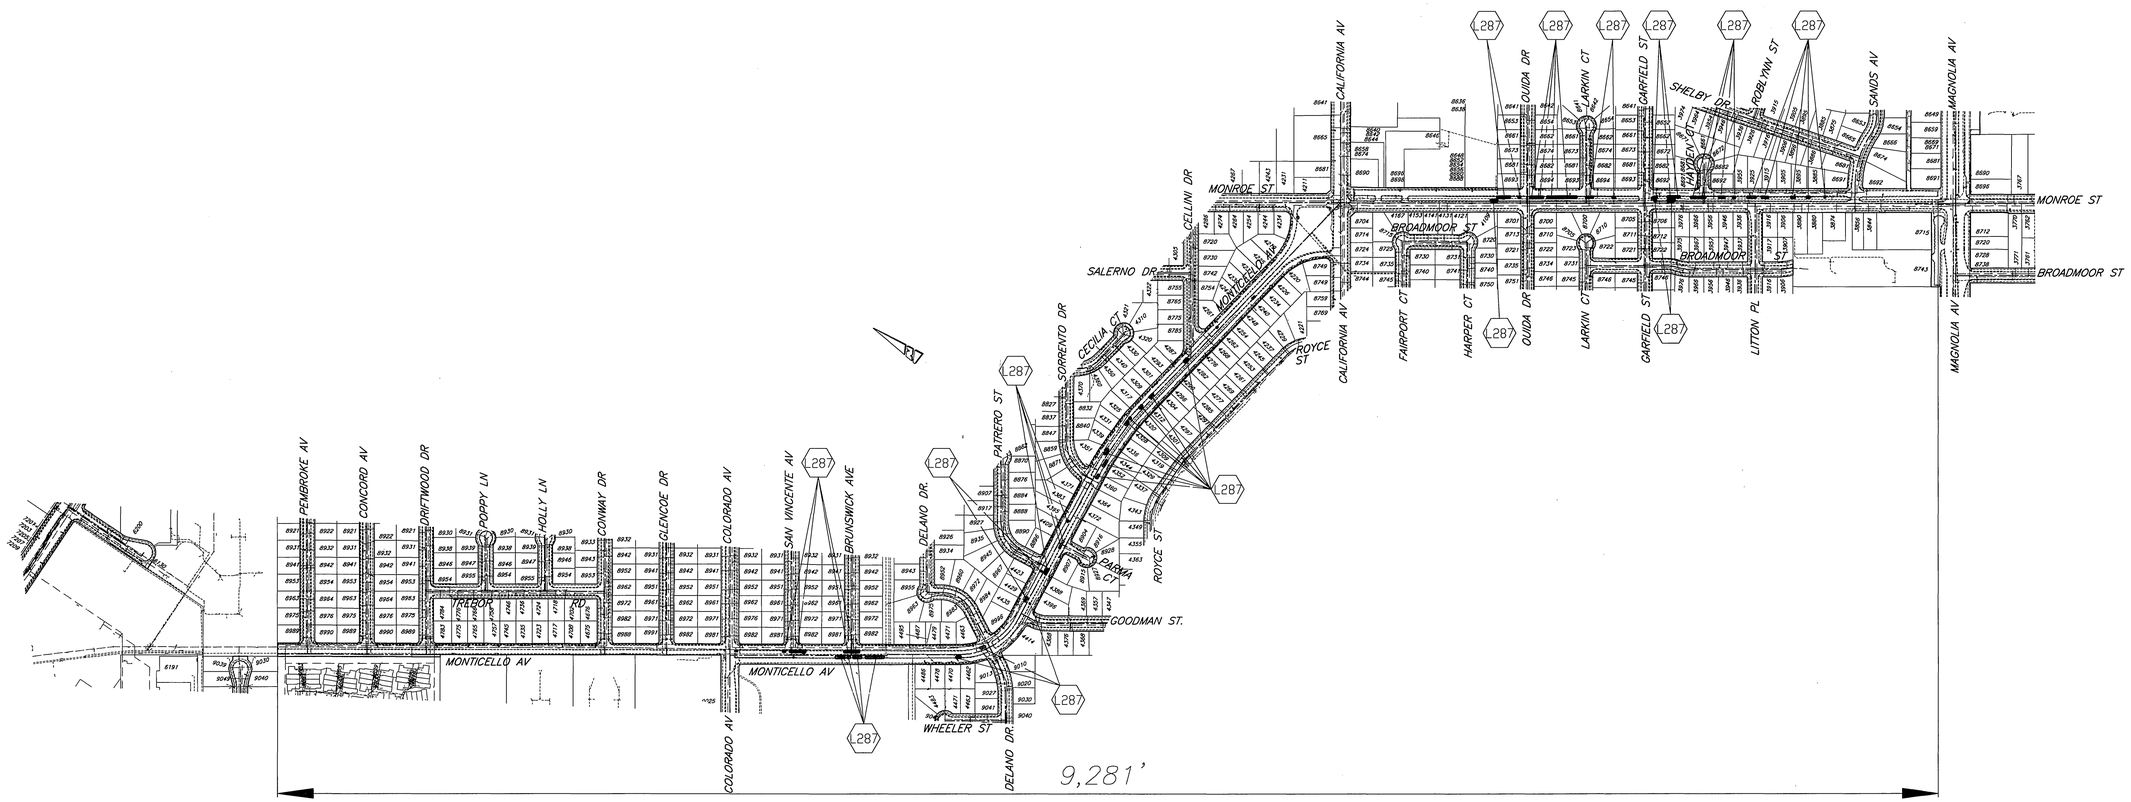

ENGINEER IN RESPONSIBLE CHARGE
LAUREN F. CALDWELL
R.C.E. No. 39441 expires 12/31/2005
DATE 1/25/2005

REGISTERED PROFESSIONAL ENGINEER
LAUREN FRED CALDWELL
No. 39441
Exp. 12-31-2005
CIVIL
STATE OF CALIFORNIA

MARK	REVISIONS	APPR.	DATE

DESIGNED BY [illegible] DRAWN BY LFH CHECKED BY [illegible]

CITY OF RIVERSIDE, CALIFORNIA
PUBLIC WORKS DEPARTMENT

APPROVED BY	BY	DATE
PRINCIPAL ENGINEER	[illegible]	1/25/05
TRAFFIC DIVISION		
SURVEYOR		
STREET SERVICES	[illegible]	1/25/05
PARKS DEPARTMENT		
INSPECTION	[illegible]	1/24/05

APPROVED BY
CITY ENGINEER
DATE 1/25/05

MONTICELLO STORM CHANNEL REPAIR 2005

MAGNOLIA AVE. TO S'LY OF ARLINGTON

HORIZ. SCALE: 1" = 500' VERT. SCALE: N.A.

ACCT. NO. 9778600203-440301XX

D-771

SHEET 1 OF 1

INDEXED 2-03-05 LFH