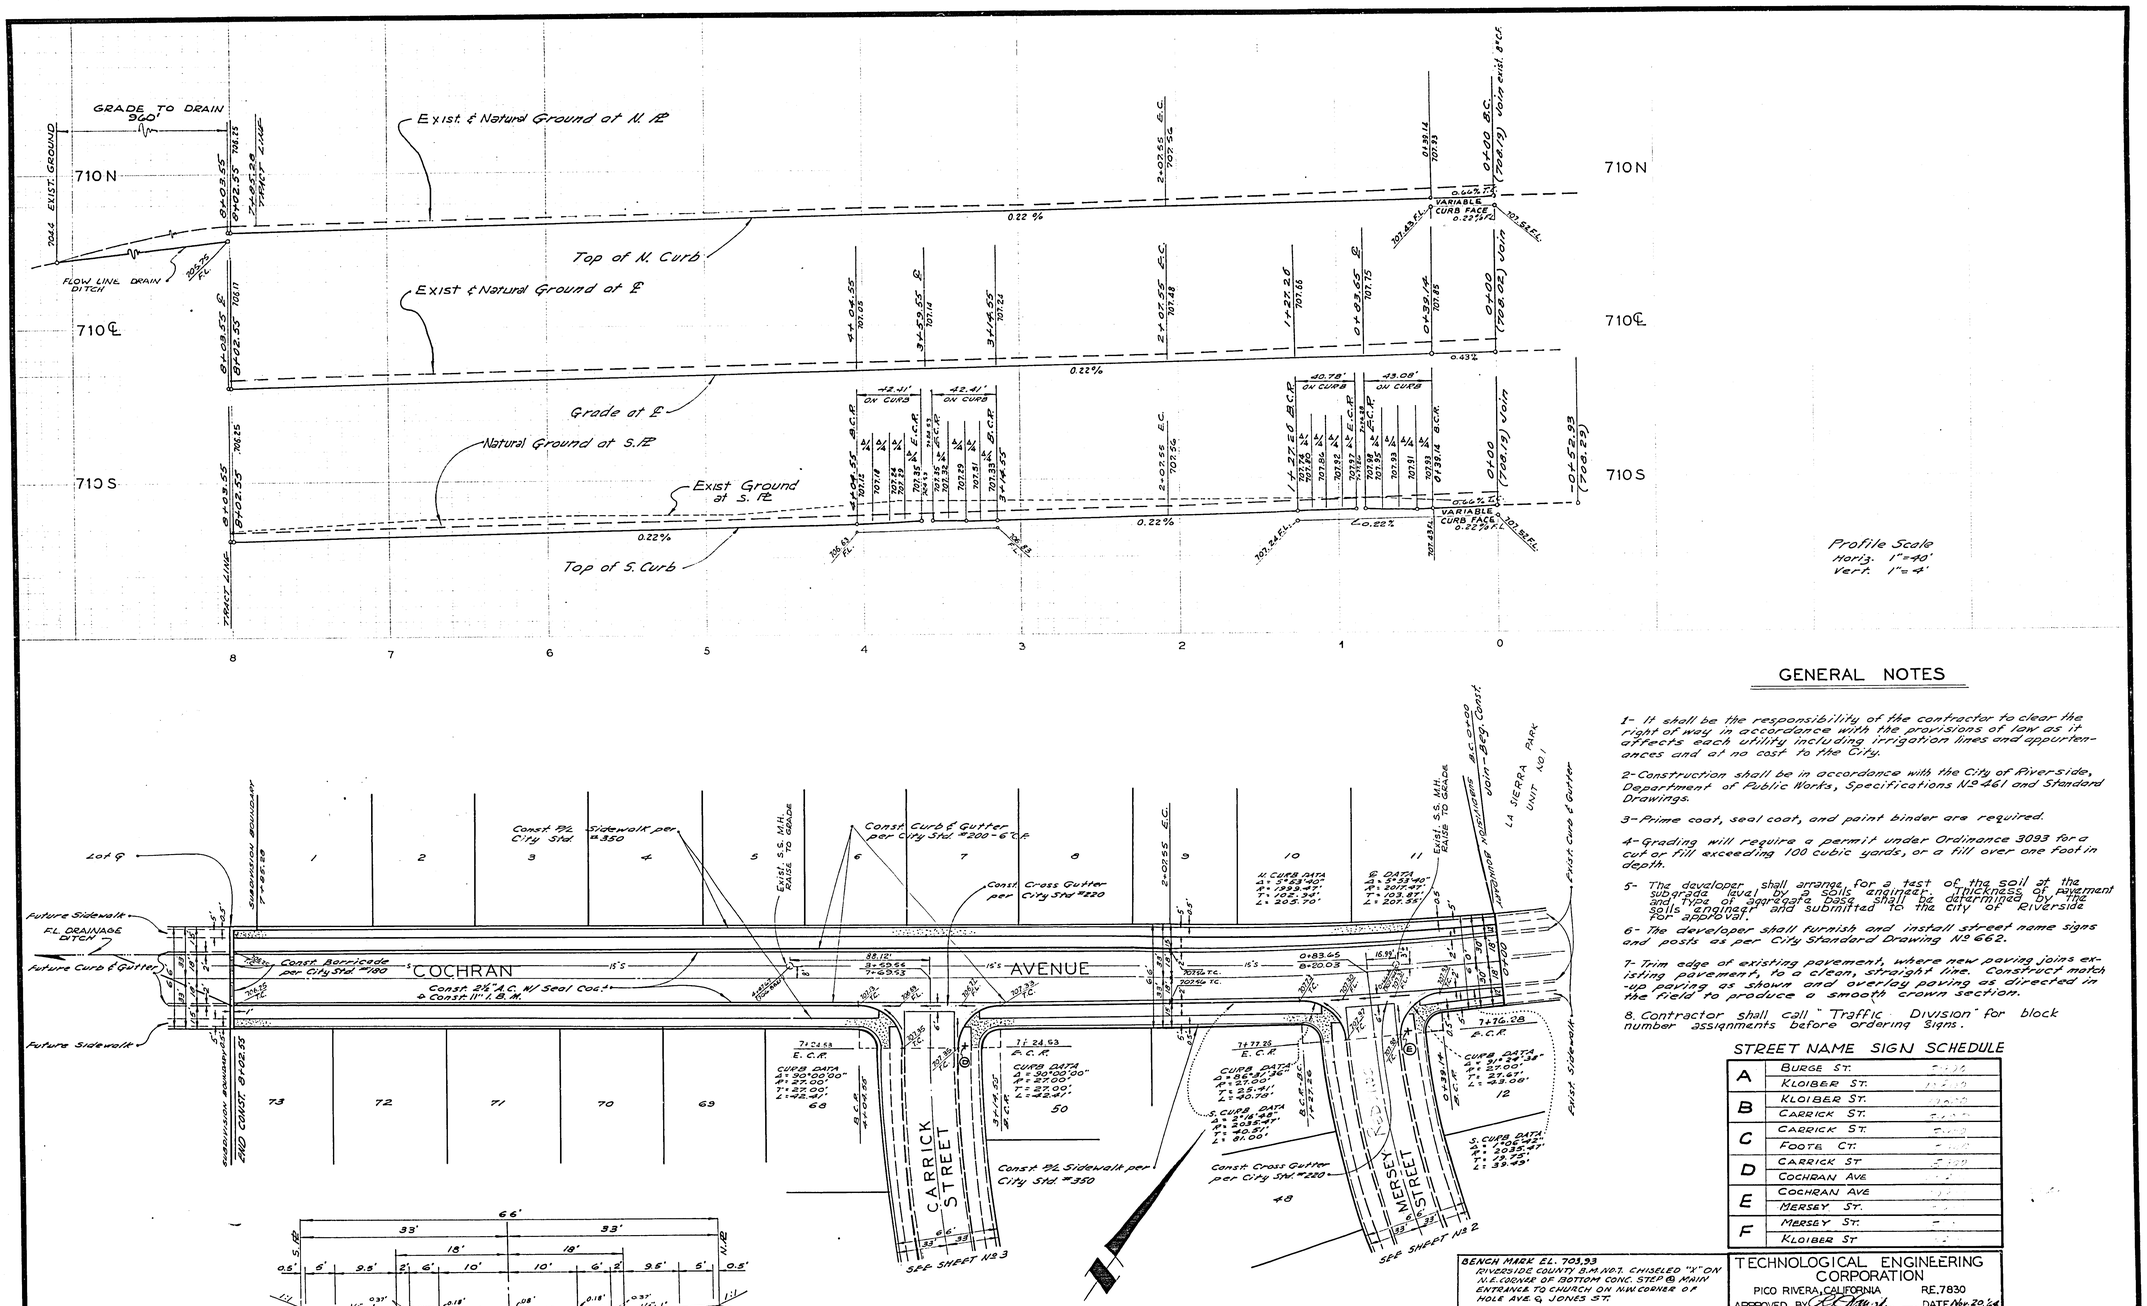

GENERAL NOTES

1- It shall be the responsibility of the contractor to clear the right of way in accordance with the provisions of law as it affects each utility including irrigation lines and appurtenances and at no cost to the City.

2- Construction shall be in accordance with the City of Riverside, Department of Public Works, Specifications No. 461 and Standard Drawings.

3- Prime coat, seal coat, and paint binder are required.

4- Grading will require a permit under Ordinance 3093 for a cut or fill exceeding 100 cubic yards, or a fill over one foot in depth.

5- The developer shall arrange for a test of the soil at the subgrade level by a soils engineer. Thickness of pavement and type of aggregate base shall be determined by the soils engineer and submitted to the City of Riverside for approval.

6- The developer shall furnish and install street name signs and posts as per City Standard Drawing No. 662.

7- Trim edge of existing pavement, where new paving joins existing pavement, to a clean, straight line. Construct match-up paving as shown and overlay paving as directed in the field to produce a smooth crown section.

8. Contractor shall call "Traffic Division" for block number assignments before ordering signs.

STREET NAME SIGN SCHEDULE

A	BURGE ST.
	KLOIBER ST.
B	KLOIBER ST.
	CARRICK ST.
C	CARRICK ST.
	FOOTE CT.
D	CARRICK ST
	COCHRAN AVE
E	COCHRAN AVE
	MERSEY ST.
F	MERSEY ST.
	KLOIBER ST

BENCH MARK EL. 703.93
RIVERSIDE COUNTY B.M. NO. 7. CHISELED "X" ON N.E. CORNER OF BOTTOM CONC. STEP @ MAIN ENTRANCE TO CHURCH ON NW CORNER OF HOLE AVE. & JONES ST.

MARK	REVISIONS	APPR.	DATE
0	ADD DEPTH OF GAGE BOBS. Items 1 & 7	RRW	1/6/61

DESIGNED BY ____ DRAWN BY R.E.R. CHECKED BY B.G.S.

CITY OF RIVERSIDE, CALIFORNIA
DEPARTMENT OF PUBLIC WORKS

APPROVED BY	BY	DATE
OFFICE ENGINEER		
PARK DEPARTMENT		
TRAFFIC DIVISION		6-14
ASSISTANT CITY ENG.		2-16

APPROVED BY ____ DIRECTOR OF PUBLIC WORKS
DATE 3-6-61

TECHNOLOGICAL ENGINEERING CORPORATION
PICO RIVERA, CALIFORNIA RE.7830
APPROVED BY ____ DATE Nov. 20, 64

STREET IMPROVEMENT
TRACT No. 3181
COCHRAN AVENUE
0+00.00 TO 8+03.55

HORIZ. SCALE: 1" - 40' VERT. SCALE: 1" - 4'

PROJECT NO. R-1005
SHEET 1 OF 4
FILE NO.

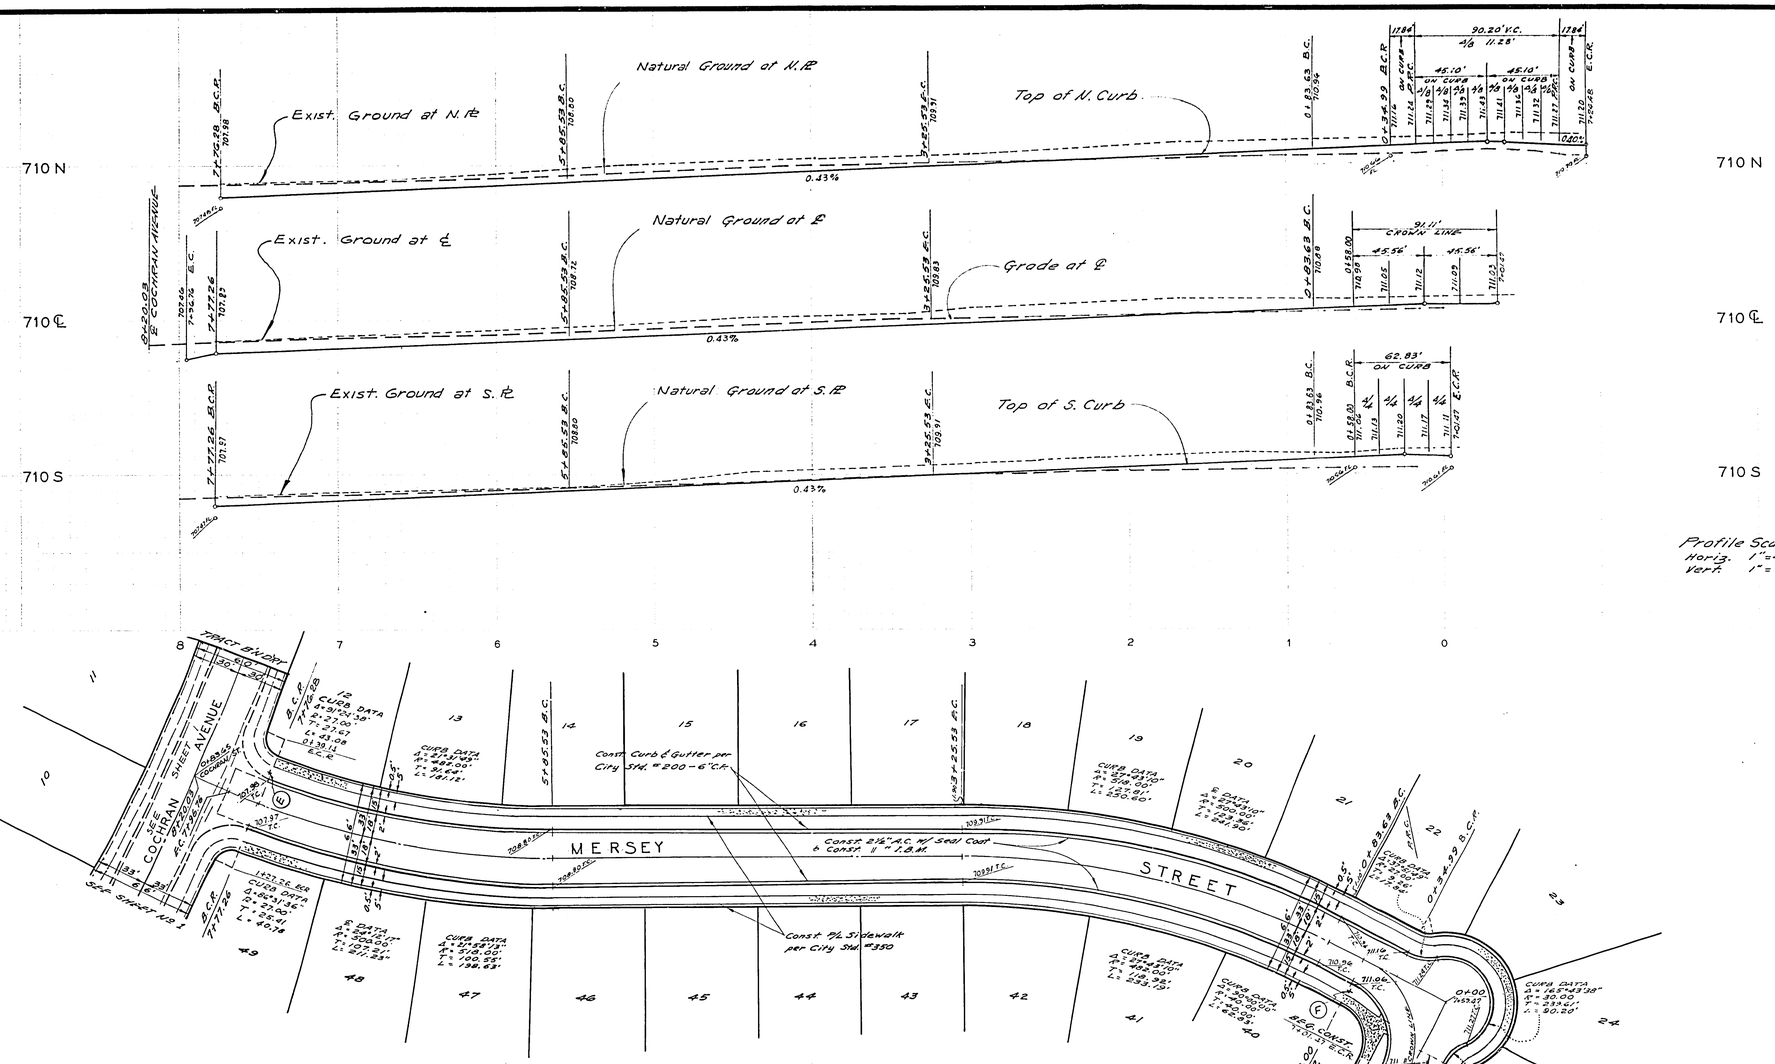

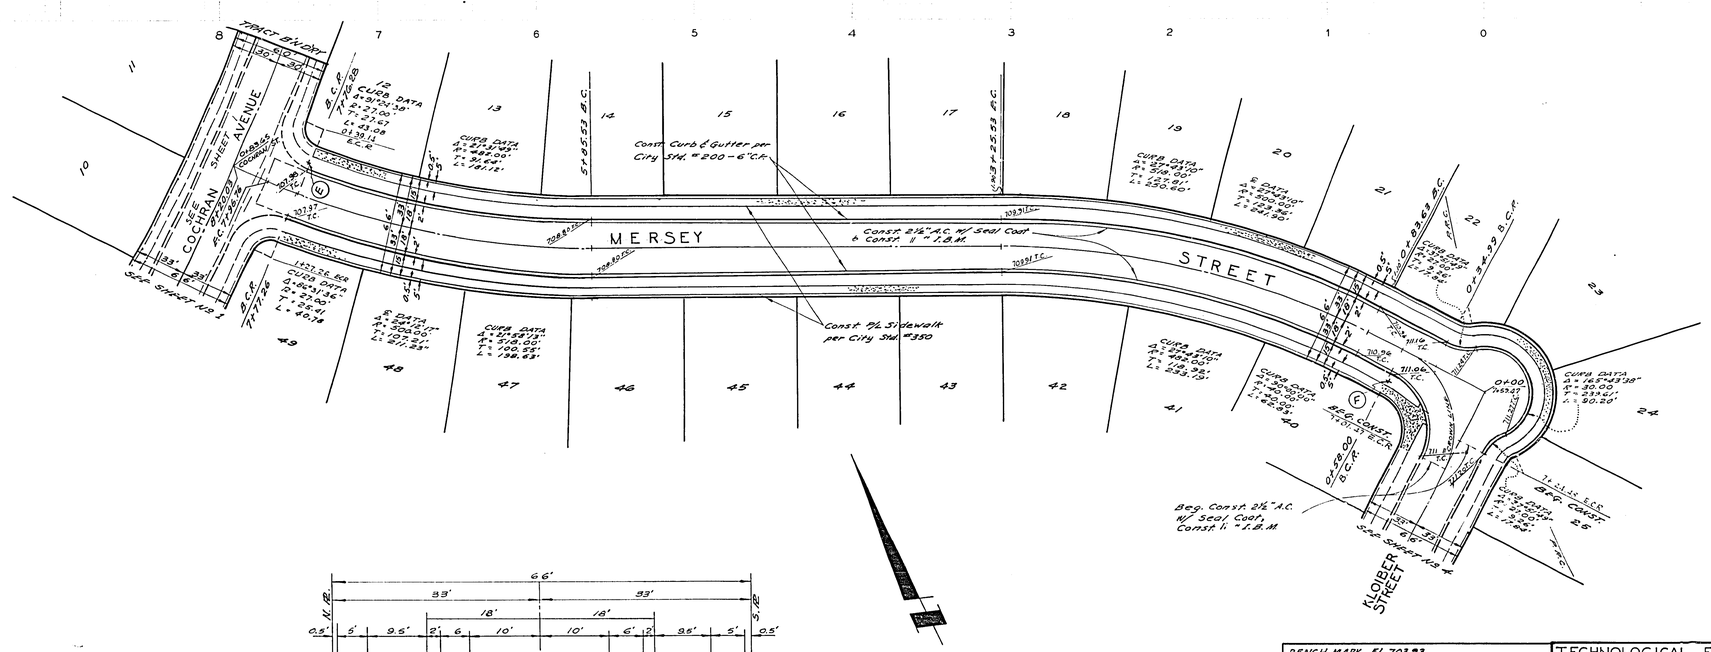

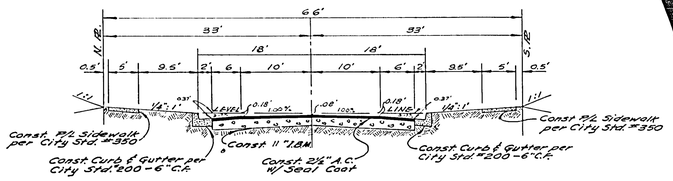

TYPICAL SECTION

MERSEY STREET TI = 5

NOT TO SCALE

BENCH MARK EL. 703.93
RIVERSIDE COUNTY B.M. NO. 7, CHISELED "X" ON S.E. CORNER OF BOTTOM CONC. STEP @ MAIN ENTRANCE TO CHURCH ON N.W. CORNER OF HOLE AVE. & JONES ST.

TECHNOLOGICAL ENGINEERING CORPORATION
PICO RIVERA, CALIFORNIA RE. 7830
APPROVED BY [signature] DATE Nov. 20, '64

MARK	REVISIONS	APPR.	DATE
0	ADDED DEPTH & R/W BASE	PEW	8/26/64
	Bldg. Hdwy. Curb		

DESIGNED BY ____ DRAWN BY R.E.R. CHECKED BY B.A.S.

CITY OF RIVERSIDE, CALIFORNIA
DEPARTMENT OF PUBLIC WORKS

APPROVED BY	BY	DATE
OFFICE ENGINEER	[illegible]	3-5
PARK DEPARTMENT	—	—
TRAFFIC DIVISION	[illegible]	3-26
ASSISTANT CITY ENG.	[illegible]	3-5
	[illegible]	3-26

APPROVED BY [signature]
DIRECTOR OF PUBLIC WORKS
DATE 3-26-65

STREET IMPROVEMENT
TRACT No. 3181
MERSEY STREET
COCHRAN AVE. TO KLOIBER ST.

HORIZ. SCALE: 1" = 40' VERT. SCALE: 1" = 4'

PROJECT NO. R-1005

SHEET 2 OF 4

FILE NO.

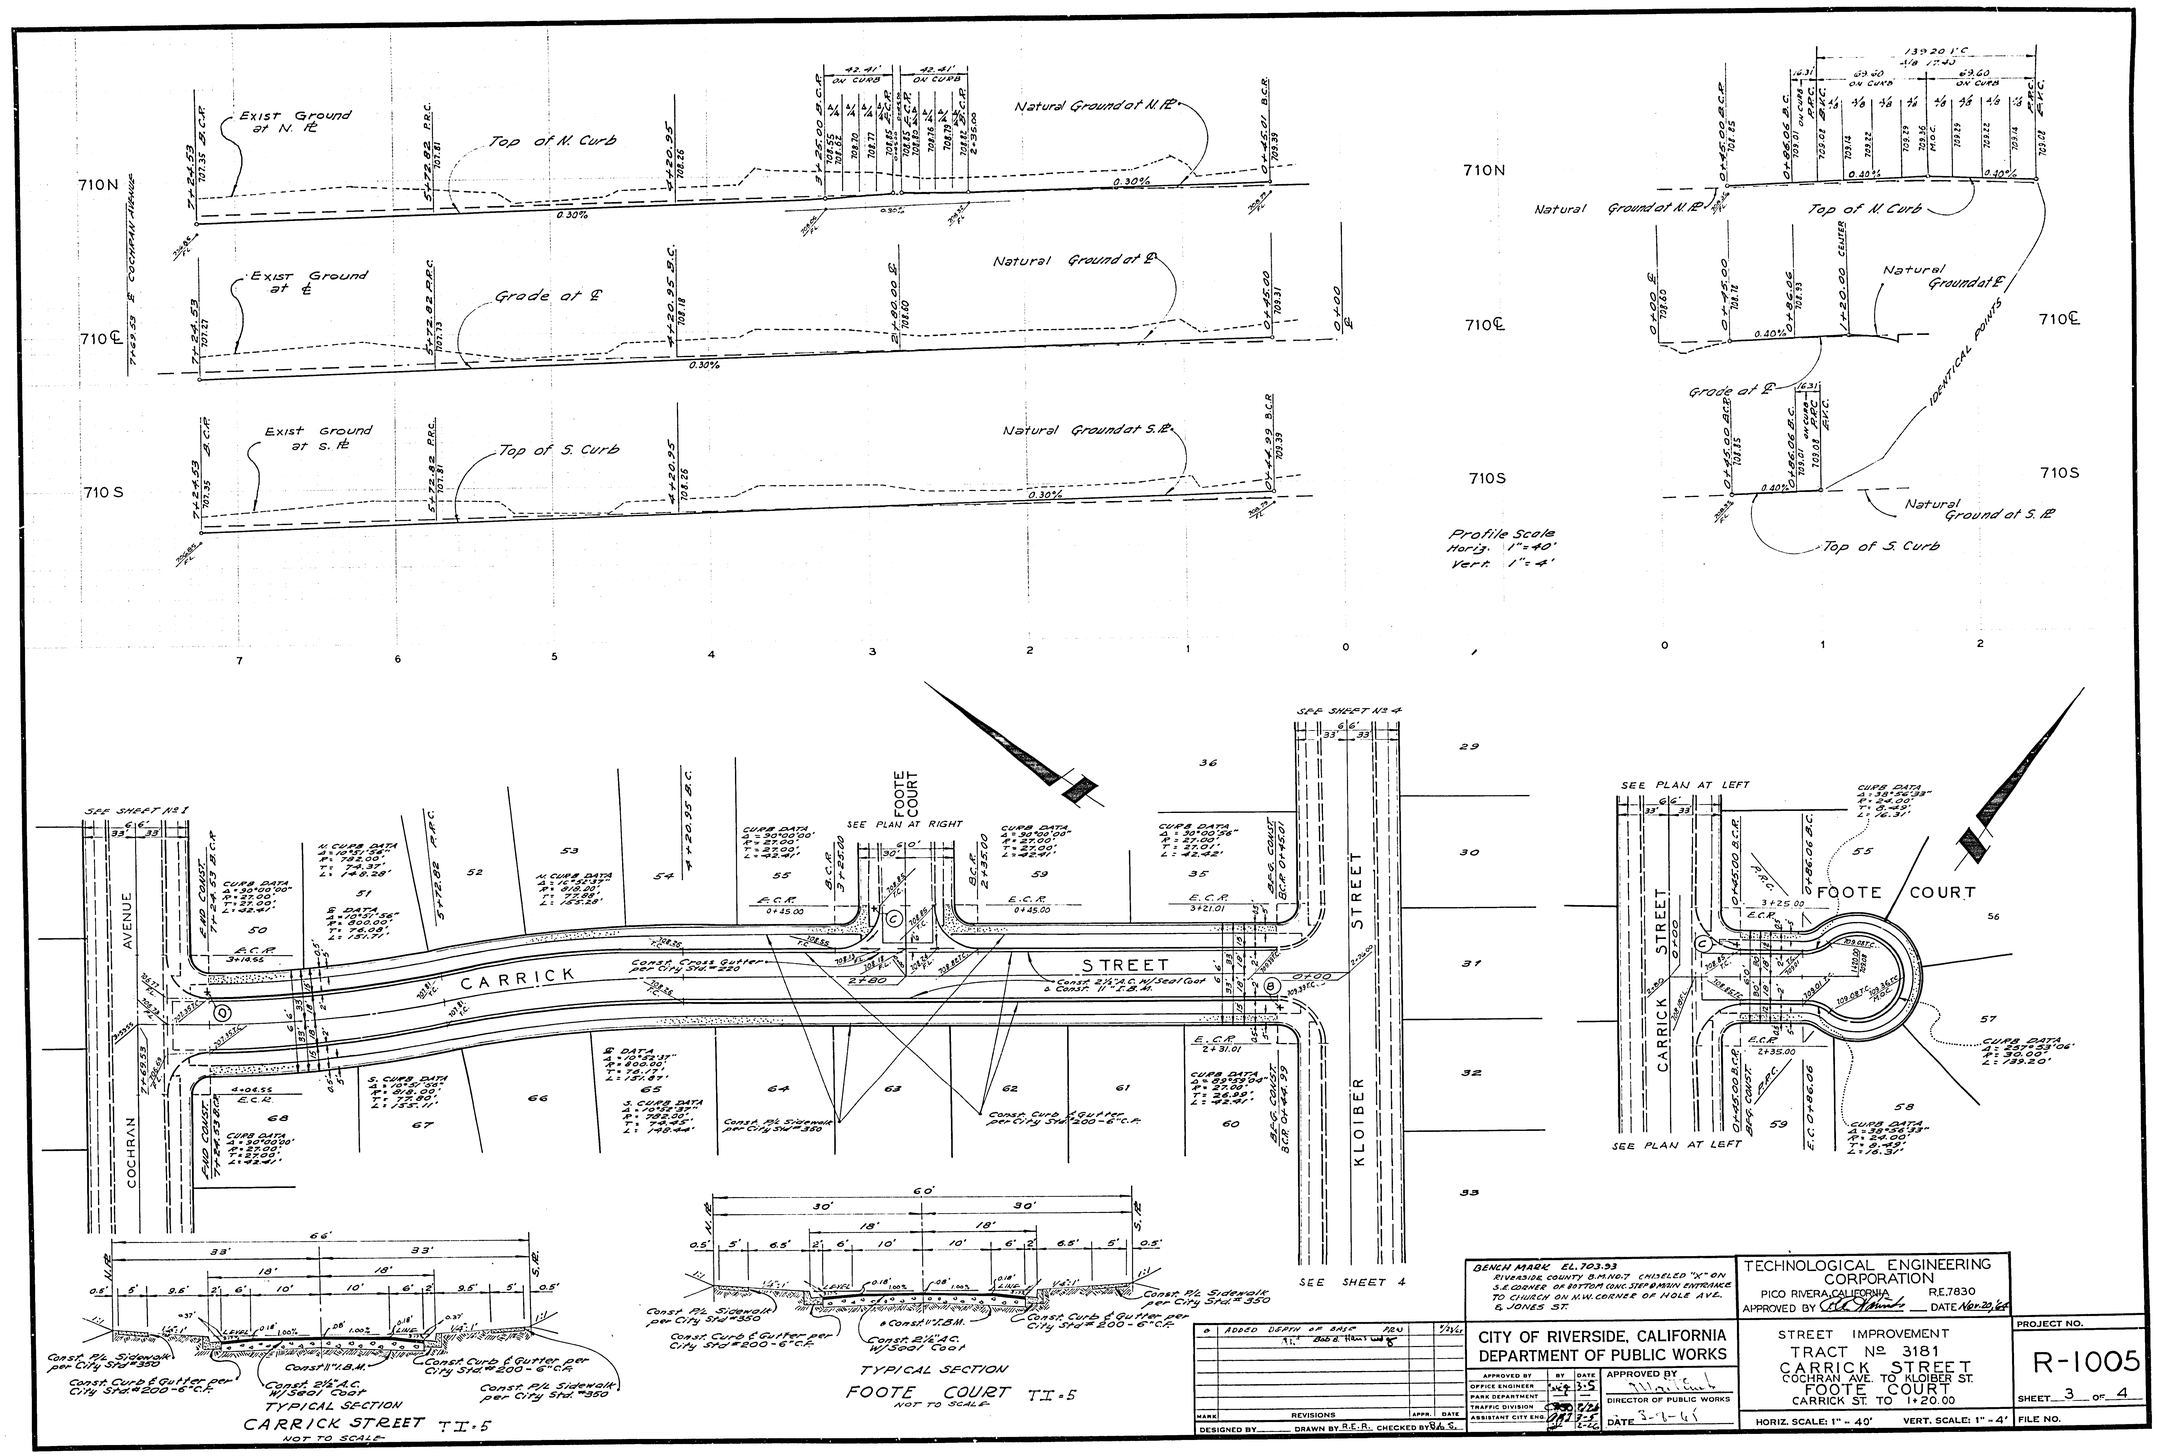

BENCH MARK EL. 703.93
RIVERSIDE COUNTY B.M. NO. 7 CHISELED "X" ON S.E. CORNER OF BOTTOM CONC. STEP @ MAIN ENTRANCE TO CHURCH ON N.W. CORNER OF HOLE AVE. & JONES ST.

MARK	REVISIONS	APPR.	DATE
0	ADDED DEPTH OF BASE PER 11" BASE & HEAVY WEAR		3/24/61

DESIGNED BY ____ DRAWN BY R.E.R. CHECKED BY ____

CITY OF RIVERSIDE, CALIFORNIA
DEPARTMENT OF PUBLIC WORKS

APPROVED BY	BY	DATE
OFFICE ENGINEER		3-5
PARK DEPARTMENT	—	—
TRAFFIC DIVISION		3-26
ASSISTANT CITY ENG.		3-5

APPROVED BY ____ DIRECTOR OF PUBLIC WORKS
DATE 3-1-61

TECHNOLOGICAL ENGINEERING CORPORATION
PICO RIVERA, CALIFORNIA R.E. 7830
APPROVED BY ____ DATE Nov. 20, 60

STREET IMPROVEMENT
TRACT No 3181
CARRICK STREET
COCHRAN AVE. TO KLOIBER ST.
FOOTE COURT
CARRICK ST. TO 1+20.00

HORIZ. SCALE: 1" = 40' VERT. SCALE: 1" = 4'

PROJECT NO. R-1005
SHEET 3 OF 4
FILE NO.

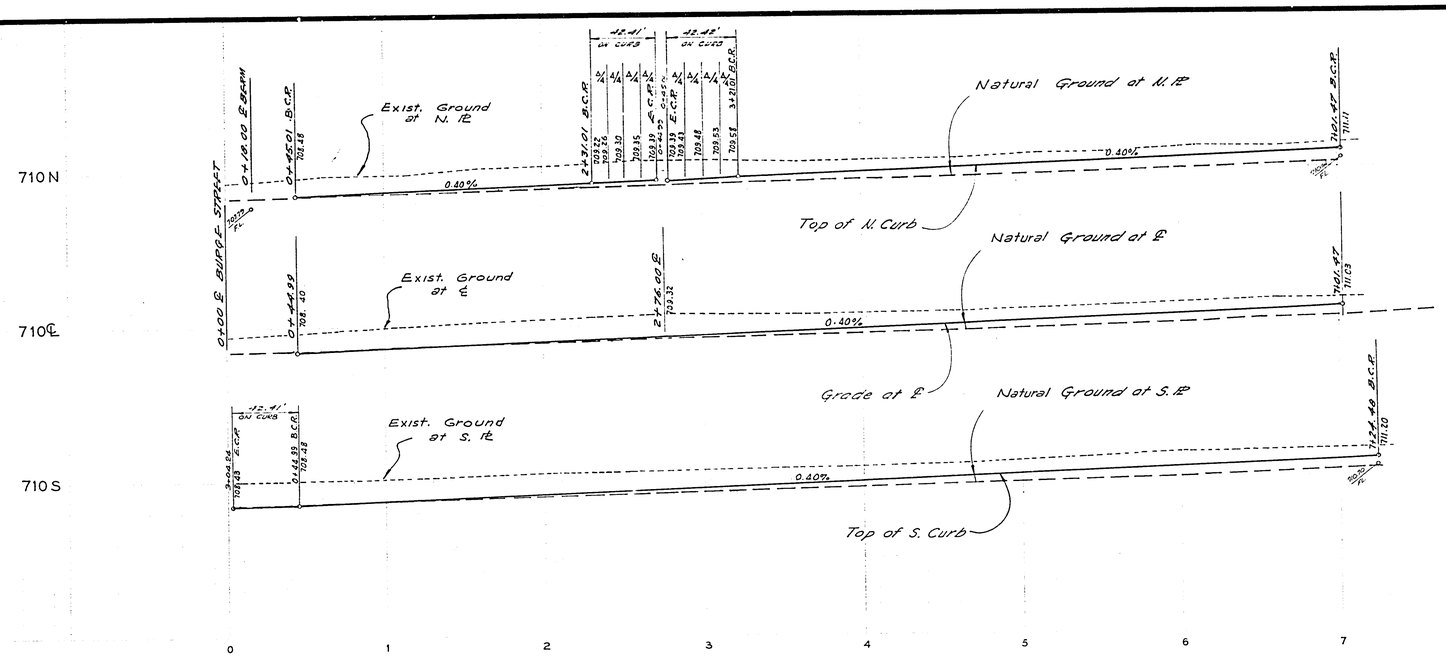

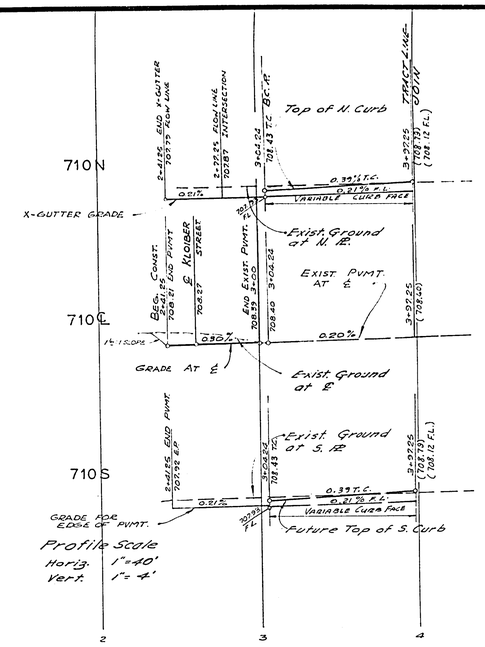

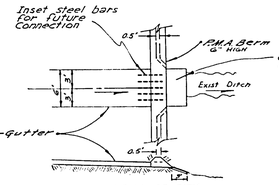

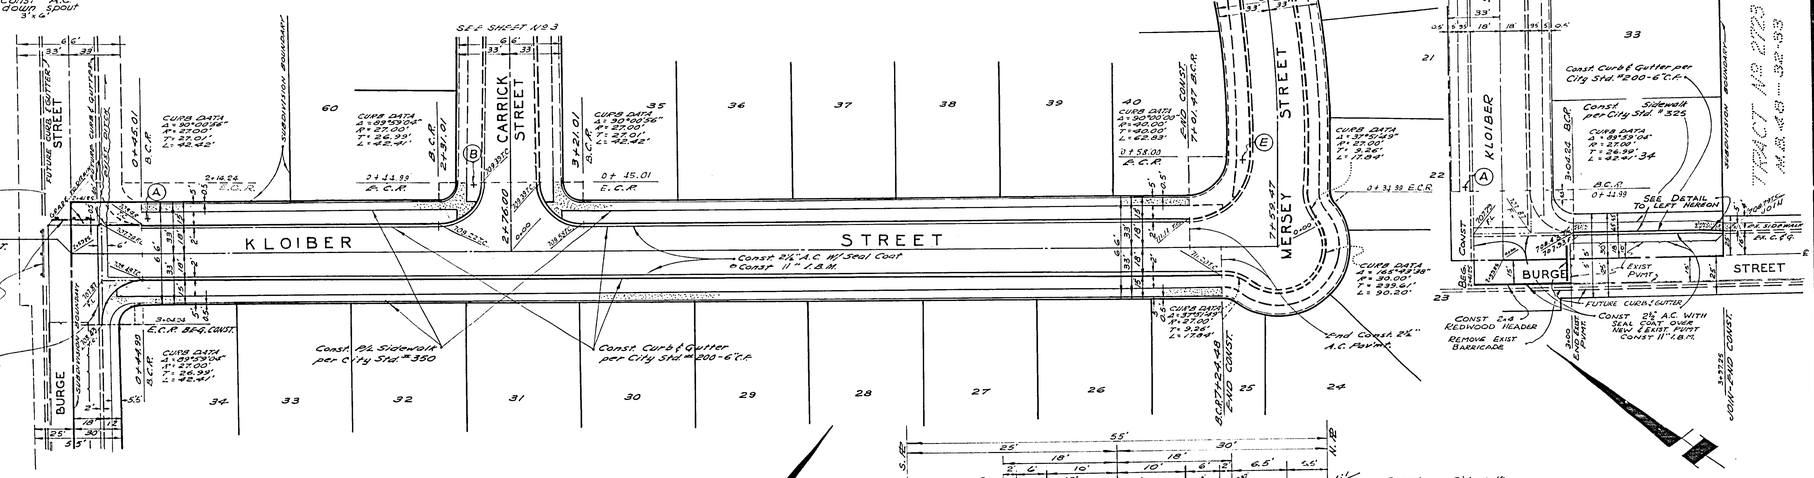

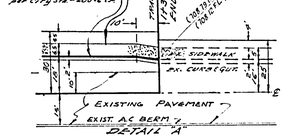

TRANSITION OF SIDEWALK, CURB & GUTTER

BURGE STREET

SCALE 1" = 30'

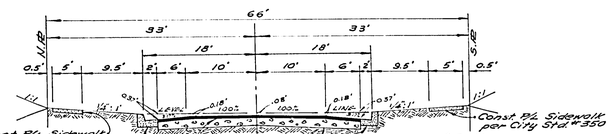

TYPICAL SECTION

KLOIBER STREET TI = 5

NOT TO SCALE

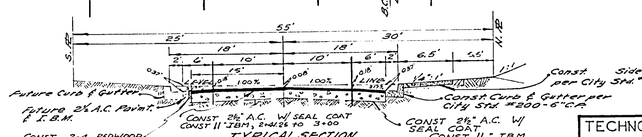

TYPICAL SECTION

BURGE STREET TI = 5

NOT TO SCALE

BENCH MARK EL. 703.93

RIVERSIDE COUNTY B.M. NO. 7. CHISELED "X" ON S.E. CORNER OF BOTTOM CONC. STEP @ MAIN ENTRANCE TO CHURCH ON N.W. CORNER OF HOLE AVE. & JONES ST.

MARK	REVISIONS	APPR.	DATE
0	ADDED CURB AT BASE FROM BURGE HEAD CURB TO...		7/15/65

DESIGNED BY ____ DRAWN BY R.E.R. CHECKED BY G.O.D.

CITY OF RIVERSIDE, CALIFORNIA
DEPARTMENT OF PUBLIC WORKS

APPROVED BY	BY	DATE
OFFICE ENGINEER		3-5
PARK DEPARTMENT	—	—
TRAFFIC DIVISION		3-4
ASSISTANT CITY ENG.		3-5

APPROVED BY ____
DIRECTOR OF PUBLIC WORKS
DATE 3-9-65

TECHNOLOGICAL ENGINEERING CORPORATION
PICO RIVERA, CALIFORNIA R.E. 7830
APPROVED BY ____ DATE Nov. 20 '64

STREET IMPROVEMENT
TRACT Nº 3181
KLOIBER STREET
BURGE ST TO MERSERY ST.
BURGE STREET
KLOIBER ST. TO 1+38.00

HORIZ. SCALE: 1" = 40' VERT. SCALE: 1" = 4'

PROJECT NO. R-1005

SHEET 4 OF 4

FILE NO.