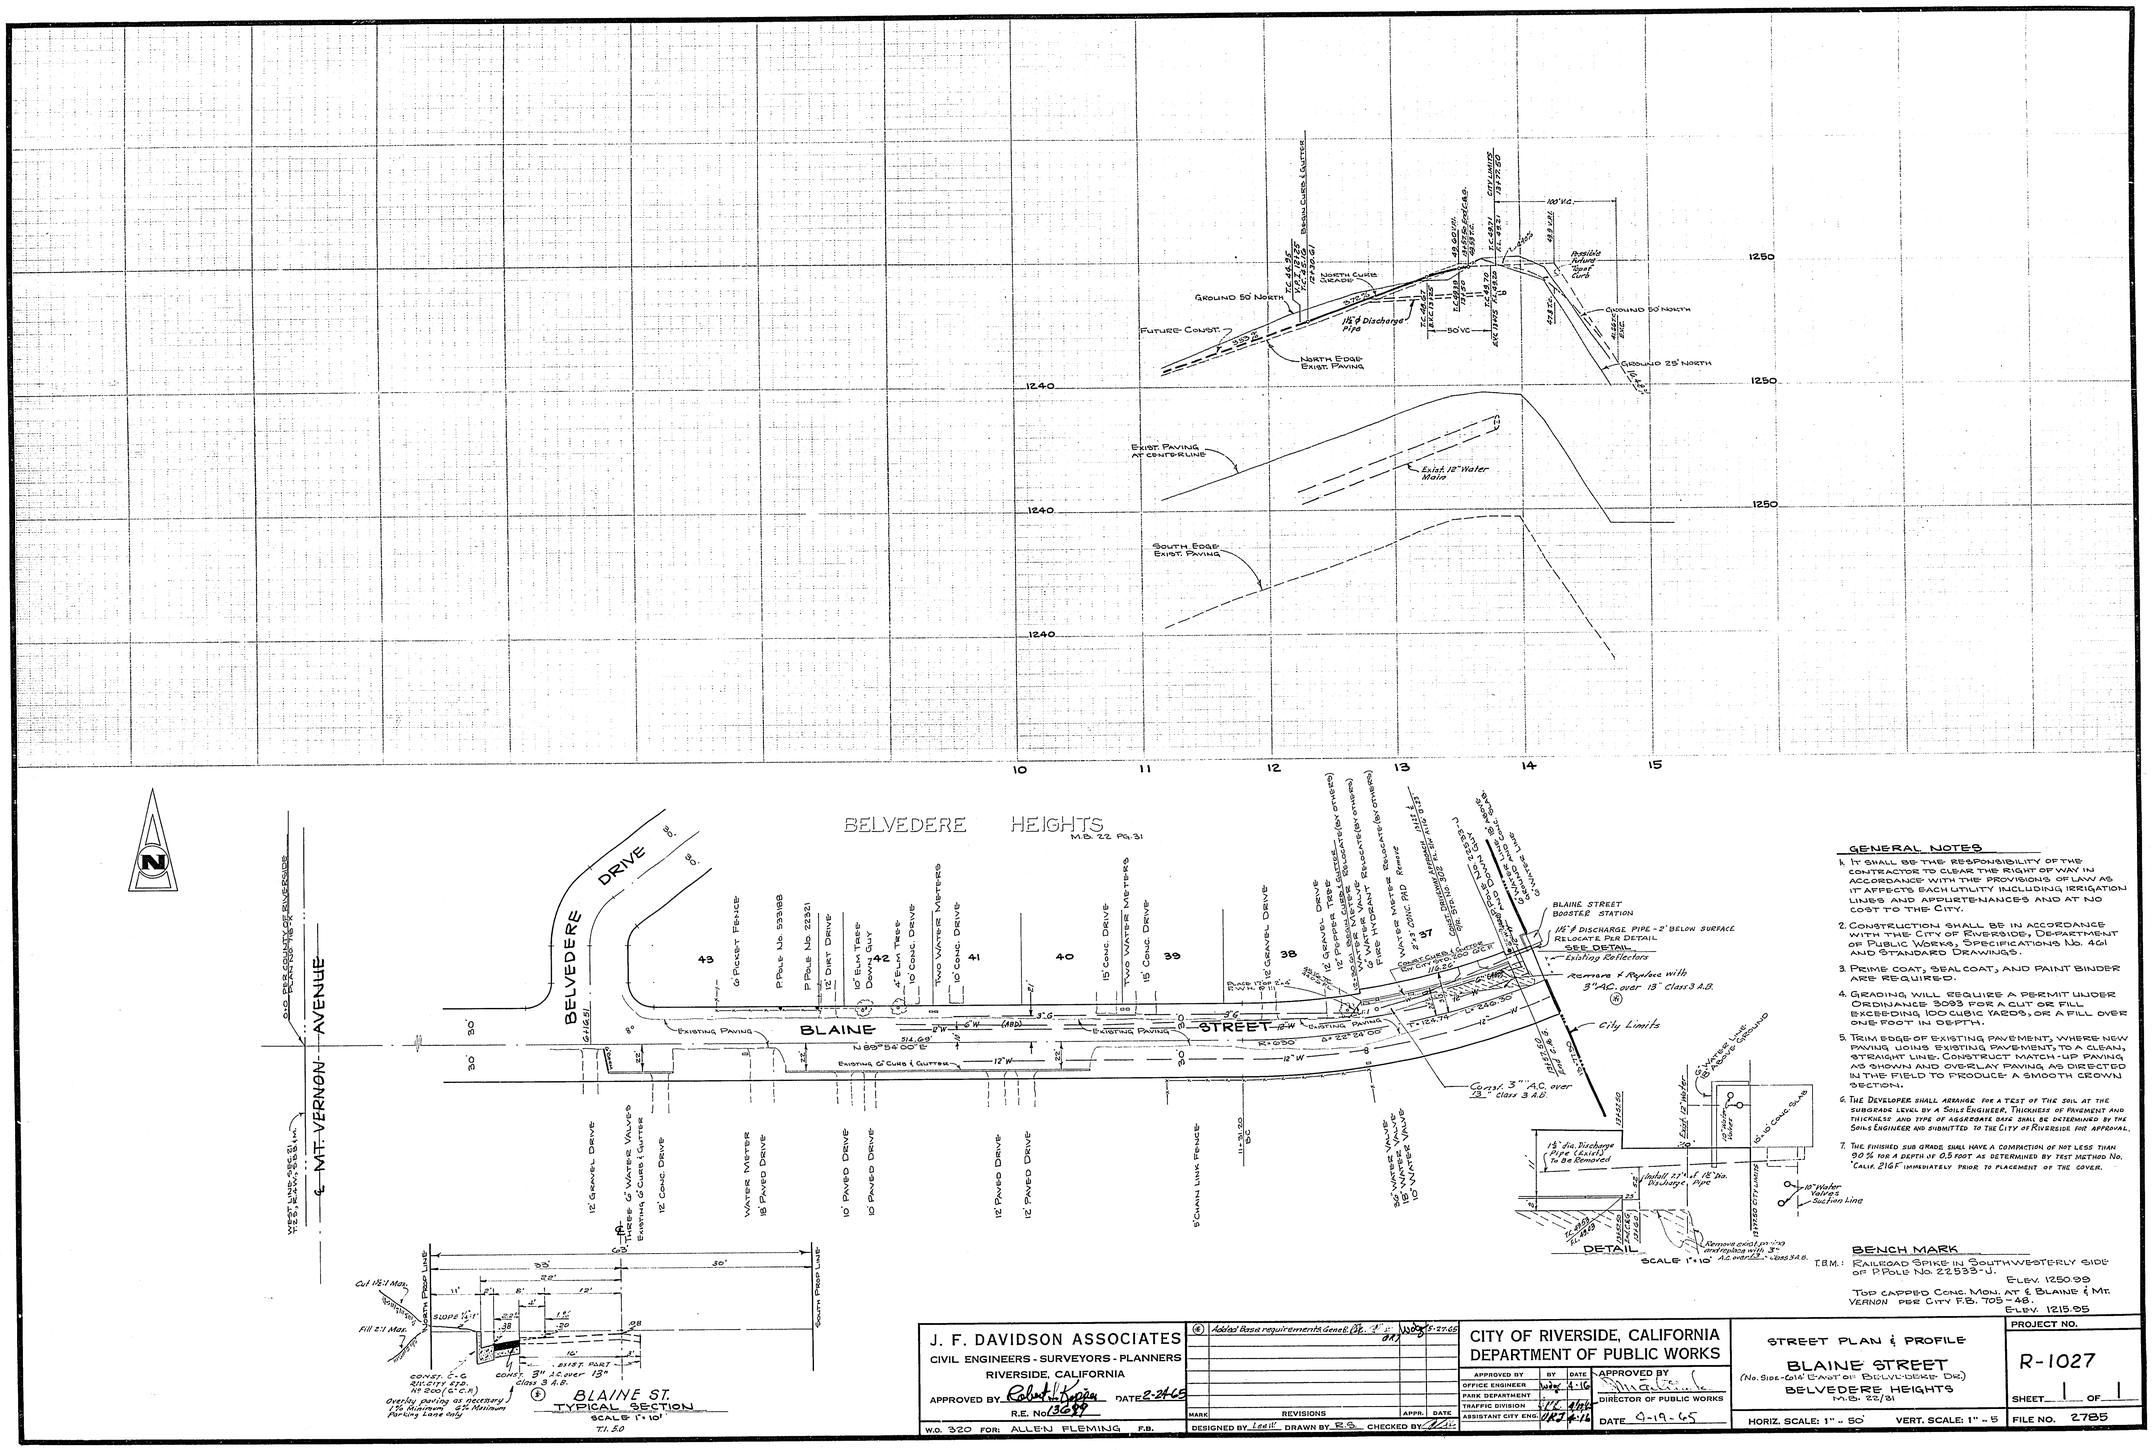

GENERAL NOTES

1. It shall be the responsibility of the contractor to clear the right of way in accordance with the provisions of law as it affects each utility including irrigation lines and appurtenances and at no cost to the City.
2. Construction shall be in accordance with the City of Riverside, Department of Public Works, Specifications No. 401 and Standard Drawings.
3. Prime coat, seal coat, and paint binder are required.
4. Grading will require a permit under Ordinance 3093 for a cut or fill exceeding 100 cubic yards, or a fill over one foot in depth.
5. Trim edge of existing pavement, where new paving joins existing pavement, to a clean, straight line. Construct match-up paving as shown and overlay paving as directed in the field to produce a smooth crown section.
6. The Developer shall arrange for a test of the soil at the subgrade level by a Soils Engineer. Thickness of pavement and thickness and type of aggregate base shall be determined by the Soils Engineer and submitted to the City of Riverside for approval.
7. The finished sub grade shall have a compaction of not less than 90% for a depth of 0.5 foot as determined by test method No. "Calif. 216F" immediately prior to placement of the cover.

BENCH MARK

T.B.M.: Railroad Spike in Southwesterly side of P.Pole No. 22533-J.
Elev. 1250.99

Top capped Conc. Mon. at ℄ Blaine & Mt. Vernon per City F.B. 705-48.
Elev. 1215.95

J. F. DAVIDSON ASSOCIATES CIVIL ENGINEERS - SURVEYORS - PLANNERS RIVERSIDE, CALIFORNIA APPROVED BY Robert W. Kopfay DATE 2-24-65 R.E. No. 13089 W.O. 320 FOR: ALLEN FLEMING F.B.	MARK	REVISIONS	APPR.	DATE
	6	Added Base requirements Gene'l Cir. 3		5-27-65
		DESIGNED BY Leu'll DRAWN BY R.S. CHECKED BY		

CITY OF RIVERSIDE, CALIFORNIA
DEPARTMENT OF PUBLIC WORKS

APPROVED BY	BY	DATE
OFFICE ENGINEER		4-16
PARK DEPARTMENT		
TRAFFIC DIVISION		4-16
ASSISTANT CITY ENG.		4-16

APPROVED BY
DIRECTOR OF PUBLIC WORKS
DATE 4-19-65

STREET PLAN & PROFILE
BLAINE STREET
(No. Side - 60' East of Belvedere Dr.)
BELVEDERE HEIGHTS
M.B. 22/31

HORIZ. SCALE: 1" = 50' VERT. SCALE: 1" = 5

PROJECT NO. R-1027
SHEET 1 OF 1
FILE NO. 2785