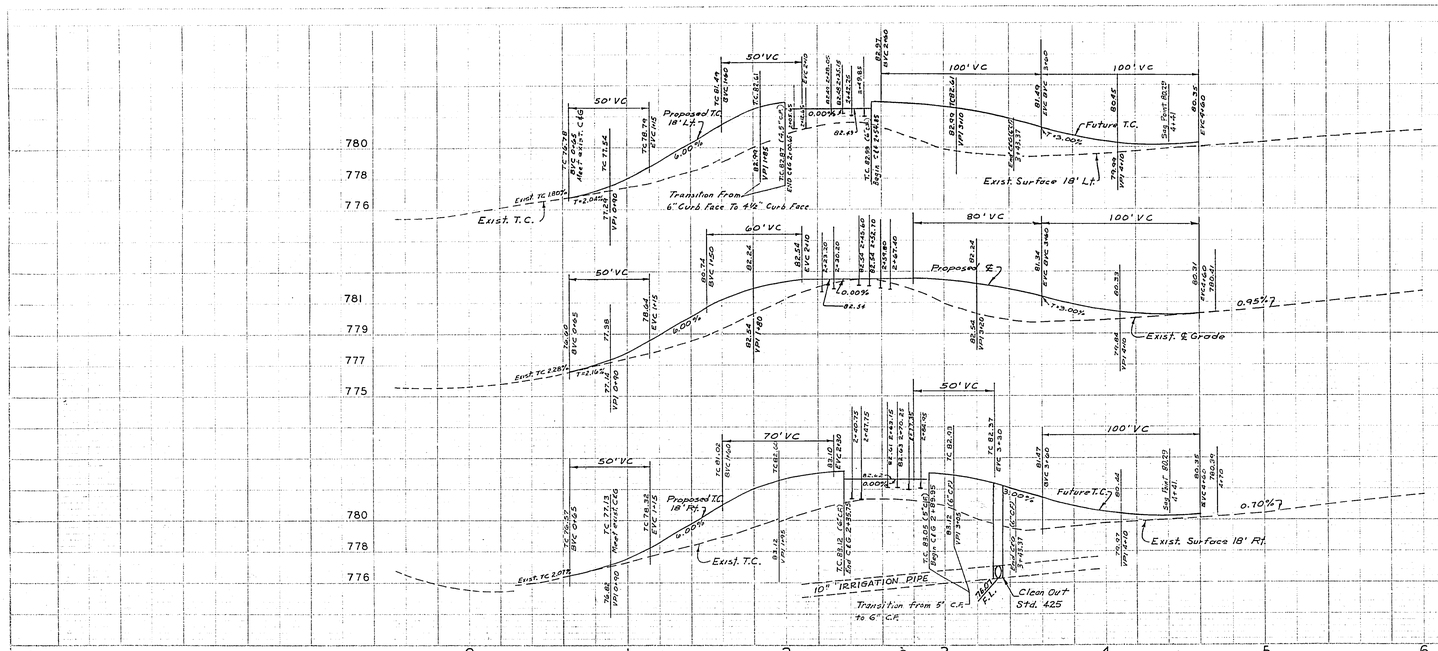

B.M. R.R. spike in pole #12387-J
East side of Hillside 325' S.
of Mt. View Ave.
Ref. F.B. R-711 1/8
Scale: Horz. 1" = 40'
Vert. 1" = 4'

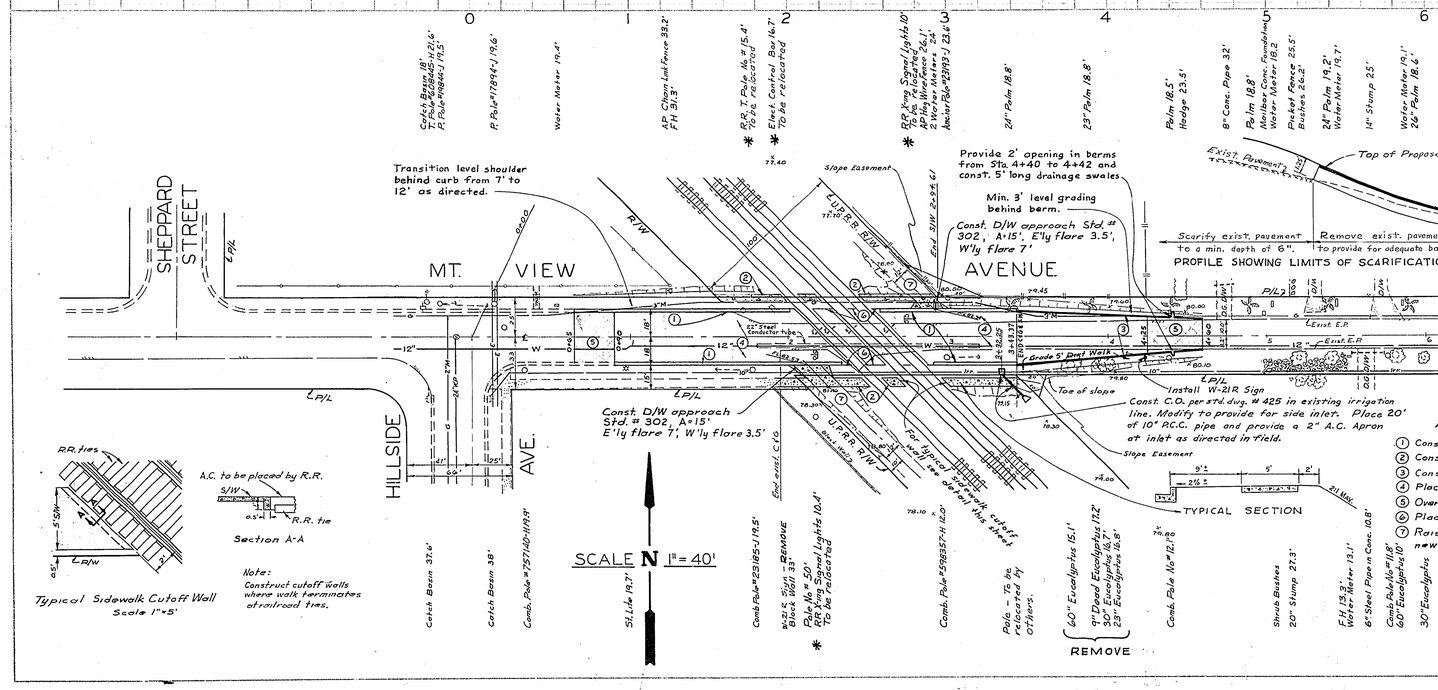

Notes

1. Const. C&G Std. # 200, 6" C.F.
2. Const. 5' S/W
3. Const. AC Berm Std. # 250
4. Place 3" AC over 12" AB Class 3
5. Overlay AC as required
6. Place 2" x 4" Redwood Header
7. Raise exist. Service Road to meet new curb grade, max. slope 8.00%

✱ WORK TO BE DONE BY RAILROAD FORCES

REVISIONS			CITY OF RIVERSIDE, CALIFORNIA DEPARTMENT OF PUBLIC WORKS
MARK	DATE	DESCRIPTION	MT. VIEW AVE. AT U.P.R.R.
DESIGNED BY	SUBMITTED BY	APPROVED BY	PROJ. NO. 3080
DRAWN BY Sam	PARK DEPT.	TRAFFIC DIV.	R-1028
CHECKED BY R.R.S.	RECOMMENDED BY	DATE 3-8-67	SHEET 1 OF 1