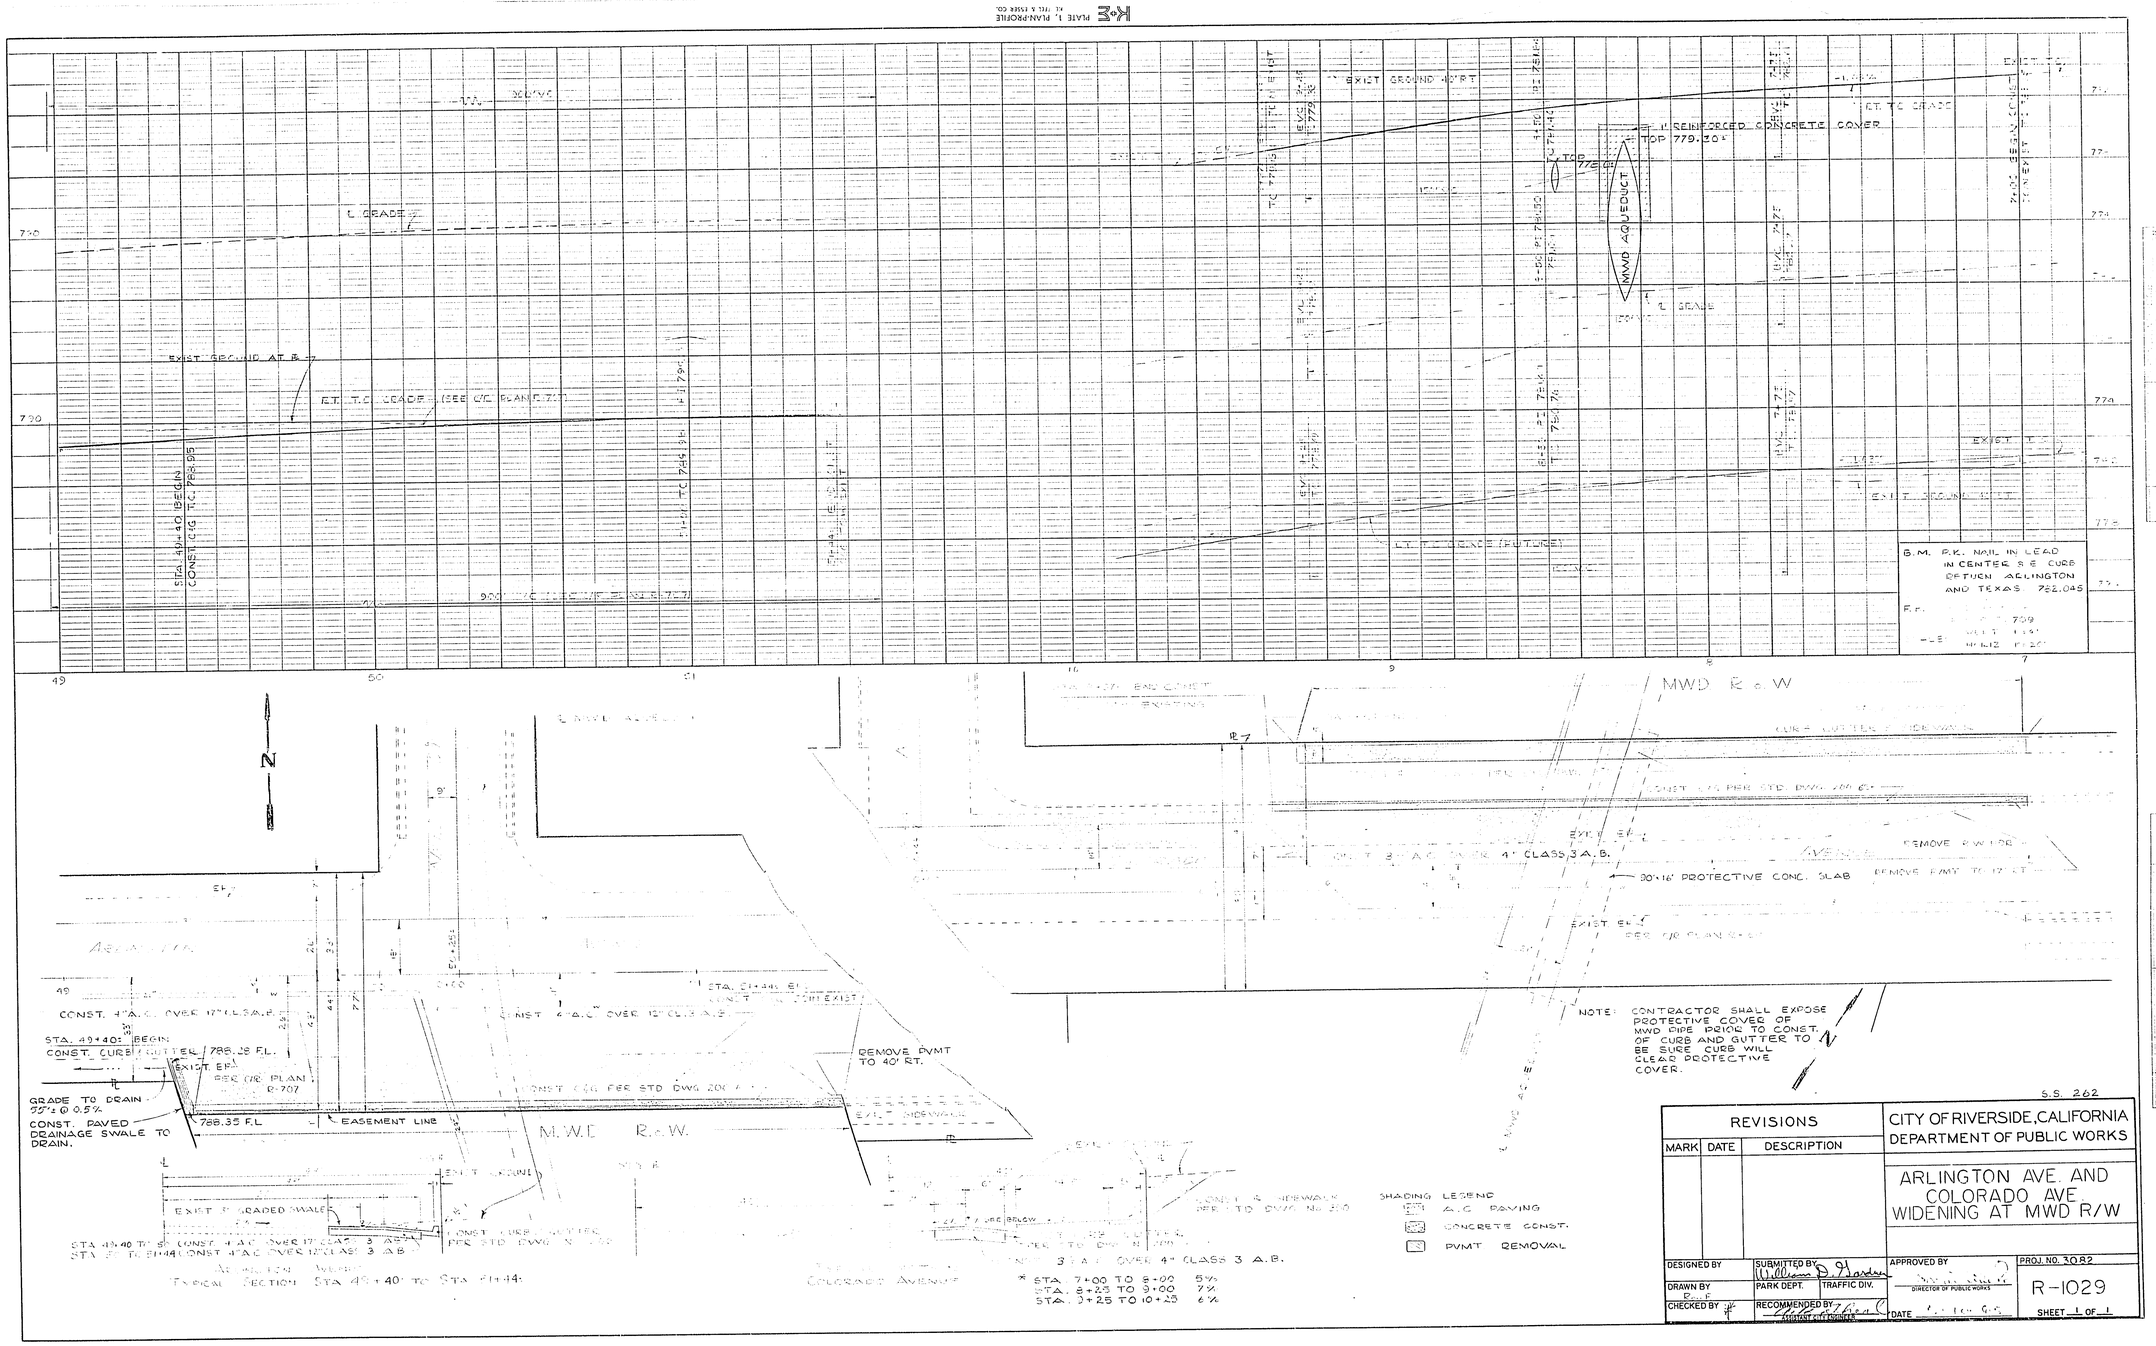


S.S. 262

| REVISIONS | | |
|---|---|---|
| MARK | DATE | DESCRIPTION |
| | | |

CITY OF RIVERSIDE, CALIFORNIA
DEPARTMENT OF PUBLIC WORKS

ARLINGTON AVE. AND COLORADO AVE. WIDENING AT MWD R/W

| | | | |
|---|---|---|---|
| DESIGNED BY | SUBMITTED BY William D. Harden | APPROVED BY DIRECTOR OF PUBLIC WORKS | PROJ. NO. 3082 |
| DRAWN BY D.J.F. | PARK DEPT. | TRAFFIC DIV. | R-1029 |
| CHECKED BY | RECOMMENDED BY ASSISTANT CITY ENGINEER | DATE | SHEET 1 OF 1 |