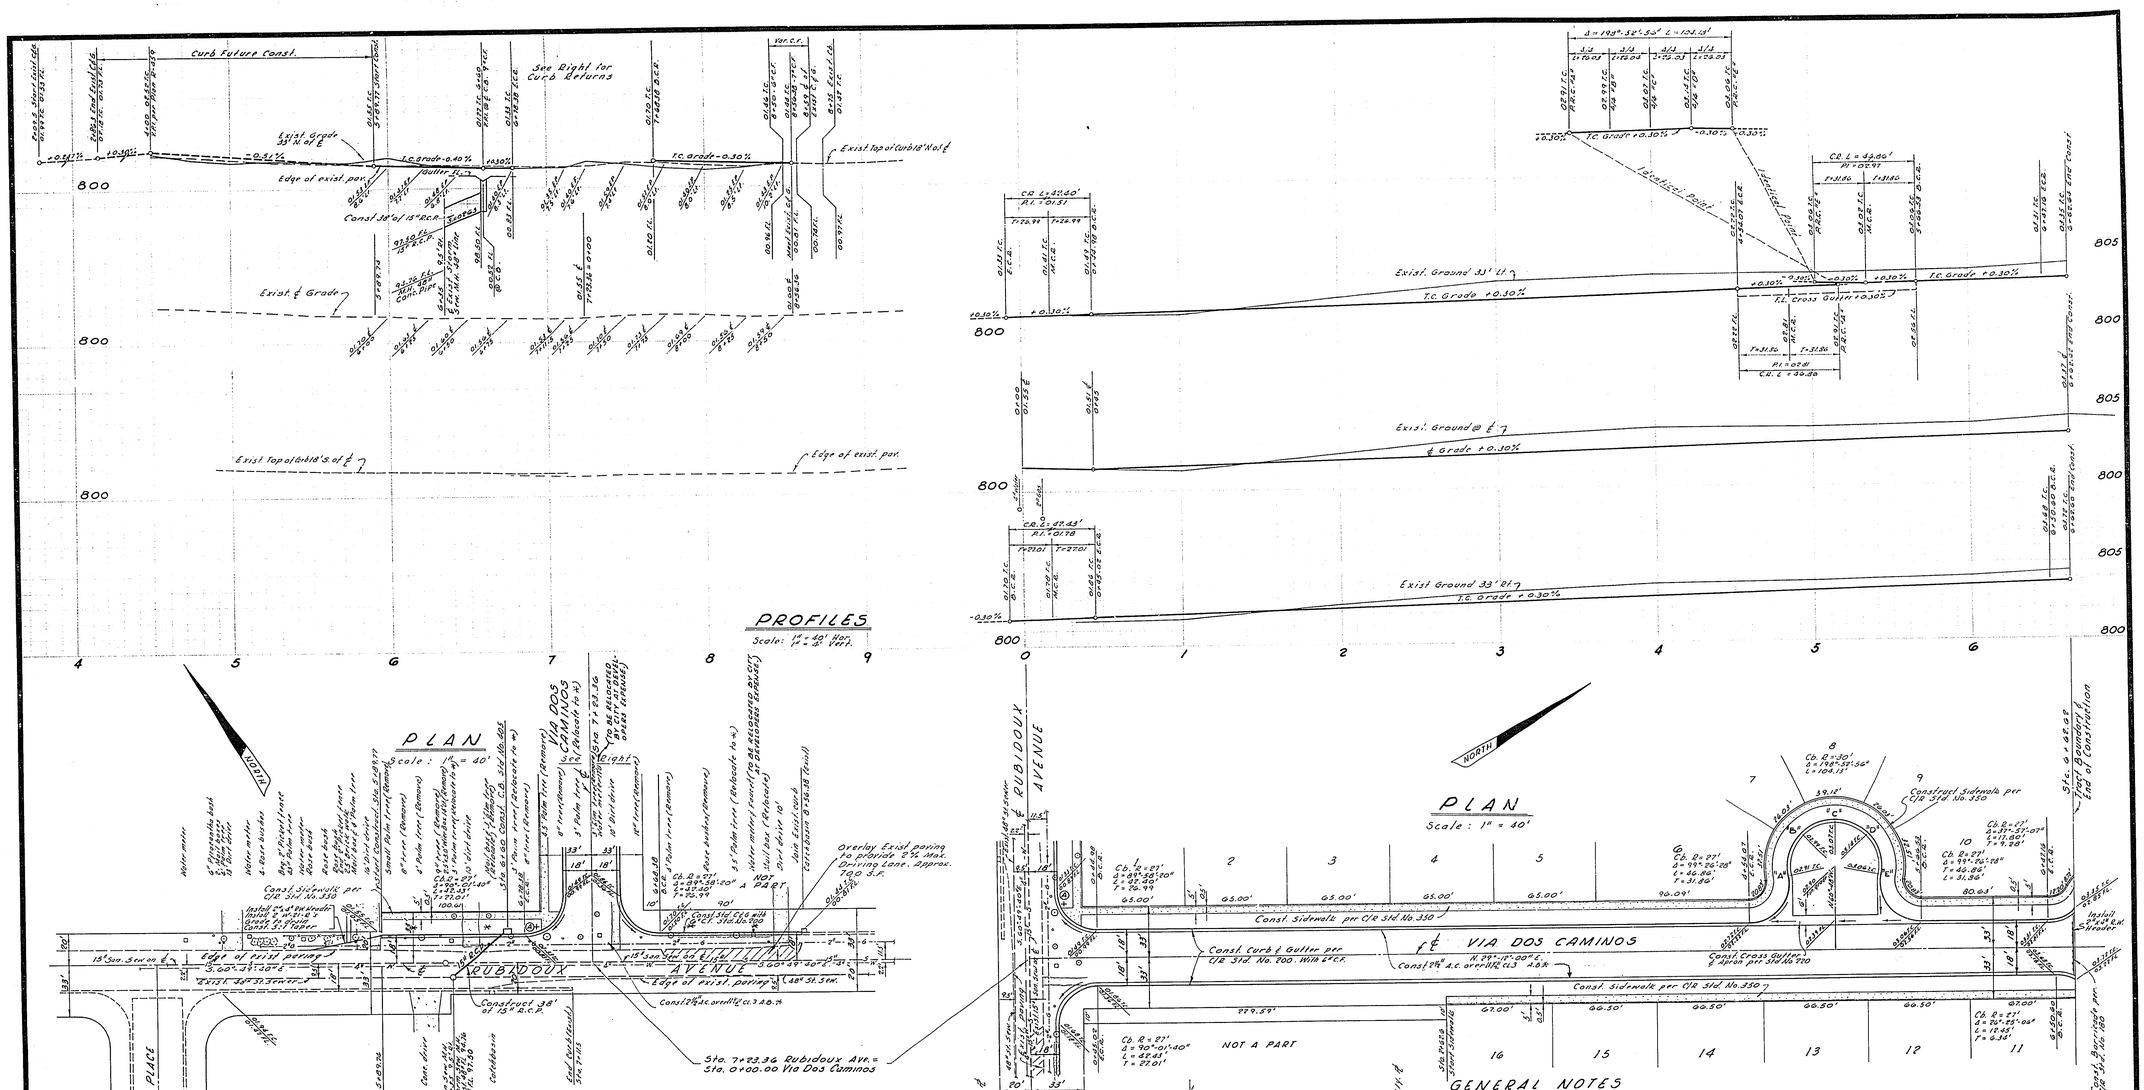

Street Name Sign Schedule

A	RUBIDOUX AVENUE	4800
	VIA DOS CAMINOS	5700

GENERAL NOTES

1. It shall be the responsibility of the contractor to clear the right of way in accordance with the provisions of law as it affects each utility including irrigation lines and appurtenances and at no cost to the city.
2. Construction shall be in accordance with the city of Riverside, Department of Public Works, Specifications No. 461 and Standard Drawings.
3. Prime coat, seal coat, and paint binder are required.
4. Grading will require a permit under Ordinance 3093 for a cut or a fill exceeding 100 cubic yards, or a fill over one foot in depth.
5. Trim edge of existing pavement, where new paving joins existing pavement to a clean straight line. Construct match-up paving as shown and overlay as directed in the field to produce a smooth cross section.
6. The developer shall arrange for a test of the soil at the subgrade level by a soils engineer. Depth and type of cover shall be determined by the soils engineer and submitted to the City of Riverside for approval.
7. The finished subgrade shall have a compaction of not less than 90% for a depth of 0.5 foot as determined by "test method No. " California 216" immediately prior to placement of the cover.
8. The Contractor shall furnish & install Street name sign & post per City Std. Dwg. No. 662.

CRAWLEY & HAWKINS
SURVEYORS AND ENGINEERS
Riverside, California
Approved George O. Crawley R.E. No. 9155
Field Bk. 76-1/10
Date 4-1-65

MARK	REVISIONS	APPR.	DATE
H	Base revisions & add'd Bobs [illegible] by HKO	H.S.	11/13/67

DESIGNED BY L.D.M. DRAWN BY L.H. CHECKED BY Bob's

CITY OF RIVERSIDE, CALIFORNIA
DEPARTMENT OF PUBLIC WORKS

APPROVED BY	BY	DATE
OFFICE ENGINEER	[illegible]	5-13
PARK DEPARTMENT	[illegible]	5-13
TRAFFIC DIVISION	[illegible]	5-14-67
ASSISTANT CITY ENG.	[illegible]	5-15-67

APPROVED BY [illegible]
DIRECTOR OF PUBLIC WORKS
DATE [illegible]

STREET PLAN & PROFILE
TRACT 3191
RUBIDOUX AVENUE
Sta. 5+89.74 to Sta. 8+56.36
VIA DOS CAMINOS
Sta. 0+00 to Sta. 6+62.68

HORIZ. SCALE: 1" = 40' VERT. SCALE: 1" = 4'

PROJECT NO. R-1048
SHEET 1 OF 1
FILE NO.

4068

4068