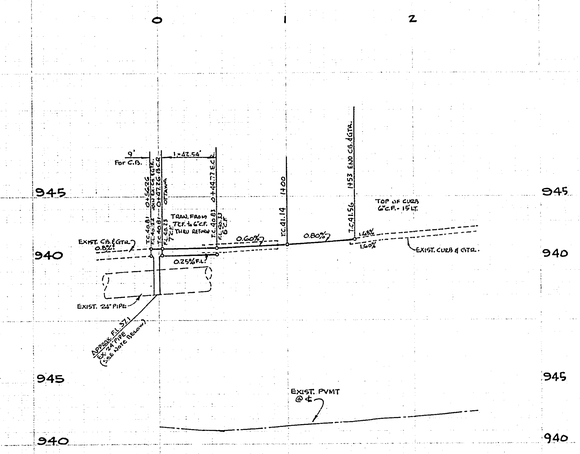

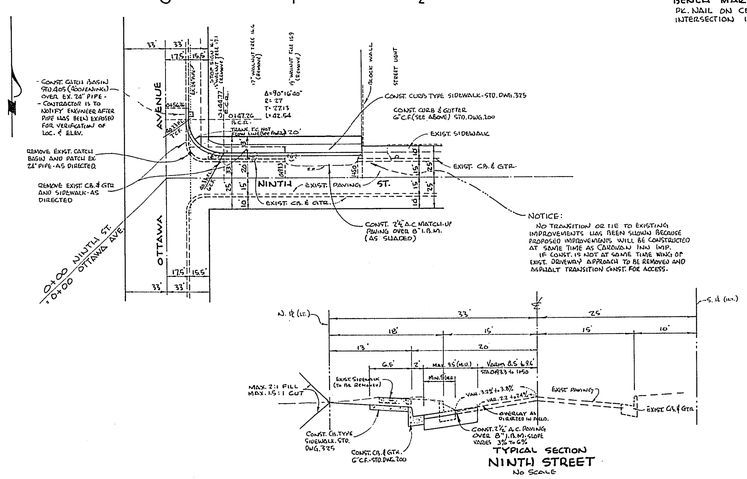

QUANTITY ESTIMATE

CURB AND GUTTER - G.C.F. STD. DWG. 200	151	L.F.
2½" A.C. PAVING, & SEAL COAT.	786	S.F.
CURB TYPE SIDEWALK - STD. DWG. 325	771	S.F.
I.R.M.	38	C.Y.
CATCH BASIN - STD. DWG. 405 (Express)	1	EA.
CURB, GUTTER, SIDEWALK & CATCH BASIN REMOVAL	LS.	
TREE REMOVAL	4	EA.

GENERAL NOTES

(1) It shall be the responsibility of the contractor to clean the right of way in accordance with the provisions of law as it affects each utility, including irrigation lines and appurtenances, and at no cost to the City.

(2) Construction shall be in accordance with the City of Riverside, Department of Public Works, Specifications No. 461 and Standard Drawings.

(3) Prime coat, seal coat, and paint binder are required.

(4) Grading will require a permit under Ordinance 3093 for a cut or fill exceeding 100 cubic yards, or a fill over one foot in depth.

(5) The subdivider shall arrange for a soil test to be made by Soils Engineer after the streets have been prepared to rough grade. Depth of base material and A.C. paving shall be determined by City of Riverside Design Standards and Test Procedures.

(6) Trim edge of existing pavement, where new paving joins existing pavement, to a clean, straight line. Construct [illegible] as shown and overlay paving as directed in the field to provide a smooth crown section.

(7) Contractor shall not place [illegible] approval thereof by the City of Riverside [illegible]

(8) Street name signs and posts to be furnished by subdivider per City specifications.

9. Contact Street Light Engineer at 787-7431 for Street Lite Req. and Park and Rec. Dept. @ 787-7101 for Street Tree Req. Prior to Sidewalk Construction.

NOTICE TO CONTRACTOR

The existence and location [illegible] structures shown on the [illegible] available records. To the [illegible] existing utilities except [illegible]

The contractor is requ[illegible] protect the utility lines [illegible] or not shown on these plans.

APPROVED BY: Don Campbell 6-7-65
GEN. SUPT. & CHIEF ENGINEER-LT. DIV.

ALBERT A. WEBB ASSOCIATES
CIVIL ENGINEERS
RIVERSIDE, CALIFORNIA
APPROVED BY Ernest N. Webb DATE 3/12/65
R.E. No. 5876
W.O. 65-51 FOR: AL MARINEAU F.B. 570

MARK	REVISIONS	APPR.	DATE

DESIGNED BY dlr DRAWN BY dlr CHECKED BY [illegible]

CITY OF RIVERSIDE, CALIFORNIA
DEPARTMENT OF PUBLIC WORKS

APPROVED BY	BY	DATE
OFFICE ENGINEER	[illegible]	6-28
PARK DEPARTMENT	RD	6-28
TRAFFIC DIVISION	[illegible]	6-25
ASSISTANT CITY ENG.	[illegible]	6-29
~~CITY ENGINEER~~		

APPROVED BY [illegible]
DIRECTOR OF PUBLIC WORKS
DATE 6-29-65

STREET PLAN AND PROFILE
NINTH STREET (North Side)
OTTAWA AVENUE: EASTERLY to 150±
ZONING CASE C-11-645
HORIZ. SCALE: 1" = 50' VERT. SCALE: 1" = 5'

PROJECT NO. R-1057
SHEET 1 OF 1
FILE NO. 65-51 A