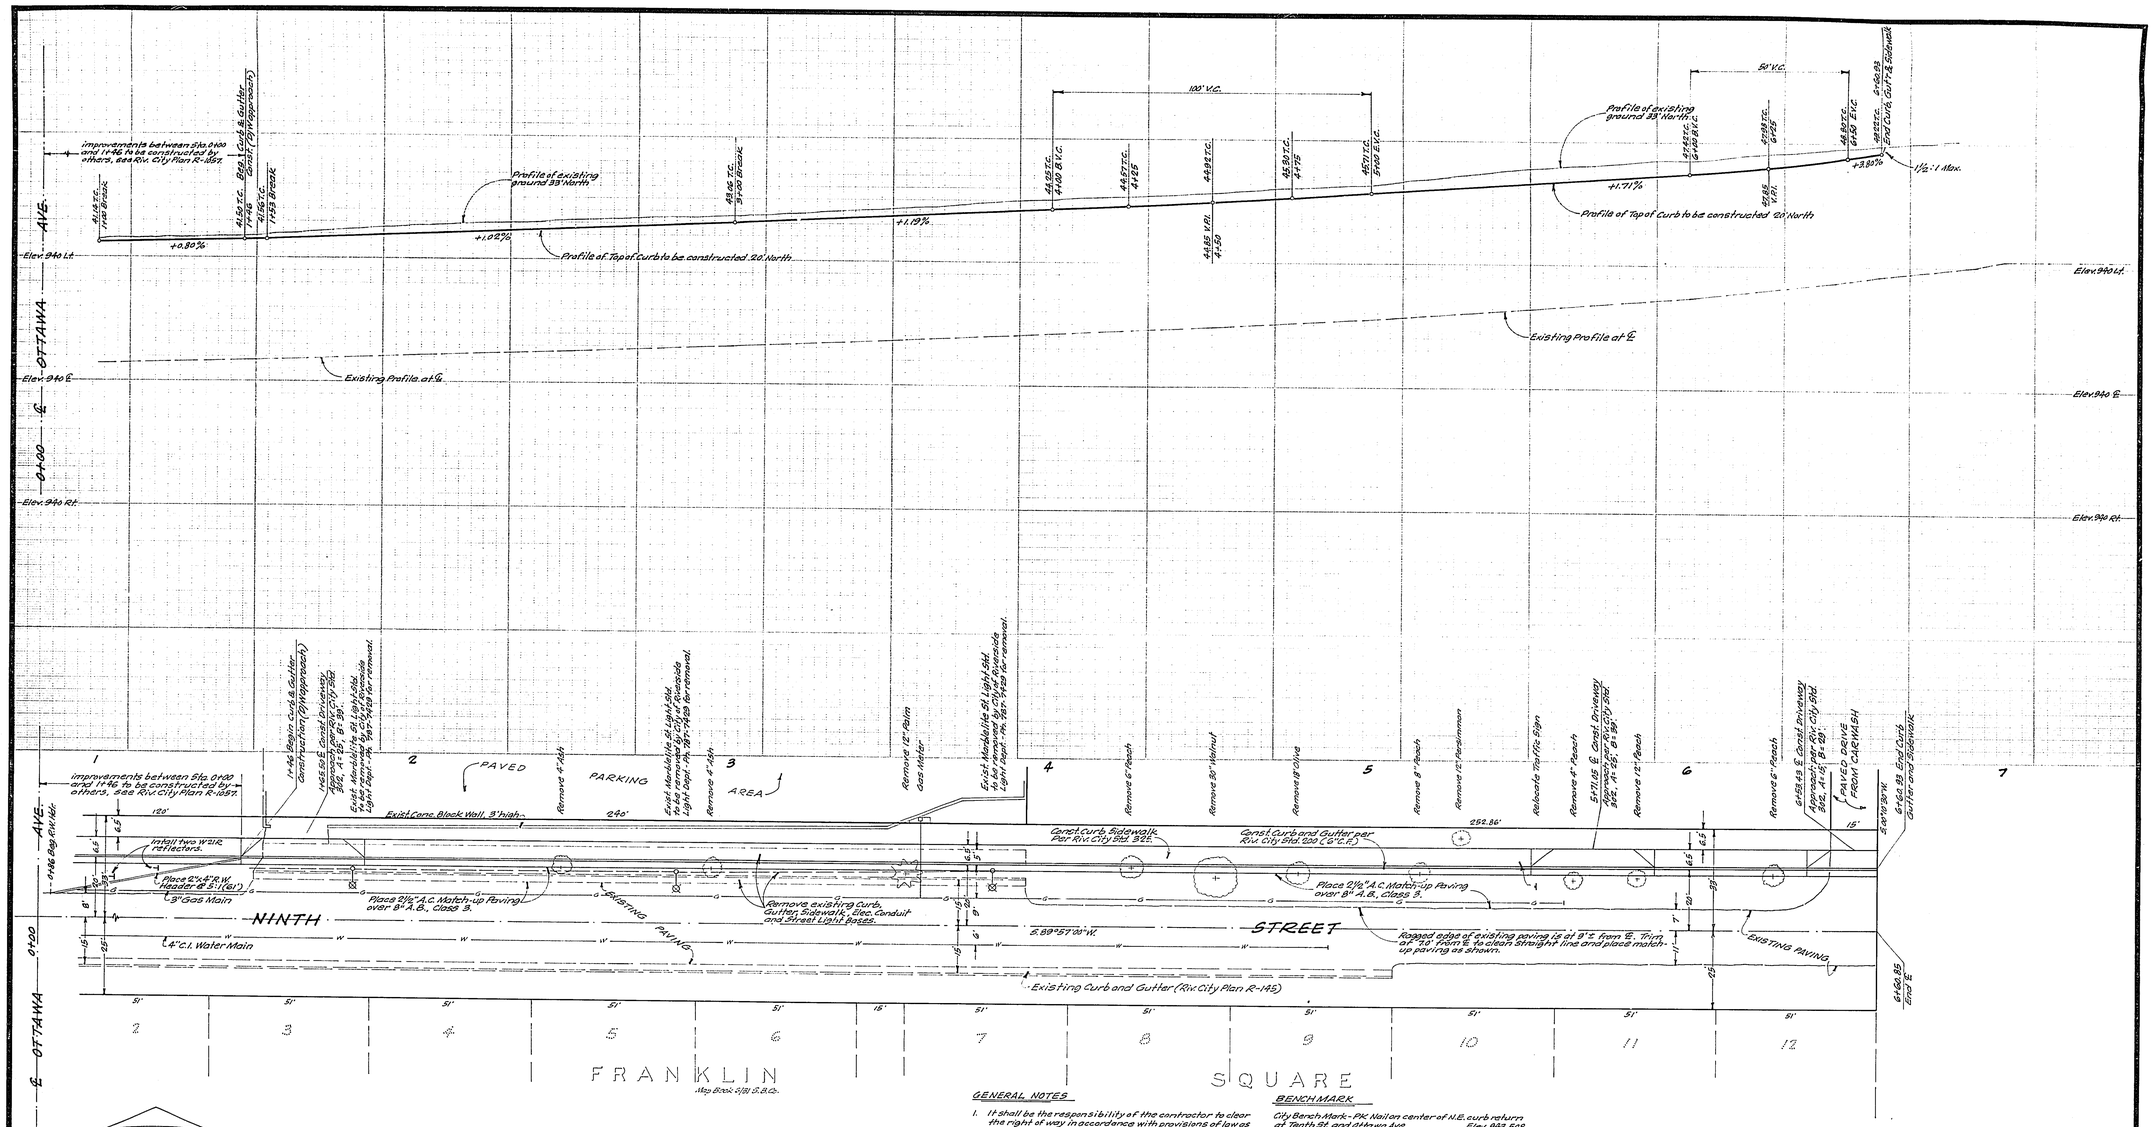

GENERAL NOTES

1. It shall be the responsibility of the contractor to clear the right of way in accordance with provisions of law as it affects each utility, including irrigation lines and appurtenances, and at no cost to the city.
2. Construction shall be in accordance with the City of Riverside, Dept. of Public Works, Specifications No. 461 and Standard Drawings.
3. Prime Coat, Seal Coat, and paint binder are required.
4. Grading will require a permit under Ordinance 3083 for a cut exceeding 100 cubic yards, or a fill over one foot in depth.
5. The amount of asphalt overlay on existing pavement has been estimated by the Engineer to be approximately 00 tons.
6. Trim edge of existing pavement, where new paving joins existing pavement, to a clean, straight line. Construct match-up paving as shown and overlay paving as directed in the field to produce a smooth crown section.
7. Contact Street Light Engineer at 787-7423 for light req'mts and Park and Rec. Dept. at 787-7301 for street tree req'mts prior to sidewalk construction.

BENCHMARK

City Bench Mark - PK Nail on center of N.E. curb return at Tenth St. and Ottawa Ave. Elev. 943.908.

APPROVED:
By [signature] Date 1-3-66
Geo. Supt. and Chief Engr. Dept. of Public Utilities.

J. F. DAVIDSON ASSOCIATES
CIVIL ENGINEERS - SURVEYORS - PLANNERS
RIVERSIDE, CALIFORNIA
APPROVED BY [signature] DATE 11-15-65
R.E. No. 862.
W.O. 793 FOR: TERRACE HOTELS, INC. F.B. 944/67

MARK	REVISIONS	APPR.	DATE

DESIGNED BY Gene DRAWN BY Gene CHECKED BY Gene

CITY OF RIVERSIDE, CALIFORNIA
DEPARTMENT OF PUBLIC WORKS

APPROVED BY	BY	DATE
OFFICE ENGINEER		
PARK DEPARTMENT		11-30
TRAFFIC DIVISION		1-6-66
ASSISTANT CITY ENG.		1-6-66

APPROVED BY [signature]
DIRECTOR OF PUBLIC WORKS
DATE 1-7-66

STREET PLAN AND PROFILE
NINTH STREET
(North Side)
C.U.P. C-19-645 & R/S 943

HORIZ. SCALE: 1" = 20' VERT. SCALE: 1" = 5'

PROJECT NO. R-1057-A
SHEET 1 OF 1
FILE NO. 3318