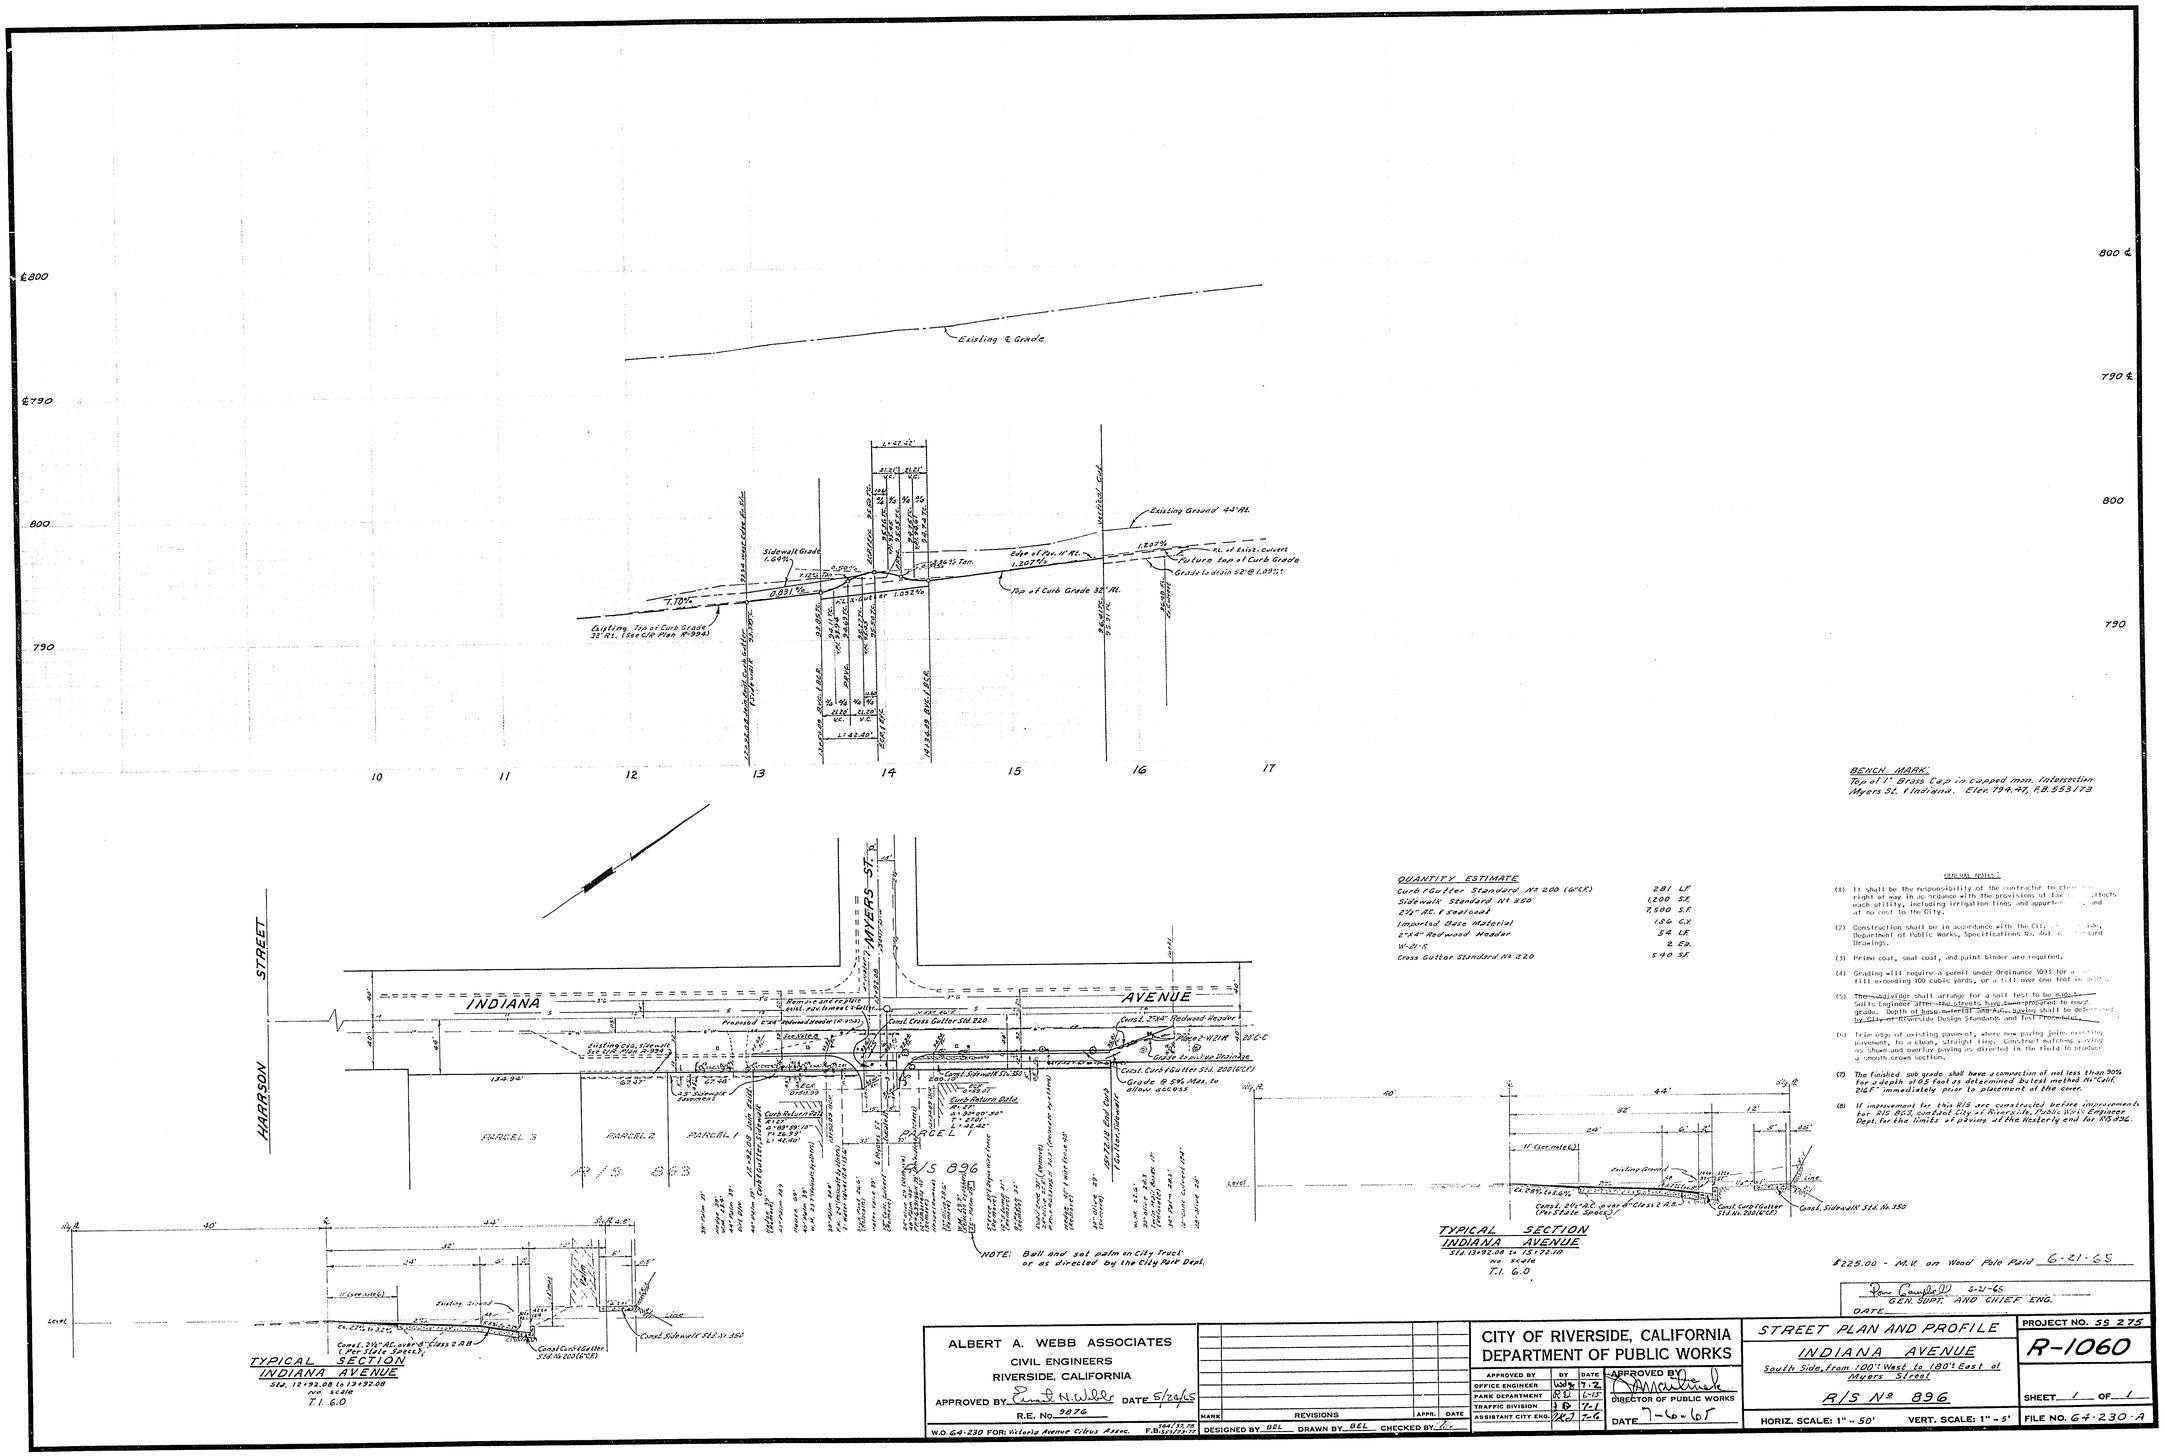

BENCH MARK:
Top of 1" Brass Cap in capped mon. Intersection Myers St. & Indiana. Elev. 794.47, F.B. 553/73

QUANTITY ESTIMATE

Curb & Gutter Standard No 200 (6"C.F.)	281 L.F.
Sidewalk Standard No 350	1,200 S.F.
2½" AC. & seal coat	7,500 S.F.
Imported Base Material	156 C.Y.
2"x4" Redwood Header	54 L.F.
W-21-5	2 EA.
Cross Gutter Standard No 220	540 S.F.

GENERAL NOTES:

(1) It shall be the responsibility of the contractor to check the right of way in accordance with the provisions of law to protect each utility, including irrigation lines and appurtenances, and at no cost to the City.

(2) Construction shall be in accordance with the City, Riverside, Department of Public Works, Specifications No. 840 and Standard Drawings.

(3) Prime coat, seal coat, and paint binder are required.

(4) Grading will require a permit under Ordinance 1095 for a cut, fill exceeding 100 cubic yards, or a fill over one foot in depth.

(5) ~~The subdivider shall arrange for a soil test to be made by a Soils Engineer after the streets have been graded to rough grade. Depth of base material and AC paving shall be determined by City of Riverside Design Standards and Test Procedures.~~

(6) Trim edge of existing pavement, where new paving joins existing pavement, to a clean, straight line. Construct matching paving as shown and overlay paving as directed in the field to produce a smooth crown section.

(7) The finished sub grade shall have a compaction of not less than 90% for a depth of 0.5 feet as determined by test method No "Calif. 216F" immediately prior to placement of the cover.

(8) If improvement for this R/S are constructed before improvements for R/S 893, contact City of Riverside, Public Works Engineer Dept. for the limits of paving at the Westerly end for R/S 896.

$225.00 - M.V. on Wood Pole Paid 6-21-65

Dan Cumpton 5-21-65
GEN. SUPT. AND CHIEF ENG.
DATE

ALBERT A. WEBB ASSOCIATES
CIVIL ENGINEERS
RIVERSIDE, CALIFORNIA
APPROVED BY Ernest N. Weller DATE 5/24/65
R.E. No. 9876
W.O. 64-230 FOR: Victoria Avenue Cities Assoc. Est/Est. 78 F.B. 211/72-73

MARK	REVISIONS	APPR.	DATE

DESIGNED BY BEL DRAWN BY BEL CHECKED BY

CITY OF RIVERSIDE, CALIFORNIA
DEPARTMENT OF PUBLIC WORKS

APPROVED BY	BY	DATE
OFFICE ENGINEER	WK	7-2
PARK DEPARTMENT	KD	6-15
TRAFFIC DIVISION	LD	7-1
ASSISTANT CITY ENG.	RCJ	7-6

APPROVED BY
DIRECTOR OF PUBLIC WORKS
DATE 7-6-65

STREET PLAN AND PROFILE
INDIANA AVENUE
South Side, from 100' West to 180' East of Myers Street
R/S No 896
HORIZ. SCALE: 1" = 50' VERT. SCALE: 1" = 5'

PROJECT NO. SS 275
R-1060
SHEET 1 OF 1
FILE NO. 64-230-A