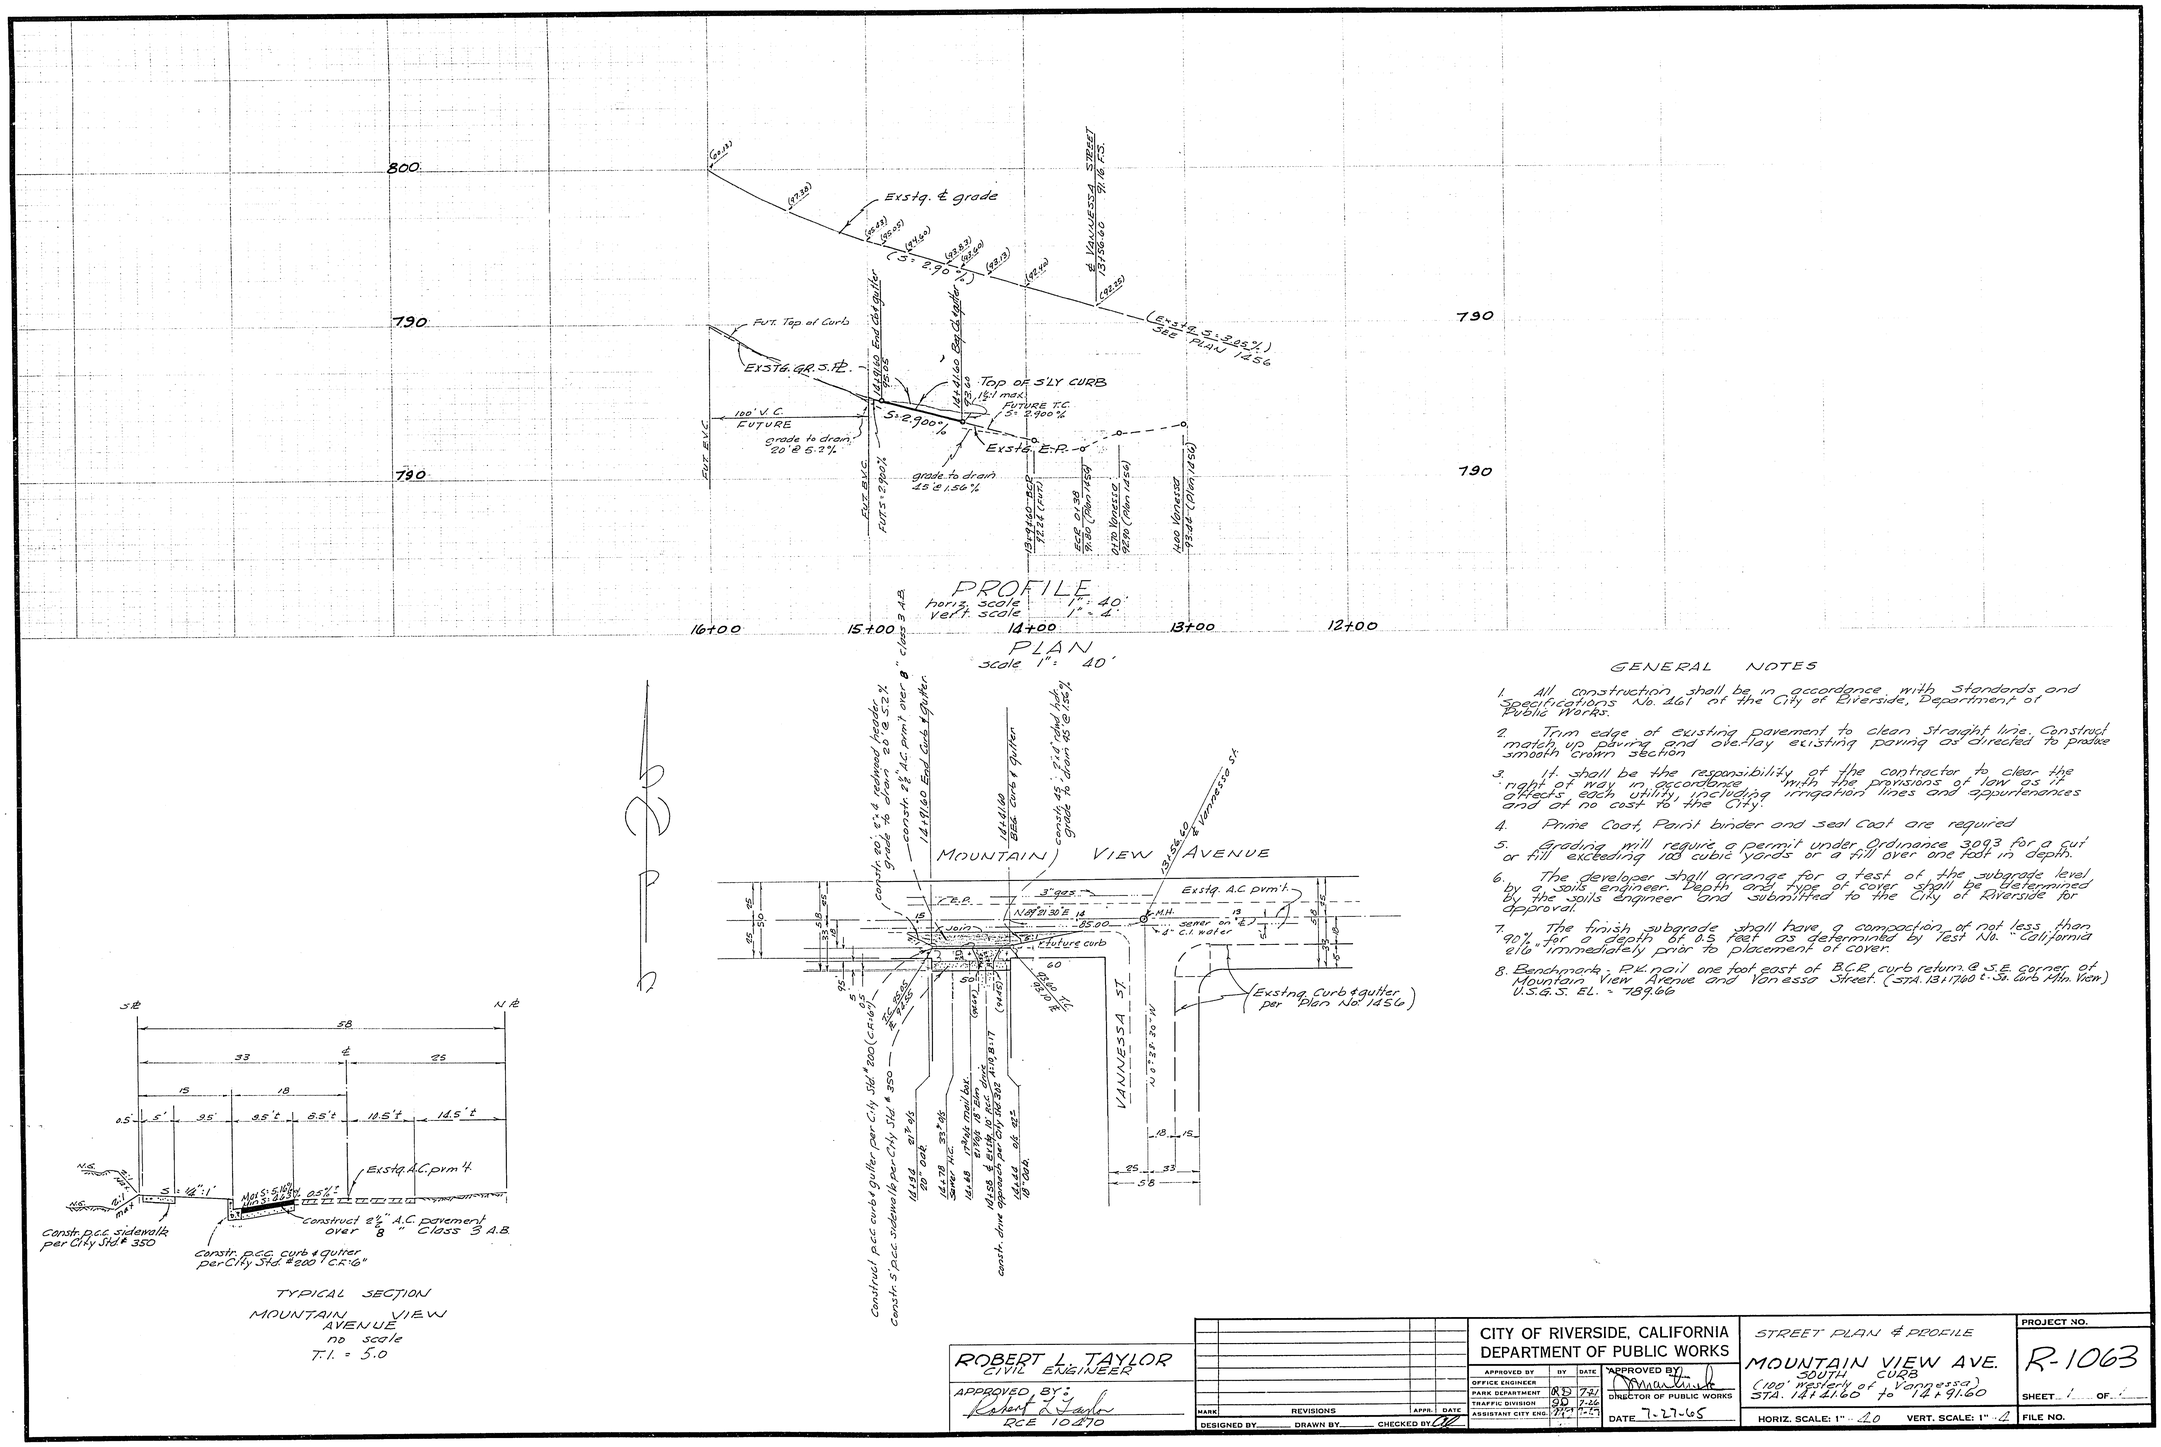

GENERAL NOTES

1. All construction shall be in accordance with Standards and Specifications No. 461 of the City of Riverside, Department of Public Works.
2. Trim edge of existing pavement to clean straight line. Construct match up paving and overlay existing paving as directed to produce smooth crown section
3. It shall be the responsibility of the contractor to clear the right of way in accordance with the provisions of law as it affects each utility, including irrigation lines and appurtenances and at no cost to the City.
4. Prime Coat, Paint binder and Seal Coat are required
5. Grading will require a permit under Ordinance 3093 for a cut or fill exceeding 100 cubic yards or a fill over one foot in depth.
6. The developer shall arrange for a test of the subgrade level by a soils engineer. Depth and type of cover shall be determined by the soils engineer and submitted to the City of Riverside for approval.
7. The finish subgrade shall have a compaction of not less than 90% for a depth of 0.5 feet as determined by Test No. "California 216" immediately prior to placement of cover.
8. Benchmark: P.K. nail one foot east of B.C.R. curb return @ S.E. corner of Mountain View Avenue and Vanessa Street. (STA. 13+17.60 ℄ Sa. Curb Mtn. View) U.S.G.S. EL. = 789.66

ROBERT L. TAYLOR
CIVIL ENGINEER
APPROVED BY: Robert L. Taylor
RCE 10470

MARK	REVISIONS	APPR.	DATE

DESIGNED BY ____ DRAWN BY ____ CHECKED BY ____

CITY OF RIVERSIDE, CALIFORNIA
DEPARTMENT OF PUBLIC WORKS

APPROVED BY	BY	DATE
OFFICE ENGINEER		
PARK DEPARTMENT	RD	7-21
TRAFFIC DIVISION	GD	7-26
ASSISTANT CITY ENG.	[illegible]	7-27

APPROVED BY: [signature]
DIRECTOR OF PUBLIC WORKS
DATE 7-27-65

STREET PLAN & PROFILE
MOUNTAIN VIEW AVE.
SOUTH CURB
(100' westerly of Vanessa)
STA. 14+41.60 to 14+91.60
HORIZ. SCALE: 1" = 40 VERT. SCALE: 1" = 4

PROJECT NO. R-1063
SHEET 1 OF 1
FILE NO.