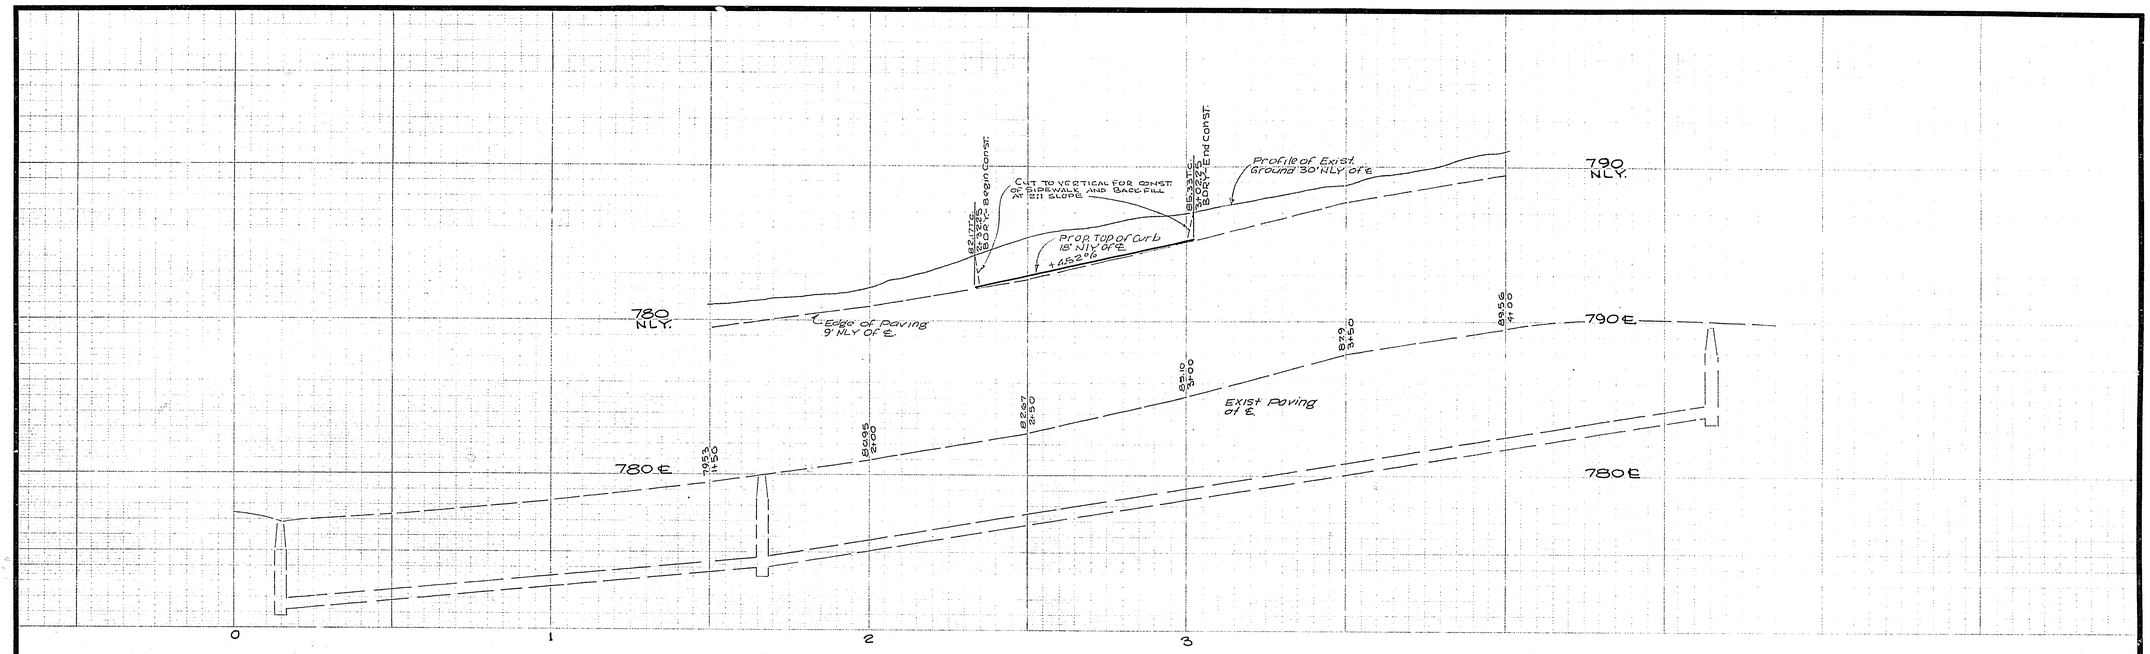

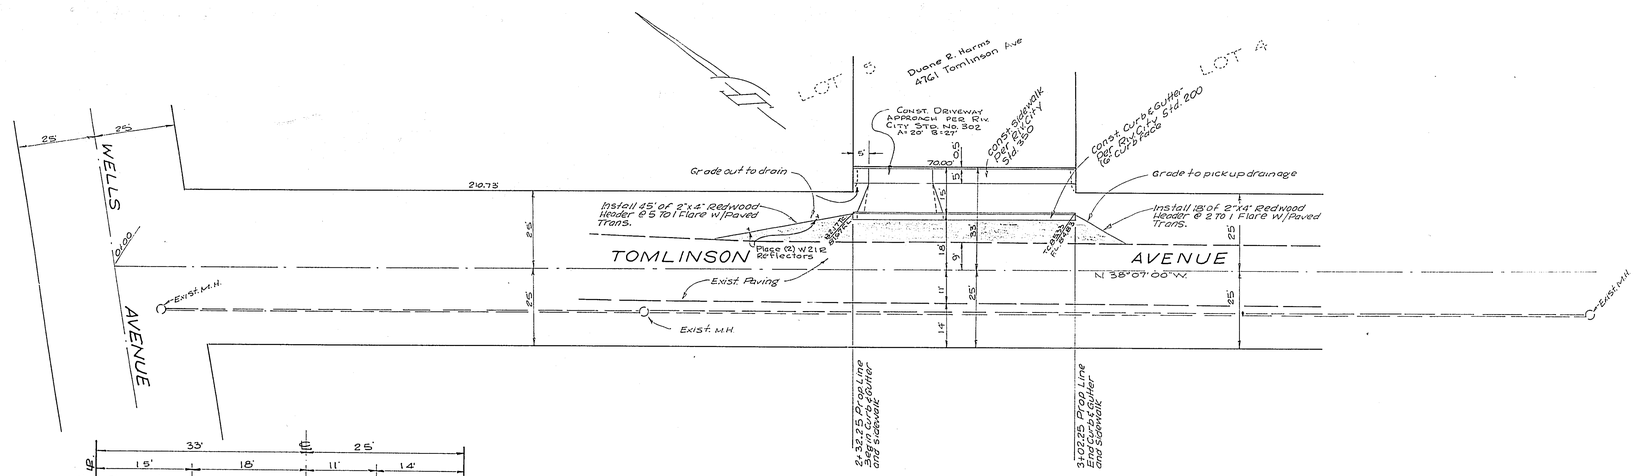

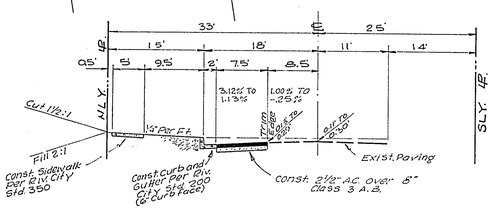

TYPICAL SECTION
TOMLINSON AVE FROM STA. 2+32.25 TO STA. 3+02.25

GENERAL NOTES

1. IT SHALL BE THE RESPONSIBILITY OF THE CONTRACTOR TO CLEAR THE R/W IN ACCORDANCE WITH THE PROVISION OF LAW AS IT AFFECTS EACH UTILITY INCLUDING IRRIGATION LINES AND APPURTENANCES AND AT NO COST TO THE CITY.

2. CONSTRUCTION SHALL BE IN ACCORDANCE WITH THE CITY OF RIVERSIDE, DEPT. OF PUBLIC WORKS, SPECIFICATION NO. 4761 AND STD. DRWG.

3. PRIME COAT, SEAL COAT AND PAINT BINDER ARE REQUIRED.

4. GRADING WILL REQUIRE A PERMIT UNDER ORDINANCE 3095 FOR A CUT OR FILL EXCEEDING 100 CUBIC YARDS, OR A FILL OVER ONE FOOT IN DEPTH.

5. TRIM EDGE OF EXIST. PAVEMENT, WHERE NEW PAVING JOINS EXIST. PAVEMENT, TO A CLEAN, STRAIGHT LINE. CONSTRUCT MATCH-UP PAVING AS SHOWN AND OVERLAY PAVING AS DIRECTED IN THE FIELD TO PRODUCE A SMOOTH CROWN SECTION.

6. THE FINISHED SUB GRADE SHALL HAVE A COMPACTION OF NOT LESS THAN 90% FOR A DEPTH OF 0.65 FT. AS DETERMINED BY TEST METHOD NO. "CALIF. 216F" IMMEDIATELY PRIOR TO PLACEMENT OF THE COVER.

BENCH MARK

PK nail in N.W. curb Return TYLER AVE. and WELLS AVE. - Elev - - 749.663

J. F. DAVIDSON ASSOCIATES
CIVIL ENGINEER - SURVEYORS - PLANNERS
RIVERSIDE, CALIFORNIA
APPROVED BY: George E. McCarty DATE: 8/23/65
R.C.E. NO.
W.O. 570 FOR: D HARMS FB 904/92

MARK	REVISIONS	APPR.	DATE

DESIGNED BY D.E.W. DRAWN BY D.E.W. CHECKED BY

CITY OF RIVERSIDE, CALIFORNIA
DEPARTMENT OF PUBLIC WORKS

APPROVED BY	BY	DATE
OFFICE ENGINEER		9-3
PARK DEPARTMENT		
TRAFFIC DIVISION		9-2-65
ASSISTANT CITY ENG.		9-3
		9-2

APPROVED BY
DIRECTOR OF PUBLIC WORKS
DATE 9-3-65

BUILDING PERMIT
STREET PLAN & PROFILE
TOMLINSON AVENUE
N.L.Y. SIDE 2+32.25 TO 3+02.25
FOR 4761 TOMLINSON AVENUE

HORIZ. SCALE: 1" = 20' VERT. SCALE: 1" = 4'

PROJECT NO. R-1074
SHEET 1 OF 1
FILE NO. 3304