INDIANA AVENUE
BETWEEN
FILLMORE ST. AND CHURCHILL DR.

ROAD NO. 1224 WORK ORDER NO.
SURVEY NO. 3117 F. B. NO. 857

A.C. KEITH ROAD COMMISSIONER
RIVERSIDE COUNTY
1961

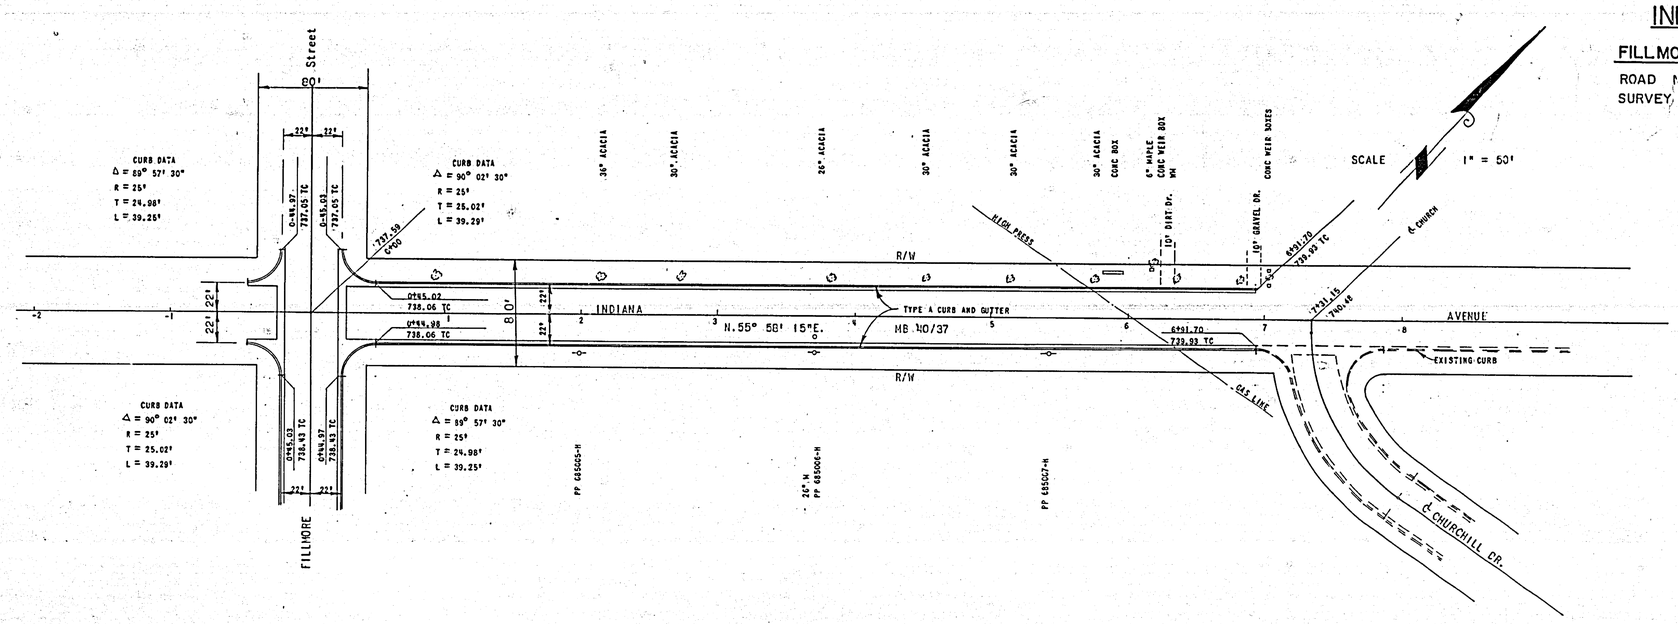

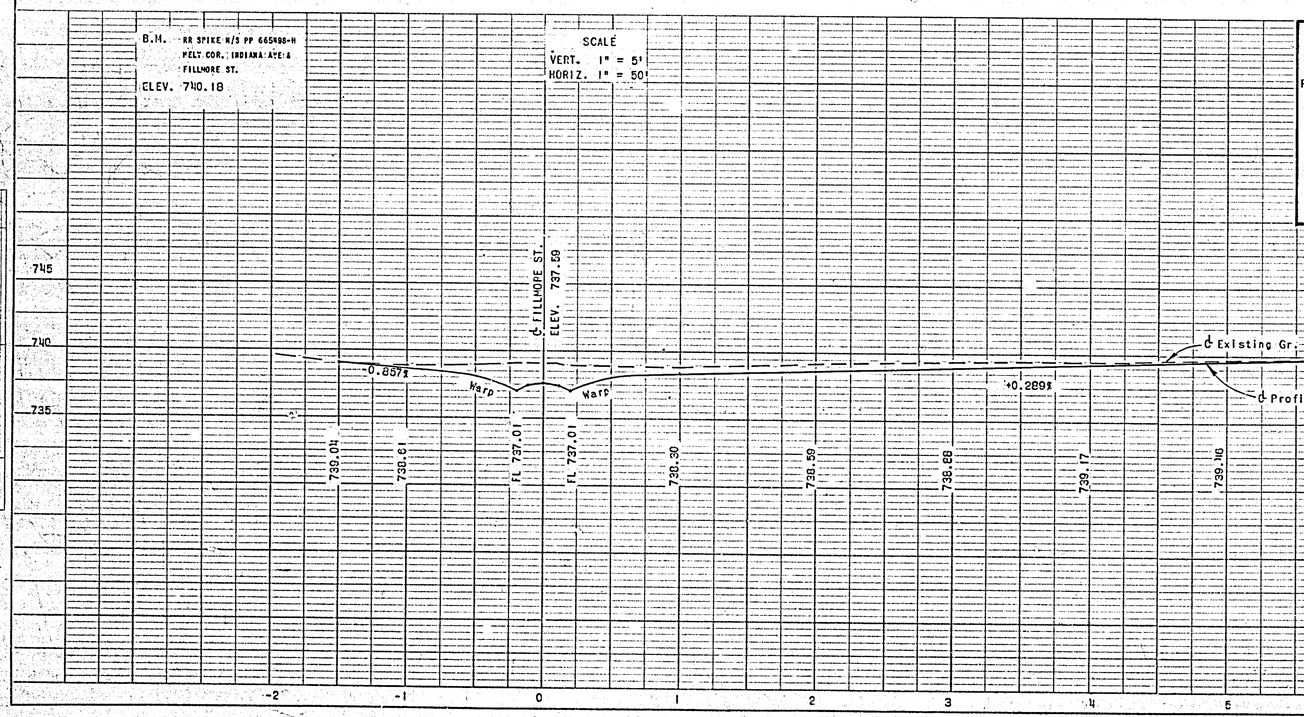

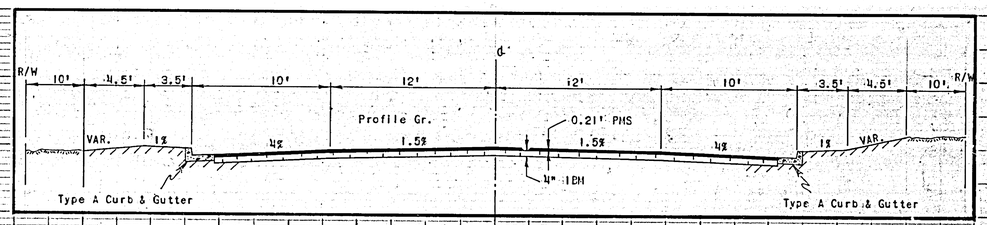

PLATE I—PLAN-PROFILE B.P.H STANDARD
THE FREDERICK POST CO. CHICAGO

R-1082 741-J

FILLMORE STREET
BETWEEN
INDIANA AVE AND DORSET ST.

ROAD NO. 1158 WORK ORDER NO.
SURVEY NO. 3117 F. B. NO. 857

A C KEITH ROAD COMMISSIONER
RIVERSIDE COUNTY
1961

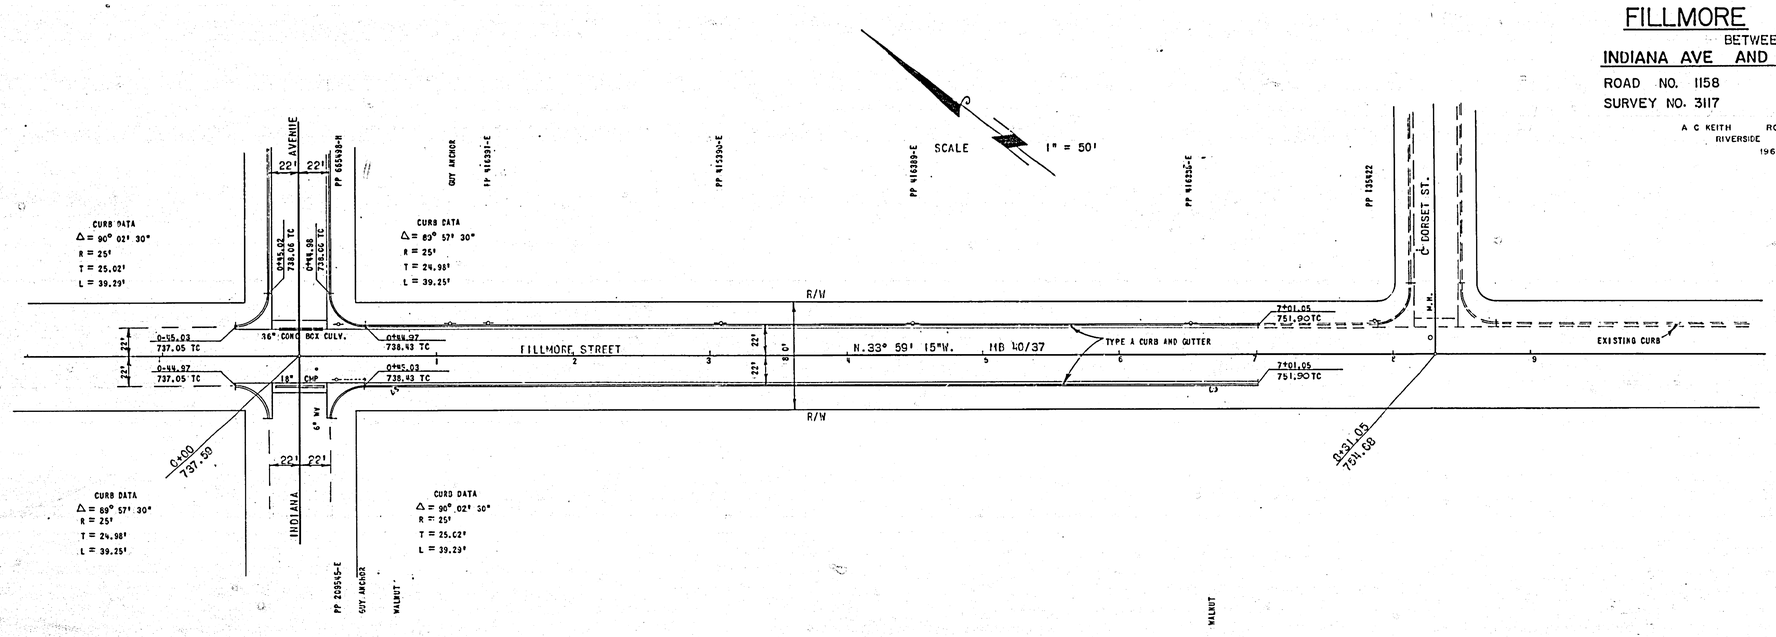

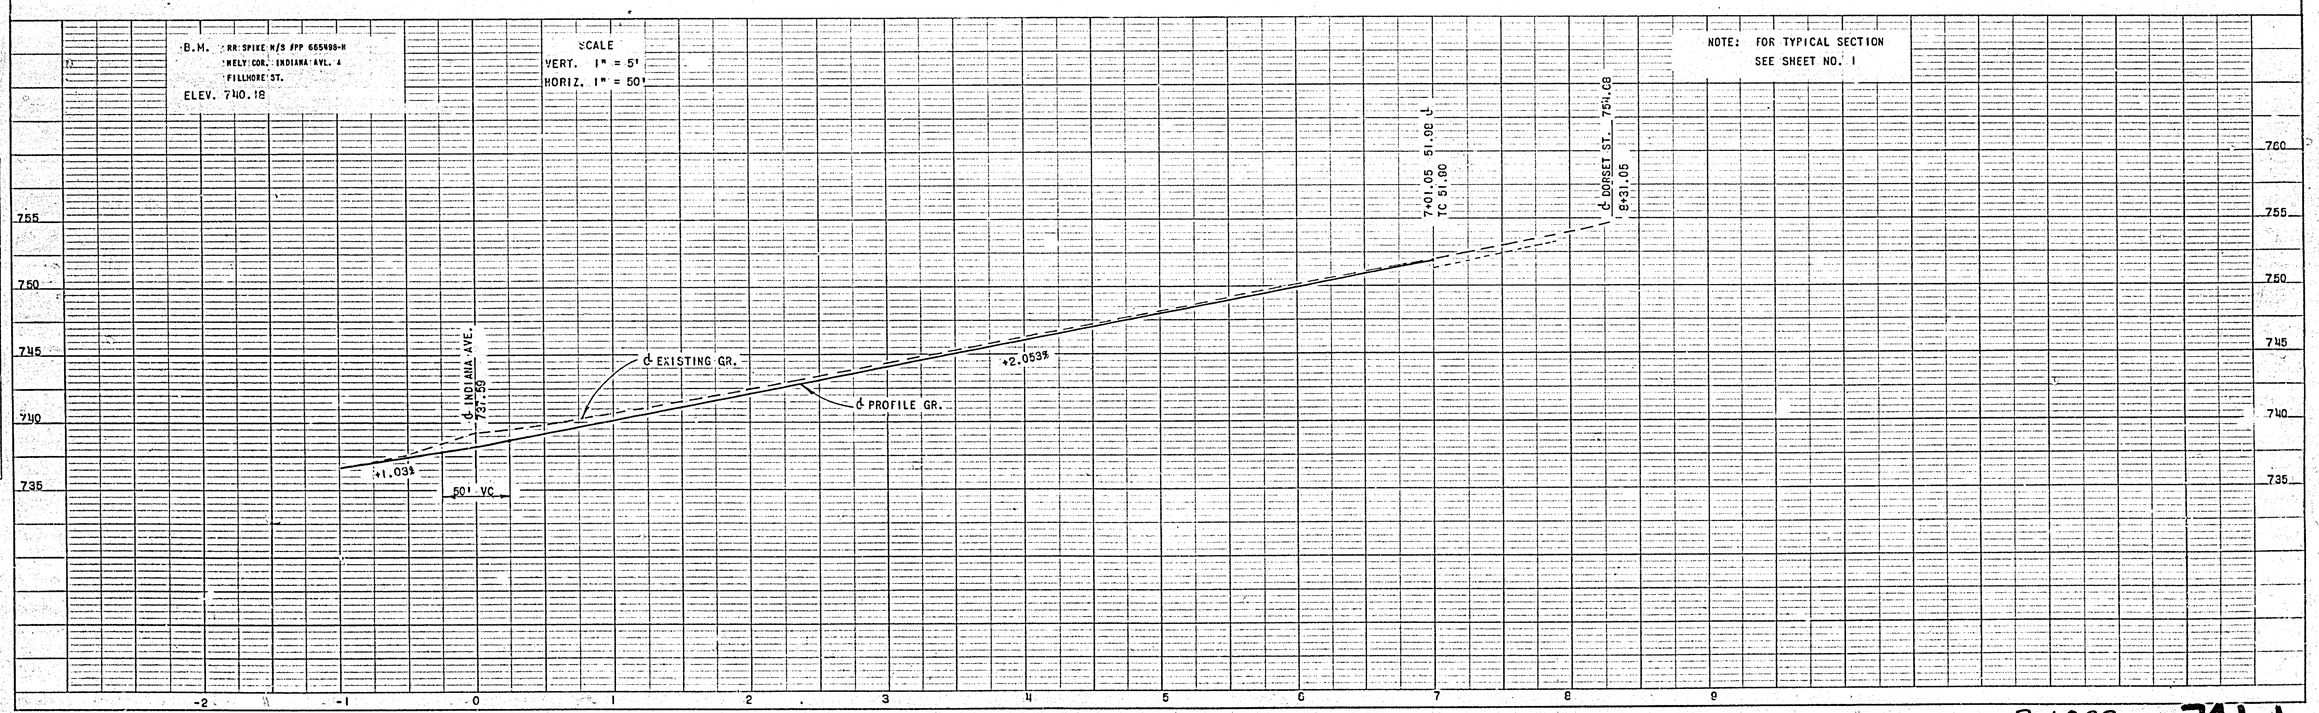

PLAN: SURVEYED / PLOTTED / ALIGNMENT CHECKED / RT. OF WAY CHECKED / NOTE BOOK NO. / BY / DATE

PROFILE: SURVEYED / PLOTTED / GRADES CHECKED / B. M.'S NOTED / STRUCTURE NOTATIONS CK'D. / NOTE BOOK NO. / BY / DATE

PLATE 1-PLAN-PROFILE O.P.R.&R.E. STANDARD
KEUFFEL & ESSER CO. NEW YORK
K & E Co No. 346-IC

R-1082 741-J