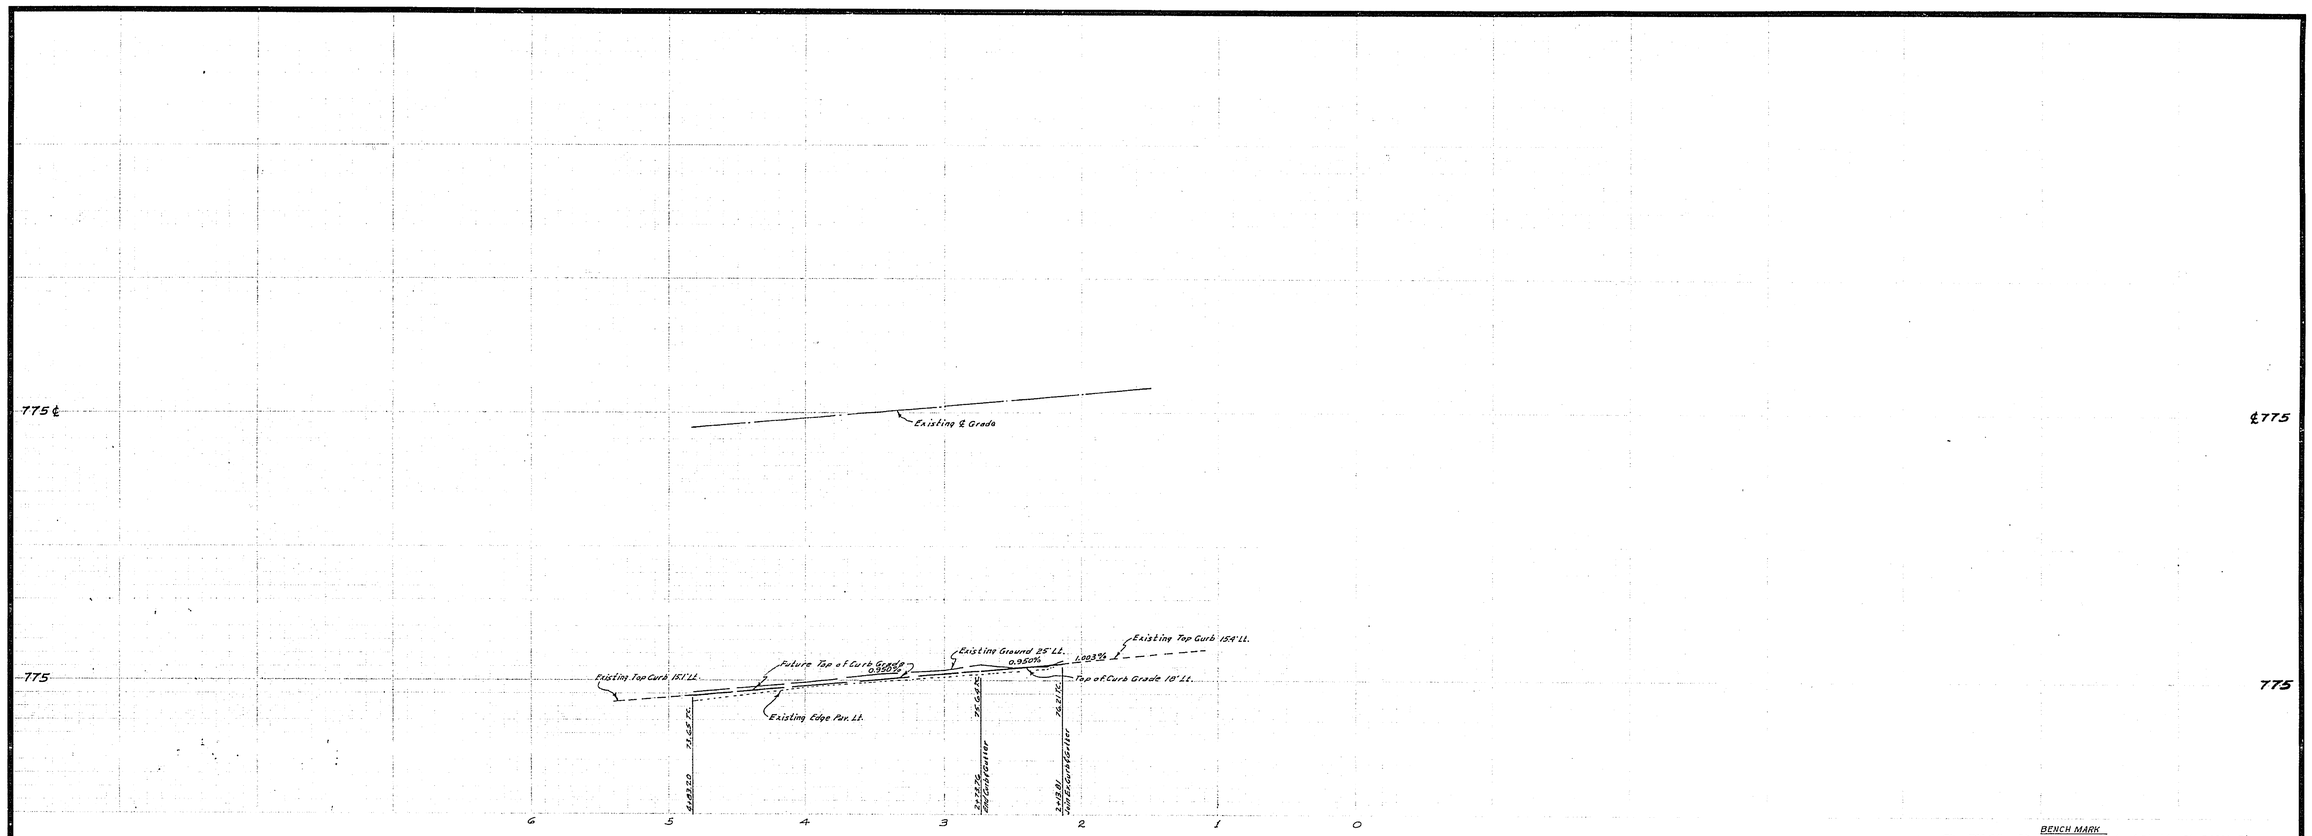

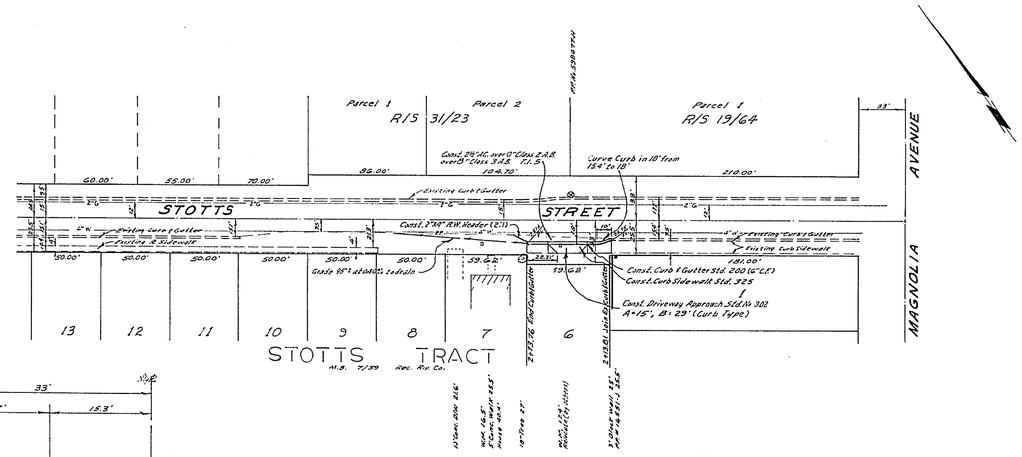

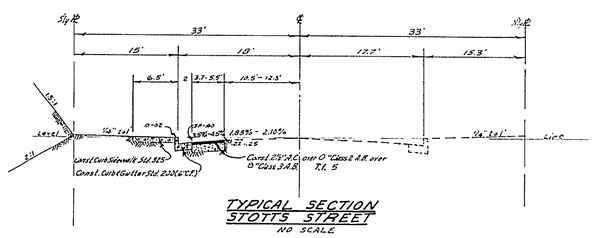

TYPICAL SECTION
STOTTS STREET
NO SCALE

BENCH MARK

Elev. 769.68, PK nail in E/ly curb of Stotts St. 600'± S/ly of ℄ Garfield across from house #3918

QUANTITY ESTIMATE

Curb & Gutter Standard No. 200 (6" C.F.)	60 L.F.
Curb Sidewalk Standard No. 325	360 S.F.
2½" A.C. & seal coat	240 S.F.
2"X4" Redwood Header	10 L.F.
Imported Base Materail	6 C.Y.
Driveway Approach Standard No 302	1 Ea.

GENERAL NOTES

(1) It shall be the responsibility of the contractor to clear the right of way in accordance with the provisions of law as it affects each utility, including irrigation lines and appurtenances, and at no cost to the City.

(2) Construction shall be in accordance with the City of Riverside, Department of Public Works, Specifications No. 461 and Standard Drawings.

(3) Prime coat, seal coat, and paint binder are required.

(4) Grading will require a permit under Ordinance 3093 for a cut or fill exceeding 100 cubic yards, or a fill over one foot in depth.

(5) The subdivider shall arrange for a soil test to be made by Soils Engineer after the streets have been prepared to rough grade. Depth of base material and A.C. paving shall be determined by City of Riverside Design Standards and Test Procedures.

(6) Trim edge of existing pavement, where new paving joins existing pavement, to a clean, straight line. Construct match-up paving as shown and overlay paving as directed in the field to produce a smooth crown section.

(7) The finish sub grade shall have a compaction of not less than 90% for a depth of 0.5 foot as determined by test method No. Cal 216F immediately prior to placement of the cover.

(8) 175 W. M.V. Street Light to be installed on P-598477H upon Receipt of $225.00 to Public Utilities Dept. $225.00 Paid 9-2-65.

(9) For relocation of any City domestic water facility to be done by City forces, contact L.P. Eastman, Water Commercial Engineer at 787-7441. Schedule about 2 weeks to process a work order, before relocation work begins.

APPROVED FOR STREET LIGHTING
Don Campbell — Gen. Supt. & Ch. Engr. — 9-2-65 Date

ALBERT A. WEBB ASSOCIATES
CIVIL ENGINEERS
RIVERSIDE, CALIFORNIA
APPROVED BY Ernest N. Webb DATE 8/18/65
R.E. No. 9876
W.O. 65-262 FOR: Robert Carpenter F.B. 567

MARK	REVISIONS	APPR.	DATE

DESIGNED BY B.E.L. DRAWN BY B.E.L. CHECKED BY

CITY OF RIVERSIDE, CALIFORNIA
DEPARTMENT OF PUBLIC WORKS

APPROVED BY	BY	DATE
OFFICE ENGINEER	WDG	9-14
PARK DEPARTMENT	—	—
TRAFFIC DIVISION	GKD	9-10-65
ASSISTANT CITY ENG.	RRJ	9-14
	Haug	9-13-65

APPROVED BY [signature]
DIRECTOR OF PUBLIC WORKS
DATE 9-15-65

STREET PLAN & PROFILE
STOTTS STREET
Between Magnolia Ave. & Garfield St., South Side, 215' to 275' West of Magnolia Ave.
Zoning Case No. R-133-645
HORIZ. SCALE: 1" = 50' VERT. SCALE: 1" = 5'

PROJECT NO. R-1089
SHEET 1 OF 1
FILE NO. 65-262-A