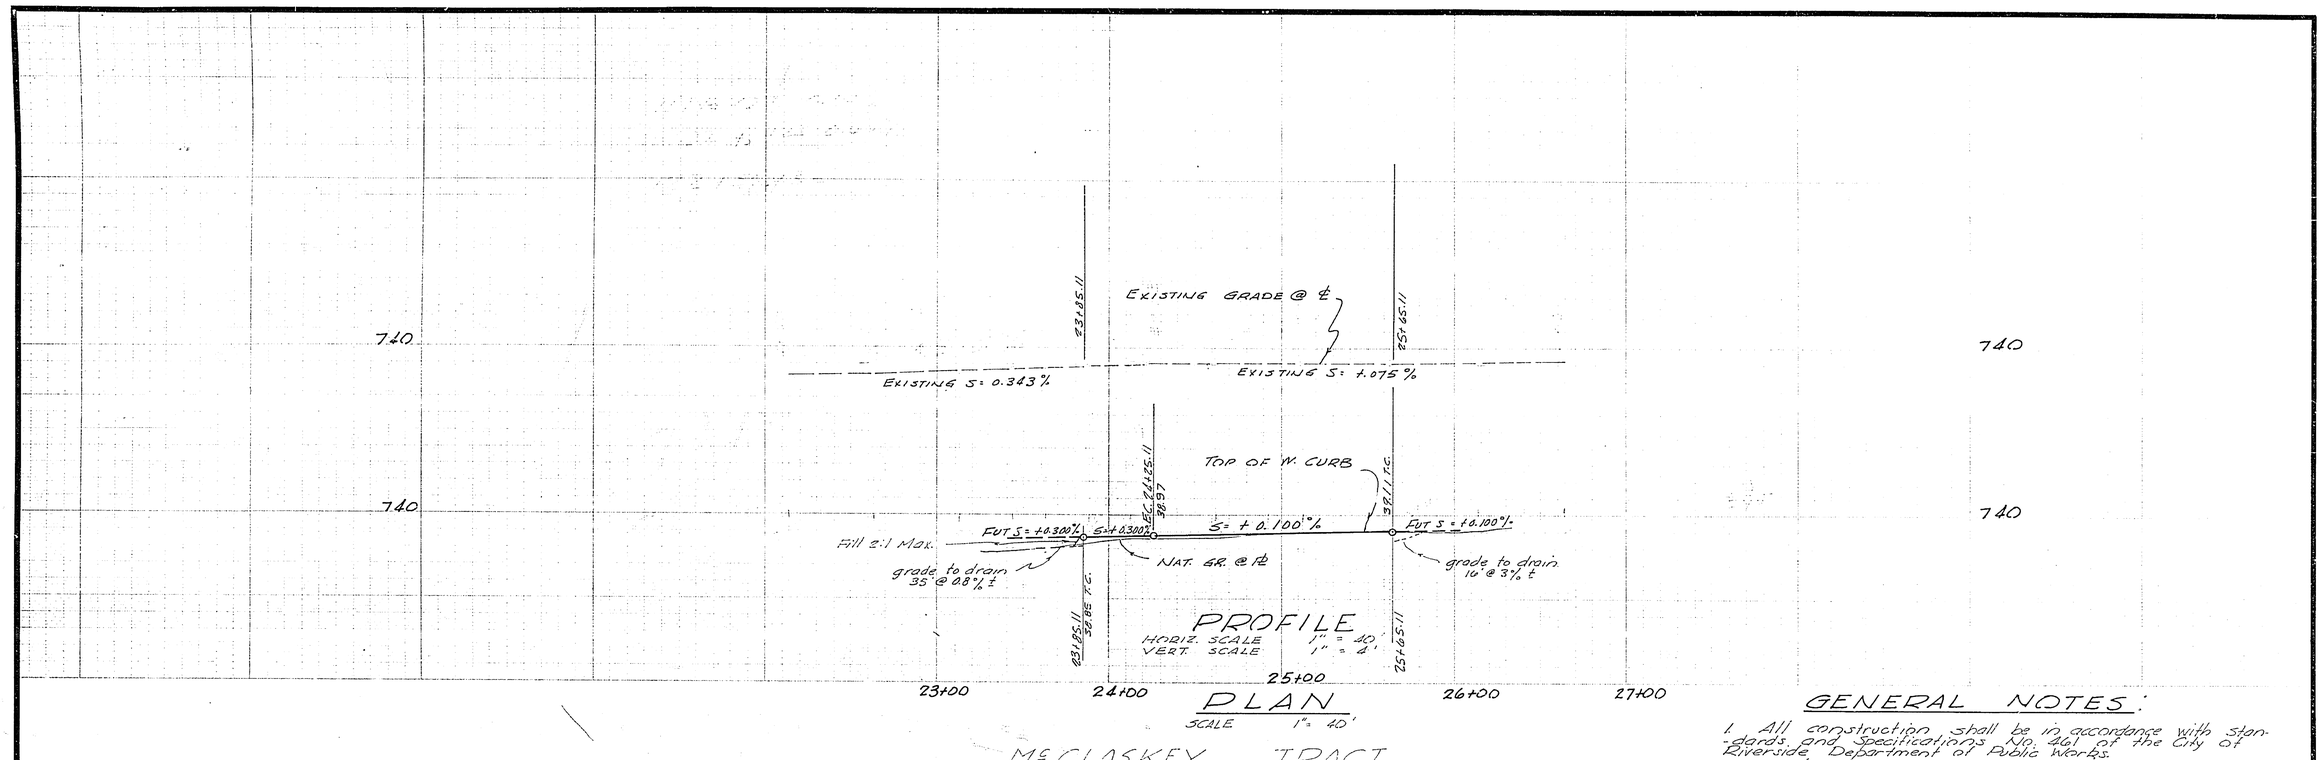

GENERAL NOTES:

1. All construction shall be in accordance with standards and Specifications No. 461 of the City of Riverside, Department of Public Works.
2. Trim edge of paving to clean straight line. Construct match up paving and overlay existing paving as directed to produce smooth crown section.
3. It shall be the responsibility of the Contractor to clear the right-of-way in accordance with the provisions of law as it affects each utility, including irrigation lines and appurtenances and at no cost to the City.
4. Prime Coat, Paint Binder and Seal Coat are required
5. Grading will require a permit under Ordinance 3093 for a cut or fill exceeding 100 cubic yards or a fill over one foot in depth.
6. CAUTION!! TRANSITE WATER LINE - Contact L.P. Eastman Public Utility Dept. 787-7241 24 hrs. prior to any excavation
7. The finish subgrade shall have a compaction of not less than 90% for a depth of 0.5 feet as determined by Test No. California No. 216F immediately prior to placement of cover.
8. Benchmark - R.R. spk. in P.P. # 612416 E. 750' North of Morris Street on Doolittle Avenue. El. = 740.722
9. Offset stakes will be set by the engineer at 12½' intervals.

PUBLIC UTILITIES DEPARTMENT
Approved by
Don Campbell RPE 11-9-65
General Supt. & Chief Engr. - Electric

MARK	REVISIONS	APPR.	DATE
D	add driveway, change driveway width 4.22 to 4 lanes		11-20-66

DESIGNED BY ____ DRAWN BY ____ CHECKED BY ____

CITY OF RIVERSIDE, CALIFORNIA
DEPARTMENT OF PUBLIC WORKS

APPROVED BY	BY	DATE
OFFICE ENGINEER		11-19
PARK DEPARTMENT		—
TRAFFIC DIVISION		11-14
ASSISTANT CITY ENG.		11-17
		11-17

APPROVED BY ____ DIRECTOR OF PUBLIC WORKS
DATE 11-19-65

S.R. 433 R: 23
PLAN & PROFILE
WEST CURB - DOOLITTLE ST.
80' NORTHERLY OF MORRIS ST.
Approved by: Robert L. Taylor RCE 10470 9/21/65
HORIZ. SCALE: 1" = 40' VERT. SCALE: 1" = 4'

PROJECT NO. R-1098
SHEET 1 OF 1
FILE NO.