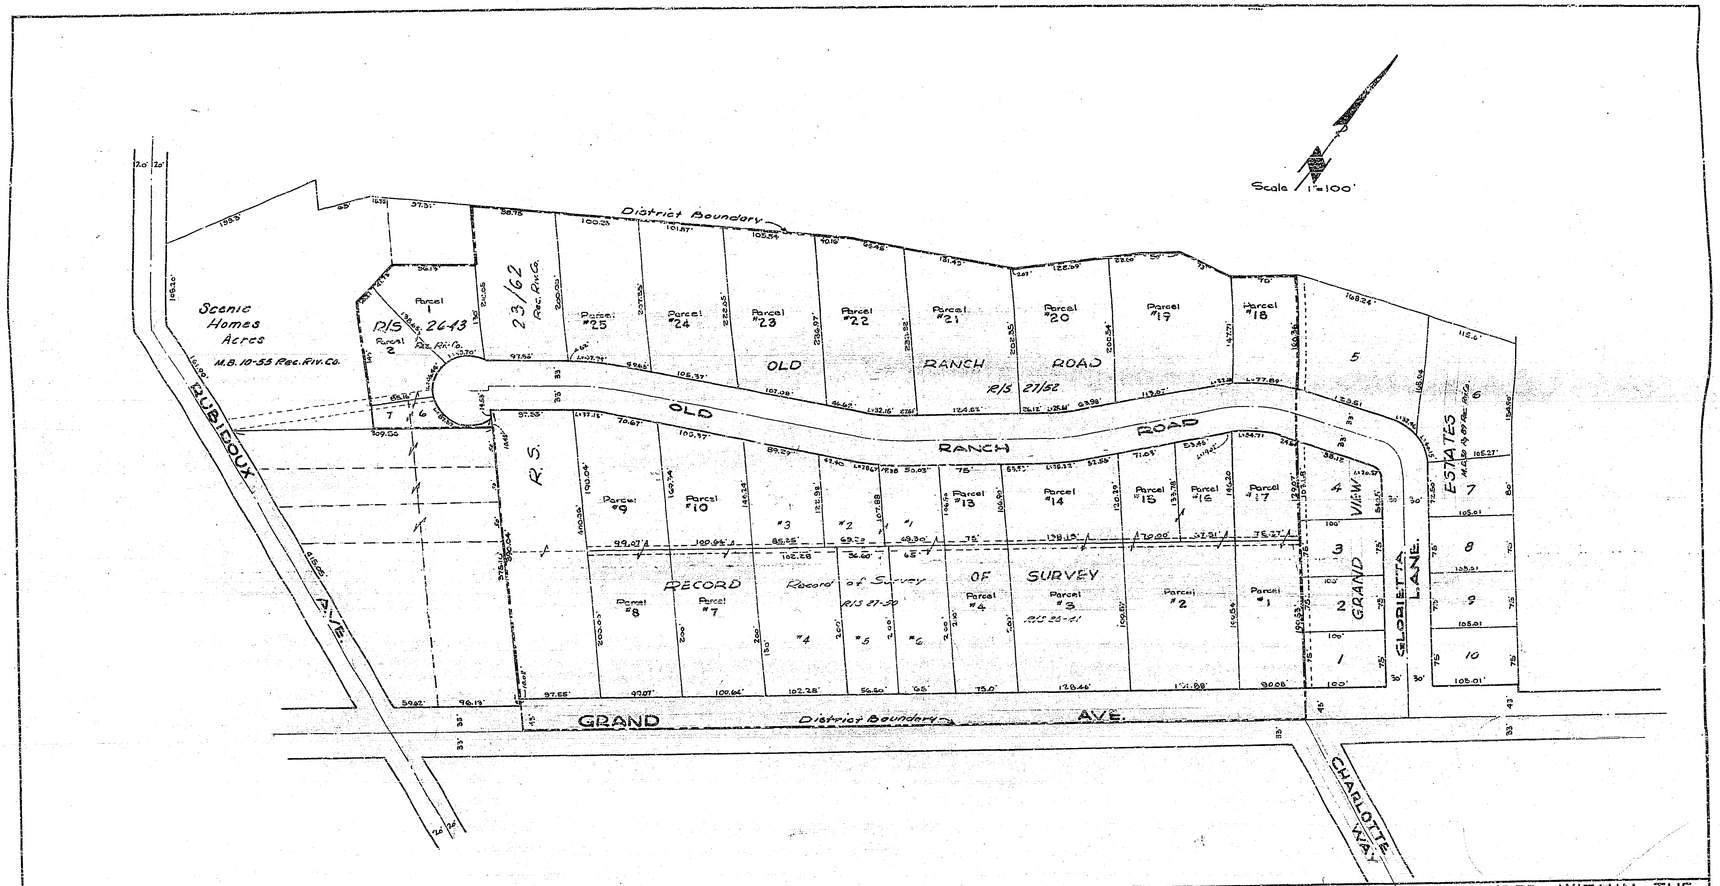

MAP SHOWING THE LANDS INCLUDED WITHIN THE ASSESSMENT DISTRICT TO BE BENEFITED BY THE CONSTRUCTION OF A SANITARY SEWER, CURB AND GUTTER. PAVING. SIDEWALK STREET TREES AND ORNAMENTAL STREET LIGHTING

REVISIONS			CITY OF RIVERSIDE CALIFORNIA DEPARTMENT OF PUBLIC WORKS
MARK	DATE	DESCRIPTION	OLD RANCH ROAD 1911 ACT IMPROVEMENT DISTRICT
DESIGNED BY DRAWN BY d.r.b.	CHECKED BY J.L.S.		APPROVED BY DIRECTOR OF PUBLIC WORKS
RECOMMENDED BY ASSISTANT CITY ENGINEER			DATE 1/27/58

R-110A

SHEET 1 OF 1