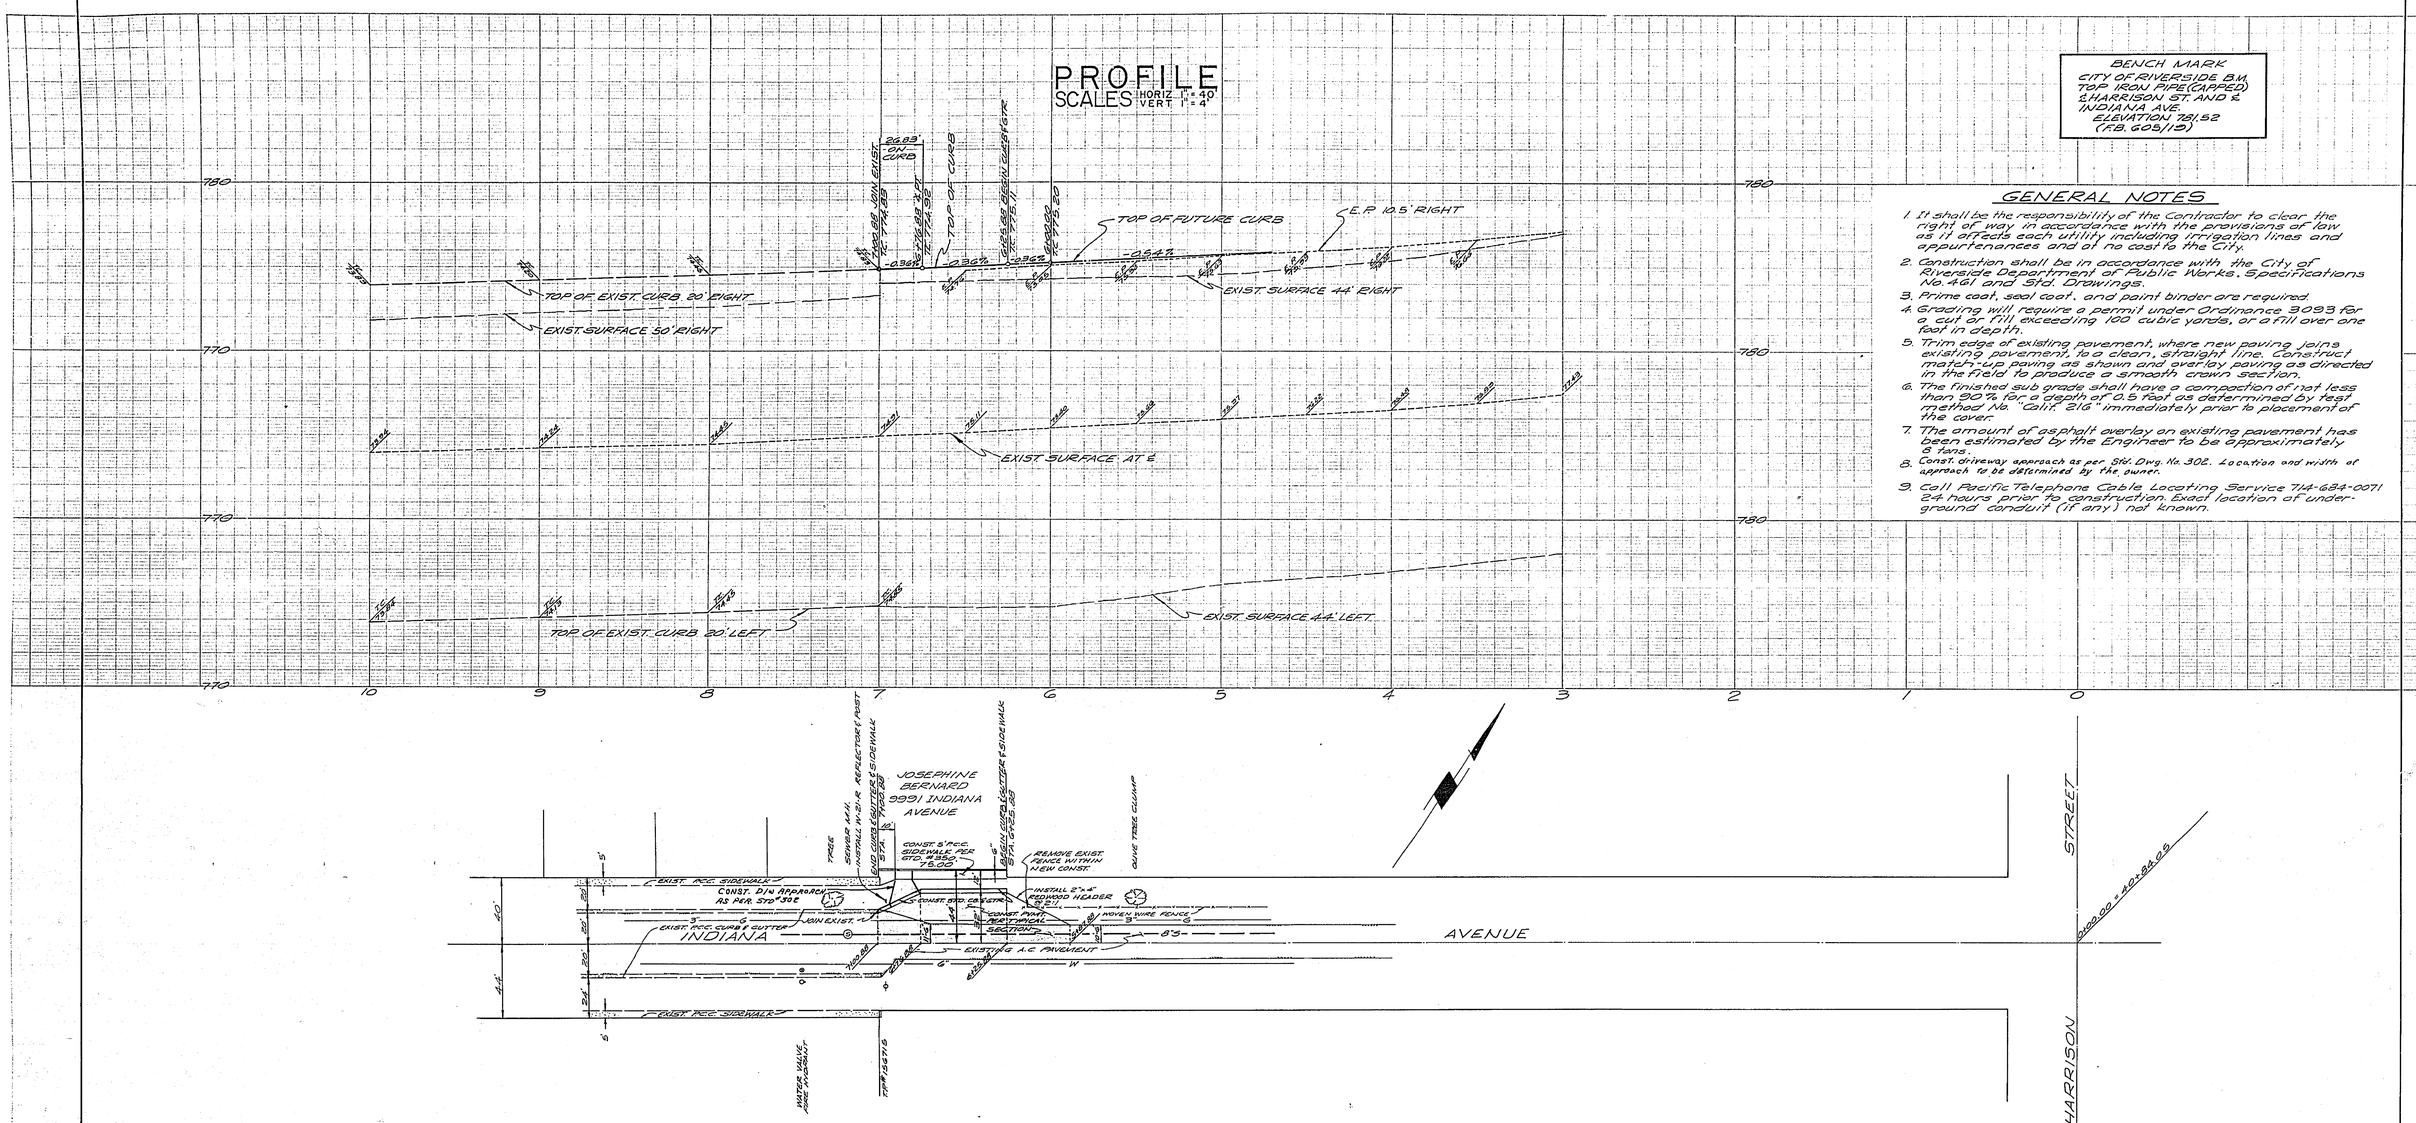

GENERAL NOTES

1. It shall be the responsibility of the Contractor to clear the right of way in accordance with the provisions of law as it affects each utility including irrigation lines and appurtenances and at no cost to the City.
2. Construction shall be in accordance with the City of Riverside Department of Public Works, Specifications No. 461 and Std. Drawings.
3. Prime coat, seal coat, and paint binder are required.
4. Grading will require a permit under Ordinance 3093 for a cut or fill exceeding 100 cubic yards, or a fill over one foot in depth.
5. Trim edge of existing pavement, where new paving joins existing pavement, to a clean, straight line. Construct match-up paving as shown and overlay paving as directed in the field to produce a smooth crown section.
6. The finished sub grade shall have a compaction of not less than 90% for a depth of 0.5 feet as determined by test method No. "Calif. 216" immediately prior to placement of the cover.
7. The amount of asphalt overlay on existing pavement has been estimated by the Engineer to be approximately 8 tons.
8. Const. driveway approach as per Std. Dwg. No. 302. Location and width of approach to be determined by the owner.
9. Call Pacific Telephone Cable Locating Service 714-684-0071 24 hours prior to construction. Exact location of underground conduit (if any) not known.

BENCH MARK
CITY OF RIVERSIDE B.M.
TOP IRON PIPE (CAPPED)
℄ HARRISON ST. AND ℄
INDIANA AVE.
ELEVATION 781.52
(F.B. 608/125)

ESTIMATE OF QUANTITIES

ITEM	DESCRIPTION	QUANTITY	UNIT	REMARKS
1.	GRADING AND MISC. REMOVALS	LUMP SUM	L.S.	
2.	A.C. PAVEMENT 2½" THICK	1550	S.F.	
3.	A.C. PAVEMENT CAP	1335	S.F.	
4.	8" THICK CLASS 2 A.B.	1550	S.F.	
5.	STD. P.C.C. CURB & GUTTER	78	L.F.	
6.	4" THICK P.C.C. SIDEWALK	375	S.F.	
7.	2"x4" REDWOOD HEADER	43	L.F.	
8.	W-21-R REFLECTOR AND POST	1	EACH	
9.	DRIVE-WAY APPROACH	166	S.F.	APPROX. VARIES WITH T/C & WIDTH AND LOCATION.

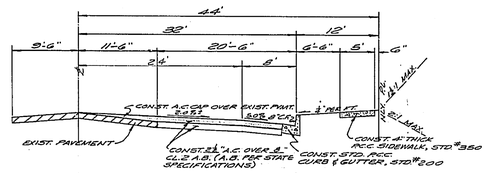

TRAFFIC INDEX : 6

TYPICAL SECTION-INDIANA AVENUE
SCALES: HORIZ. 1"=10'; VERT. 1"=4'

PREPARED BY
ASSOCIATED ENGINEERS
316 EAST "E" STREET ONTARIO, CALIFORNIA 714-986-5818

REVISIONS		
MARK	DATE	DESCRIPTION

CITY OF RIVERSIDE, CALIFORNIA
DEPARTMENT OF PUBLIC WORKS

STREET IMPROVEMENT AT 9991 INDIANA AVENUE
CURB, GUTTER, SIDEWALK AND PAVEMENT ON WEST SIDE
600'± WEST OF HARRISON STREET

DESIGNED BY EGW
DRAWN BY FRW
CHECKED BY
SUBMITTED BY
PARK DEPT. — TRAFFIC DIV.
RECOMMENDED BY
APPROVED BY DIRECTOR OF PUBLIC WORKS
DATE 12-30-65

R-1111
SHEET 1 OF 1
65-126