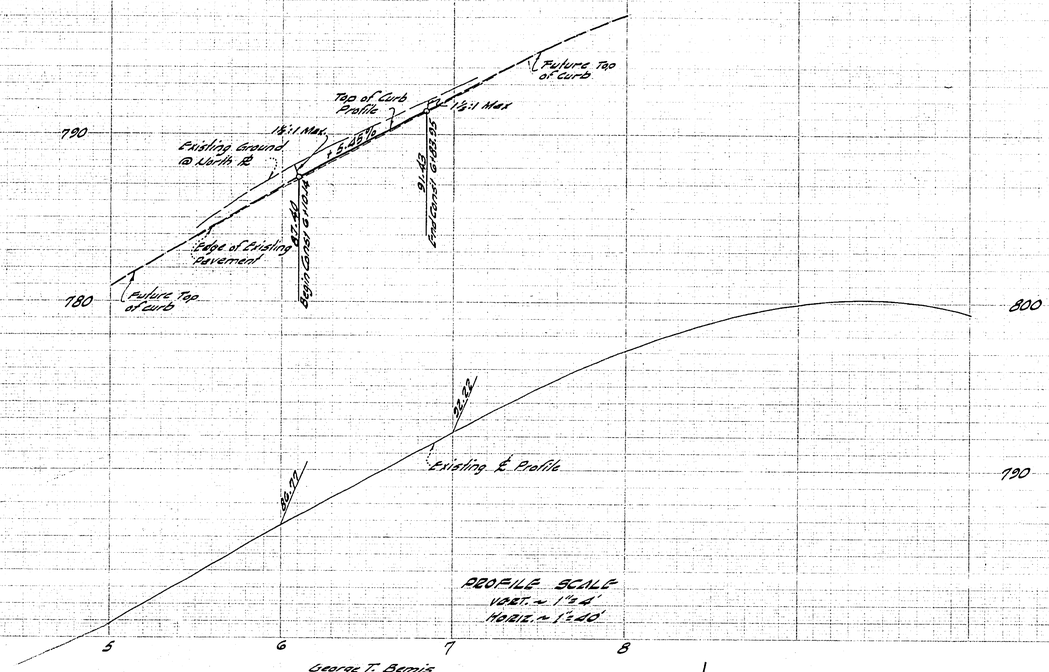


BENCH MARK R.R. Spike in Pole #6946655 N. N.W. Corner of Gramercy and Tyler Elev. 768.617

George T. Bemis
10195 Gramercy Pl.

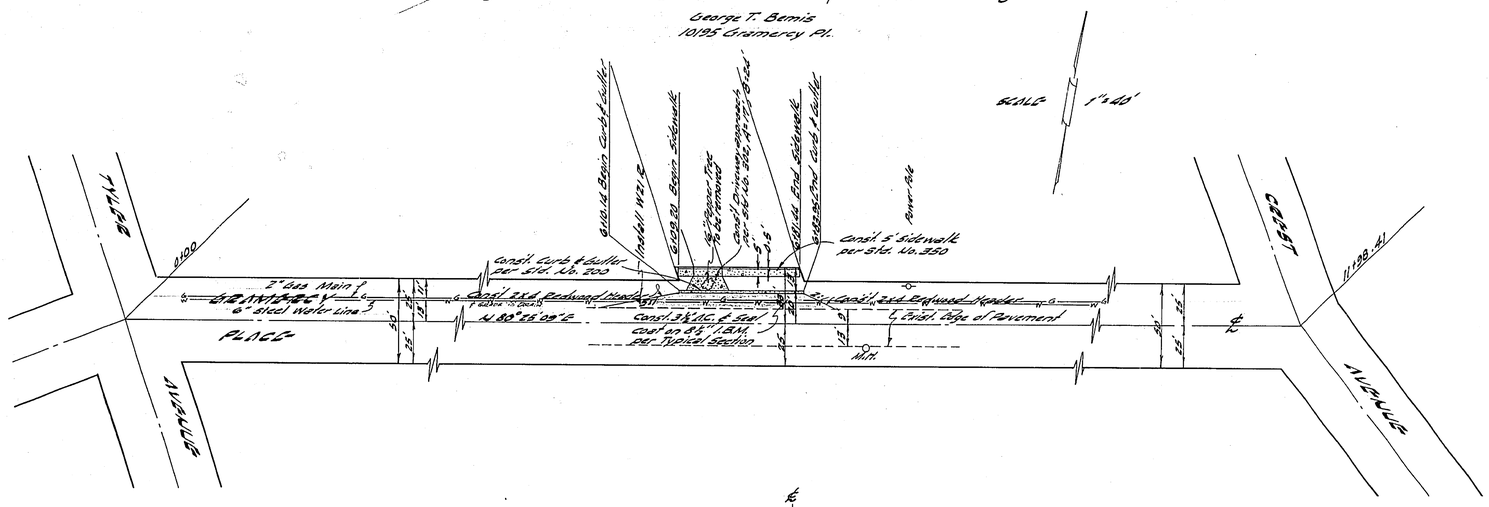


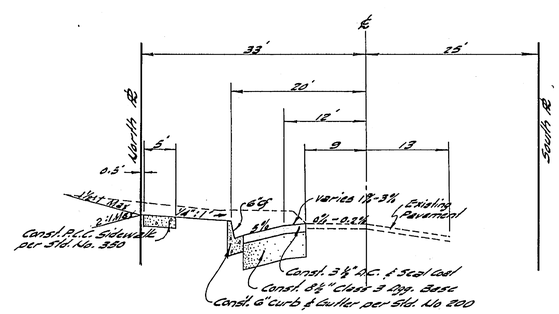


TYPICAL SECTION
GRAMERCY PLACE

## GENERAL NOTES

1. It shall be the responsibility of the contractor to clear the R/W in accordance with the provisions of law as it affects each utility including irrigation lines and appurtenances and at no cost to the City.
2. Construction shall be in accordance with the City of Riverside Department of Public Works Specifications No. 1041 and Standard Drawings.
3. Prime Coat, Seal Coat and paint binder are required.
4. Grading will require a permit under Ordinance 3093 for a cut of 100 cubic yards or a fill of over 1 foot in depth.
5. Trim edge of existing pavement, where new paving joins existing pavement, be clean straight line. Construct match up paving as shown.

RIDDELL, STREAMAN & HOBBWING
Civil Engineering - Land Surveying
San Bernardino, California
APPROVED Donald C. Hobbwing
RCE 14311
DATE 11-1-65

| REVISIONS | | |
|---|---|---|
| MARK | DATE | |

CITY OF RIVERSIDE, CALIFORNIA
DEPARTMENT OF PUBLIC WORKS

CURB & GUTTER IMPROVEMENT
STA. 6+10.14 LT. TO STA. 6+88.95 LT.
10195 GRAMERCY PLACE

GRAMERCY PLACE

| | | | |
|---|---|---|---|
| DESIGNED BY Rob | SUBMITTED BY William D. Hawkins, PUBLIC WORKS / TRAFFIC ENG. | APPROVED BY J. R. Olson, DIRECTOR OF PUBLIC WORKS | PROJ. NO. R-1114 |
| DRAWN BY Ray | | | |
| CHECKED BY Rob | RECOMMENDED BY ASSISTANT CITY ENGINEER | DATE January 1, 1966 | SHEET 1 OF 1 |

RB 034 P 79