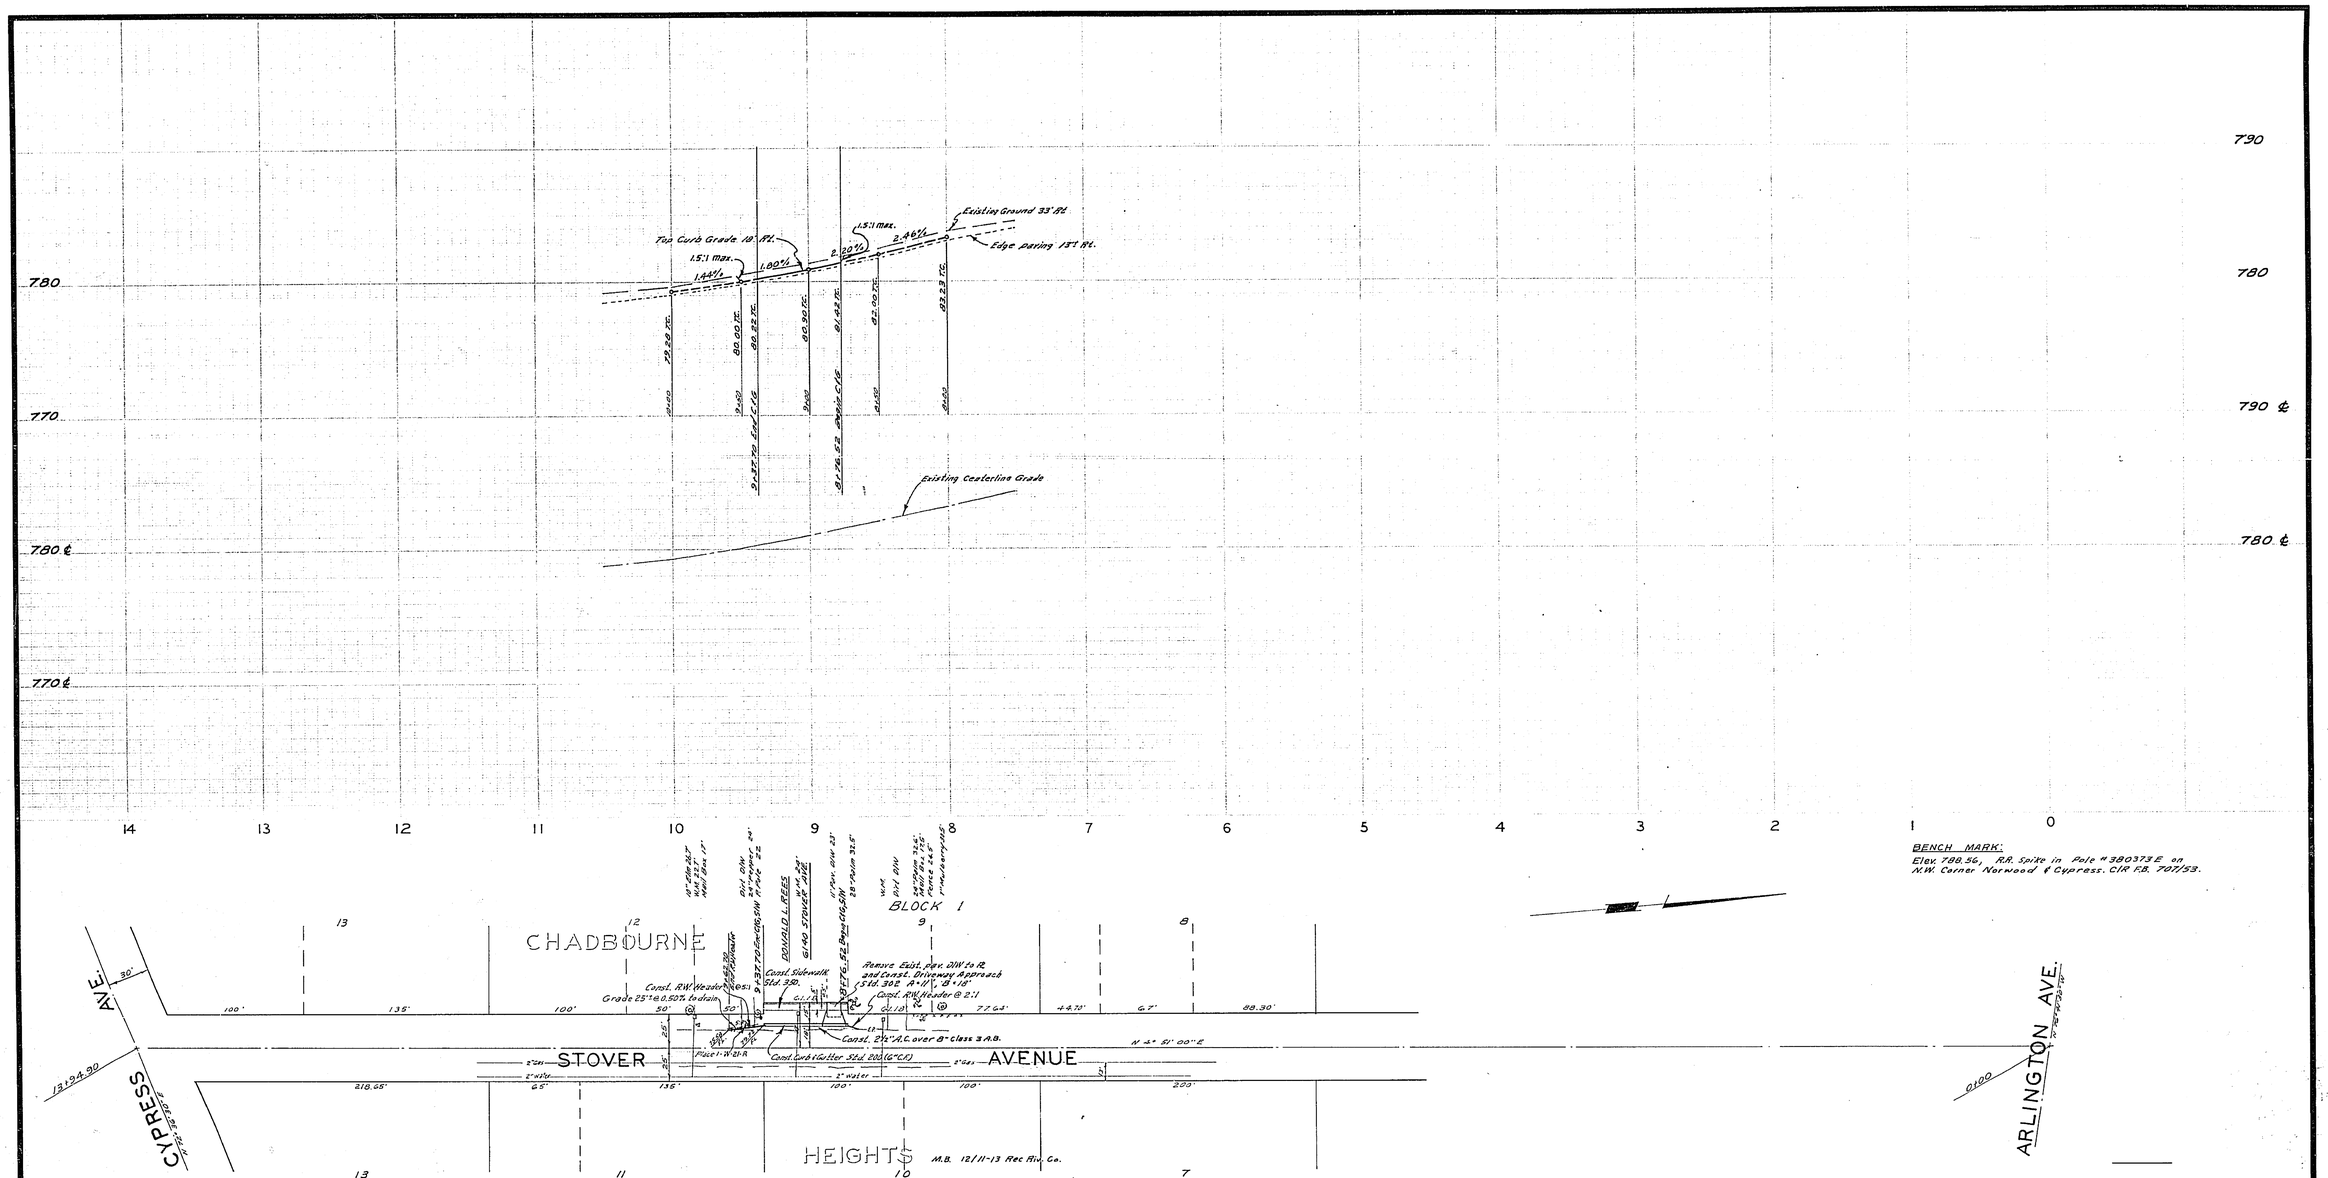

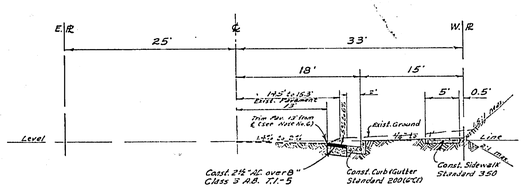

TYPICAL SECTION
STOVER AVENUE

QUANTITY ESTIMATE

Curb & Gutter Standard No. 200 (6" C.F.)	61	L.F.
2½" AC. and seal coat	195	S.Y.
Driveway Approach Standard No. 302	221	S.F.
Imported Base Material		C.Y.
2"X4" Redwood Header	21	L.F.
Sidewalk Standard No. 350	250	S.F.

(T) The finished sub grade shall have a compaction of not less than 90% for a depth of 0.5 feet as determined by test method No. "Calif. 216 F" immediately prior to placement of the cover.

ALBERT A. WEBB ASSOCIATES
CIVIL ENGINEERS
RIVERSIDE, CALIFORNIA

APPROVED BY Ernest H. Webb DATE 11/16/65
R.E. No. 9876

W.O. 65-349 FOR: DONALD L. REES F.B. 590

MARK	REVISIONS	APPR.	DATE

DESIGNED BY B.E.L. DRAWN BY B.E.L. CHECKED BY J.C.

CITY OF RIVERSIDE, CALIFORNIA
DEPARTMENT OF PUBLIC WORKS

APPROVED BY	BY	DATE
OFFICE ENGINEER	[illegible]	12-23
PARK DEPARTMENT		
TRAFFIC DIVISION	[illegible]	12-23-65
ASSISTANT CITY ENG.	[illegible]	12-23
City Eng.		12-23

APPROVED BY [illegible]
DIRECTOR OF PUBLIC WORKS
DATE 12-23-65

STREET PLAN & PROFILE
STOVER AVENUE
BETWEEN ARLINGTON AVE. AND CYPRESS AVE., 870' SOUTH OF ARLINGTON AVE., WEST SIDE
DONALD L. REES, 6140 STOVER AVENUE

HORIZ. SCALE: 1" = 50' VERT. SCALE: 1" = 5'

PROJECT NO. R-1116
SHEET 1 OF 1
FILE NO. 65-349-A