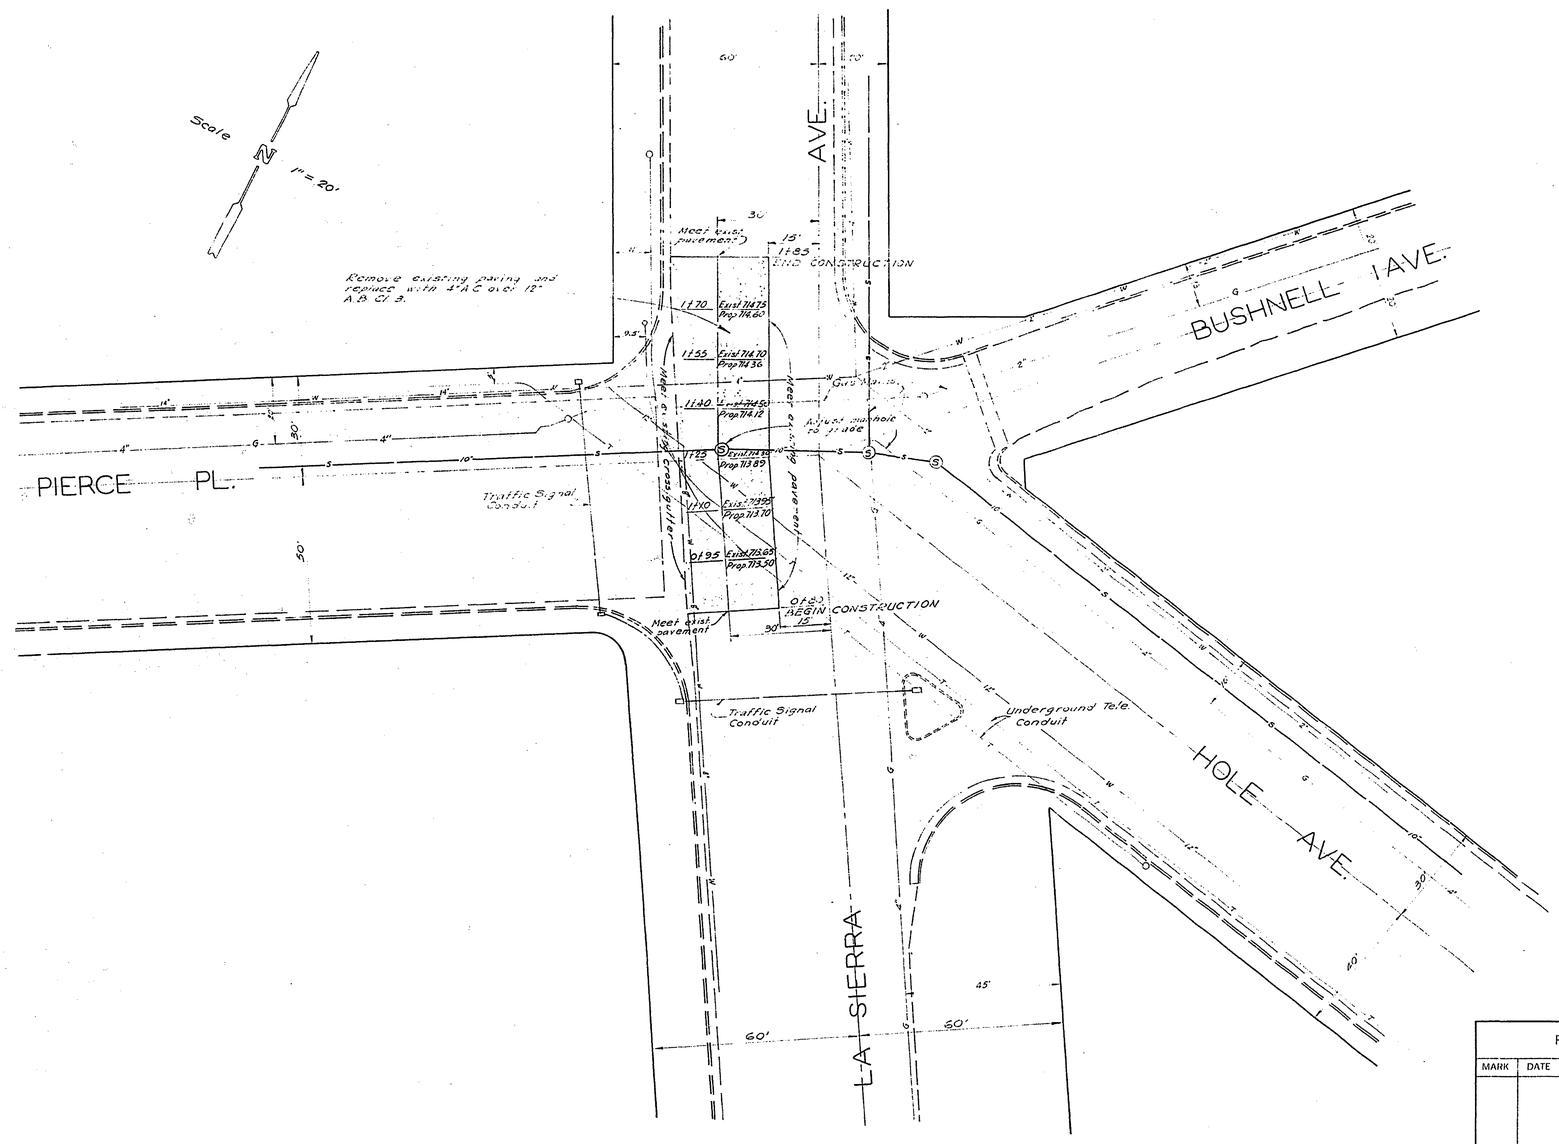

F.B. P4/49-53

REVISIONS			CITY OF RIVERSIDE, CALIFORNIA DEPARTMENT OF PUBLIC WORKS
MARK	DATE	DESCRIPTION	
			LA SIERRA AVENUE AND PIERCE PLACE INTERSECTION
			PAVING REVISION
DESIGNED BY	SUBMITTED BY		APPROVED BY: DIRECTOR OF PUBLIC WORKS — PROJ. NO.
DRAWN BY: J Conte	PARK DEPT. / TRAFFIC DIV.		R-1117-A
CHECKED BY	RECOMMENDED BY: ASSISTANT CITY ENGINEER		DATE — SHEET 1 OF 1

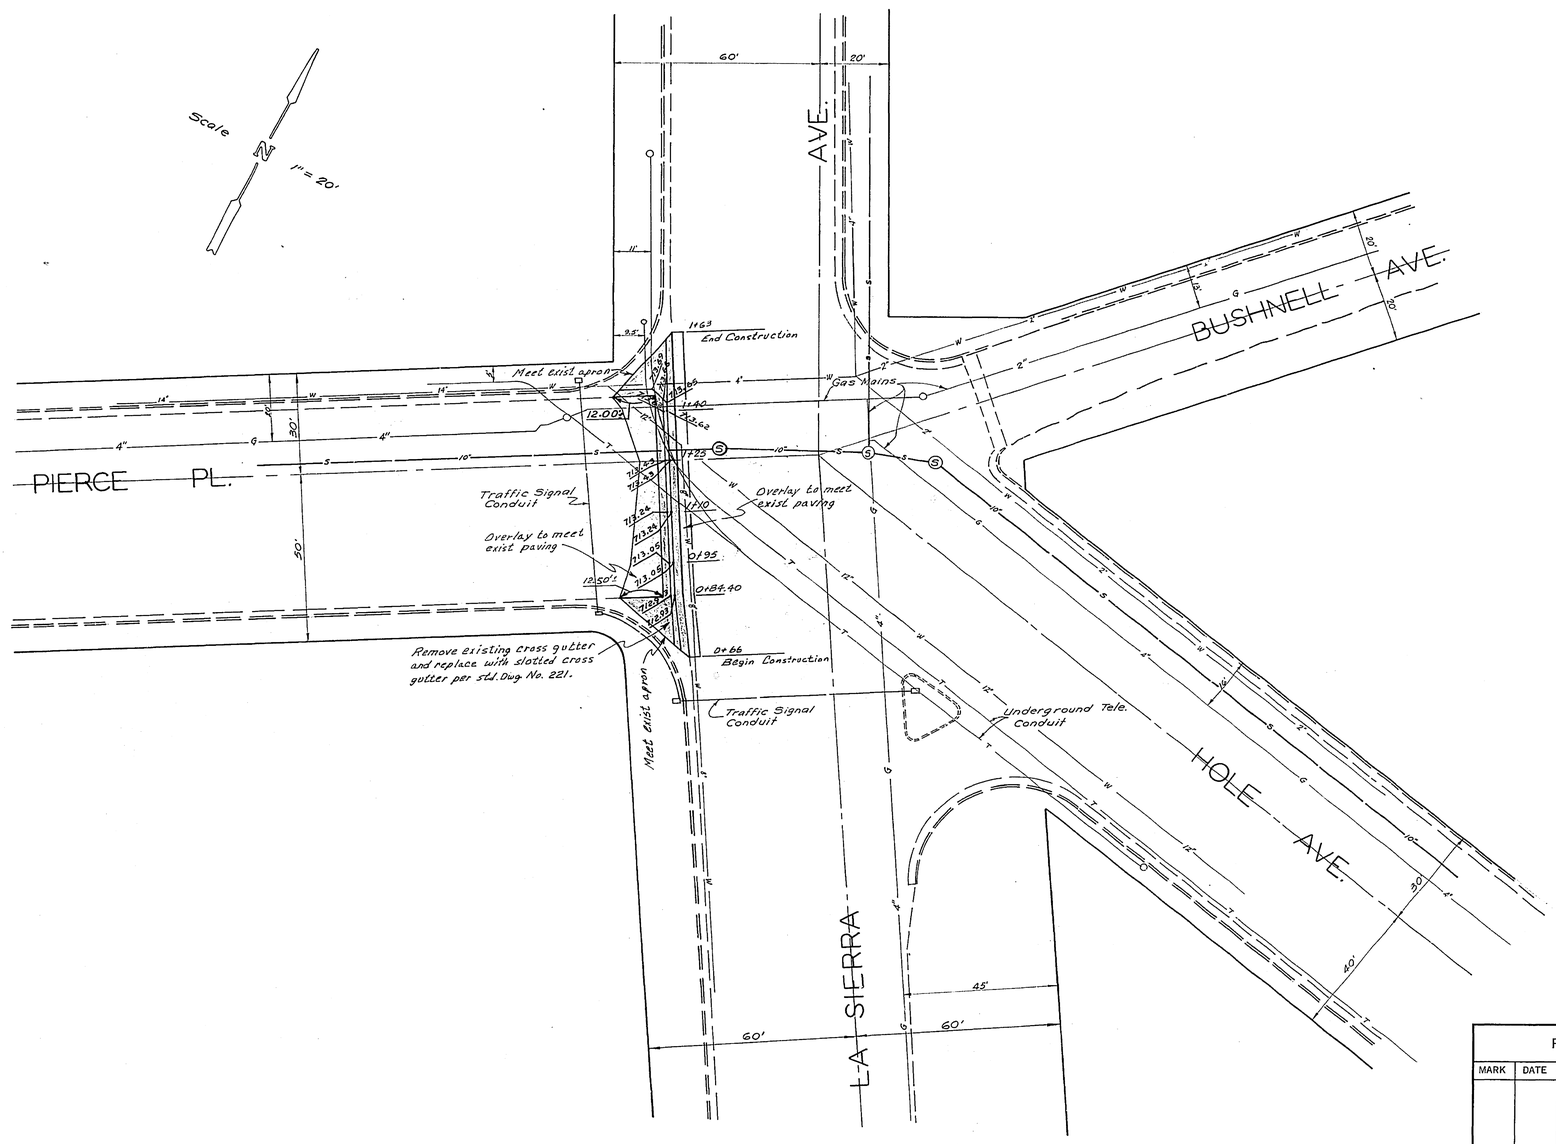

F.B. P4/49-53

REVISIONS			CITY OF RIVERSIDE, CALIFORNIA DEPARTMENT OF PUBLIC WORKS
MARK	DATE	DESCRIPTION	LA SIERRA AVENUE AND PIERCE PLACE INTERSECTION
			SLOTTED CROSS GUTTER

DESIGNED BY R.R.S.	SUBMITTED BY A.E. Robertson	APPROVED BY [signature] DIRECTOR OF PUBLIC WORKS	PROJ. NO. 3093
DRAWN BY Our J. Cantu	PARK DEPT. / TRAFFIC DIV.		R-1117
CHECKED BY Hang	RECOMMENDED BY William D. Gardner ASSISTANT CITY ENGINEER	DATE 5-2-66	SHEET 1 OF 1