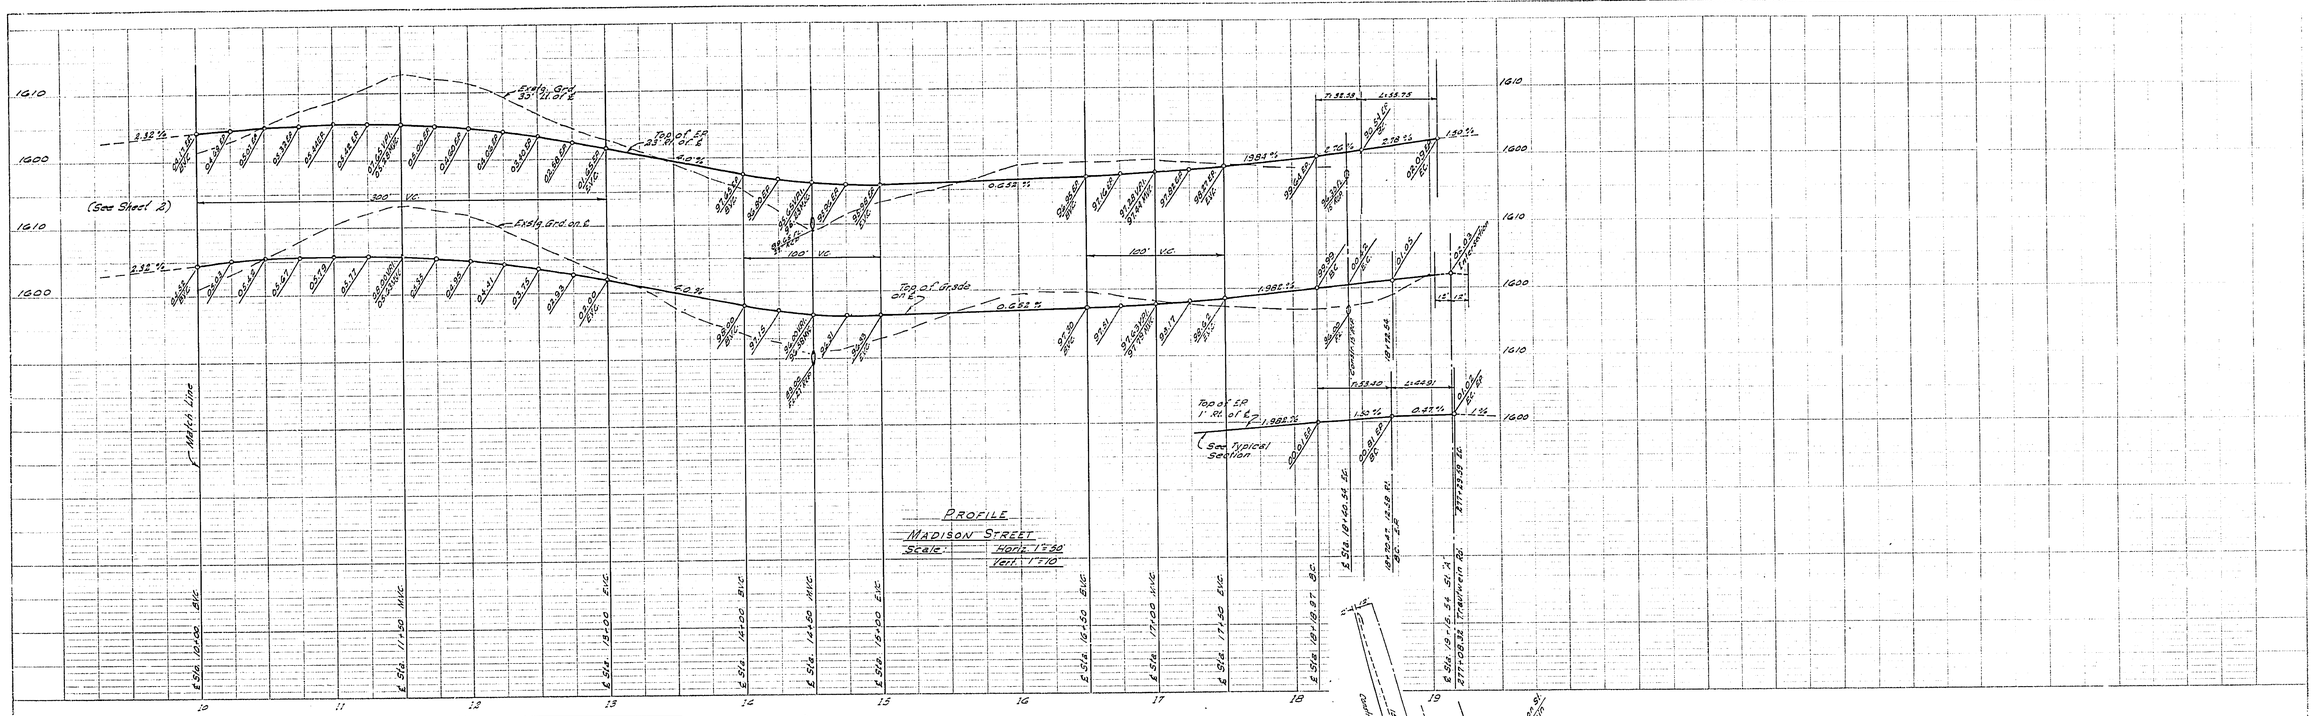

QUANTITIES ESTIMATE

Paving: 61,748 sq. ft.
Swale: 2,880 sq. ft.
2"x4" Rwd. Hdr. 3,131 ft.
2 Barricades City Std. #650 with W-21-R
1 Barricade County Std. #27
Type "A" Curb & Gutter Co. Std. #10 557 ft.
1 27" Reinforced Concrete Pipe 64 ft.
1 30" Reinforced Concrete Pipe 90 ft.
1 15" Reinforced Concrete Pipe 40 ft.
Base Material 61,748 sq. ft.

Bench Mark: Conc. Nail in Rock Outcrop 185± Lt. of Sta. 263+85 of Trautwein Rd. Elev. 1635.47

GENERAL NOTES

1. It shall be the responsibility of the contractor to clear the right of way in accordance with the provisions of law as it affects each utility including irrigation lines and appurtenance and at no cost to the City.
2. Construction shall be in accordance with the City of Riverside, Department of Public Works, specifications No. 461, and Standard Drawings.
3. Prime Coat, Seal Coat, & Paint Binder are required.
4. Grading will require a permit under Ordinance 3093 for a cut or fill exceeding 100 cu. yds. or a fill over one foot in depth.
5. The Developer shall arrange for a test of the soil at the sub-grade level by a soils engineer. Thickness of pavement and thickness and type of aggregate base shall be determined by the soils engineer, and submitted to the City of Riverside for approval.
6. Developer shall furnish and install street name signs and post as per Std. Dwg. #662, contact Traffic Division for Block Numbers before ordering signs.
7. The finished sub grade shall have a compaction of not less than 90% for a depth of 0.5 foot as determined by test method No. "Calif. 216 F" immediately prior to placement of the cover.

HUGH M. GALLAHER
CIVIL ENGINEER
RIVERSIDE, CALIFORNIA
Approved by Hugh M. Gallaher Date
R.C.E. No. 7304
W.O. E-987 F.B. G-24/54

MARK	REVISIONS	APPR.	DATE

DESIGNED BY S.D. DRAWN BY: F.H. CHECKED BY R.E.B.

CITY OF RIVERSIDE, CALIFORNIA
DEPARTMENT OF PUBLIC WORKS

APPROVED BY	BY	DATE
OFFICE ENGINEER	[illegible]	3-10
PARK DEPARTMENT		
TRAFFIC DIVISION	[illegible]	[illegible]
ASSISTANT CITY ENG.	[illegible]	7-10
Bob S. Hans		

APPROVED BY SEE ABOVE LEFT
DIRECTOR OF PUBLIC WORKS
DATE

STREET PLAN & PROFILE
MADISON STREET
Trautwein to 1,915'± W'ly

HORIZ. SCALE: 1" = 50' VERT. SCALE 1"=10'

PROJECT NO. R-1127
SHEET 1 OF 2

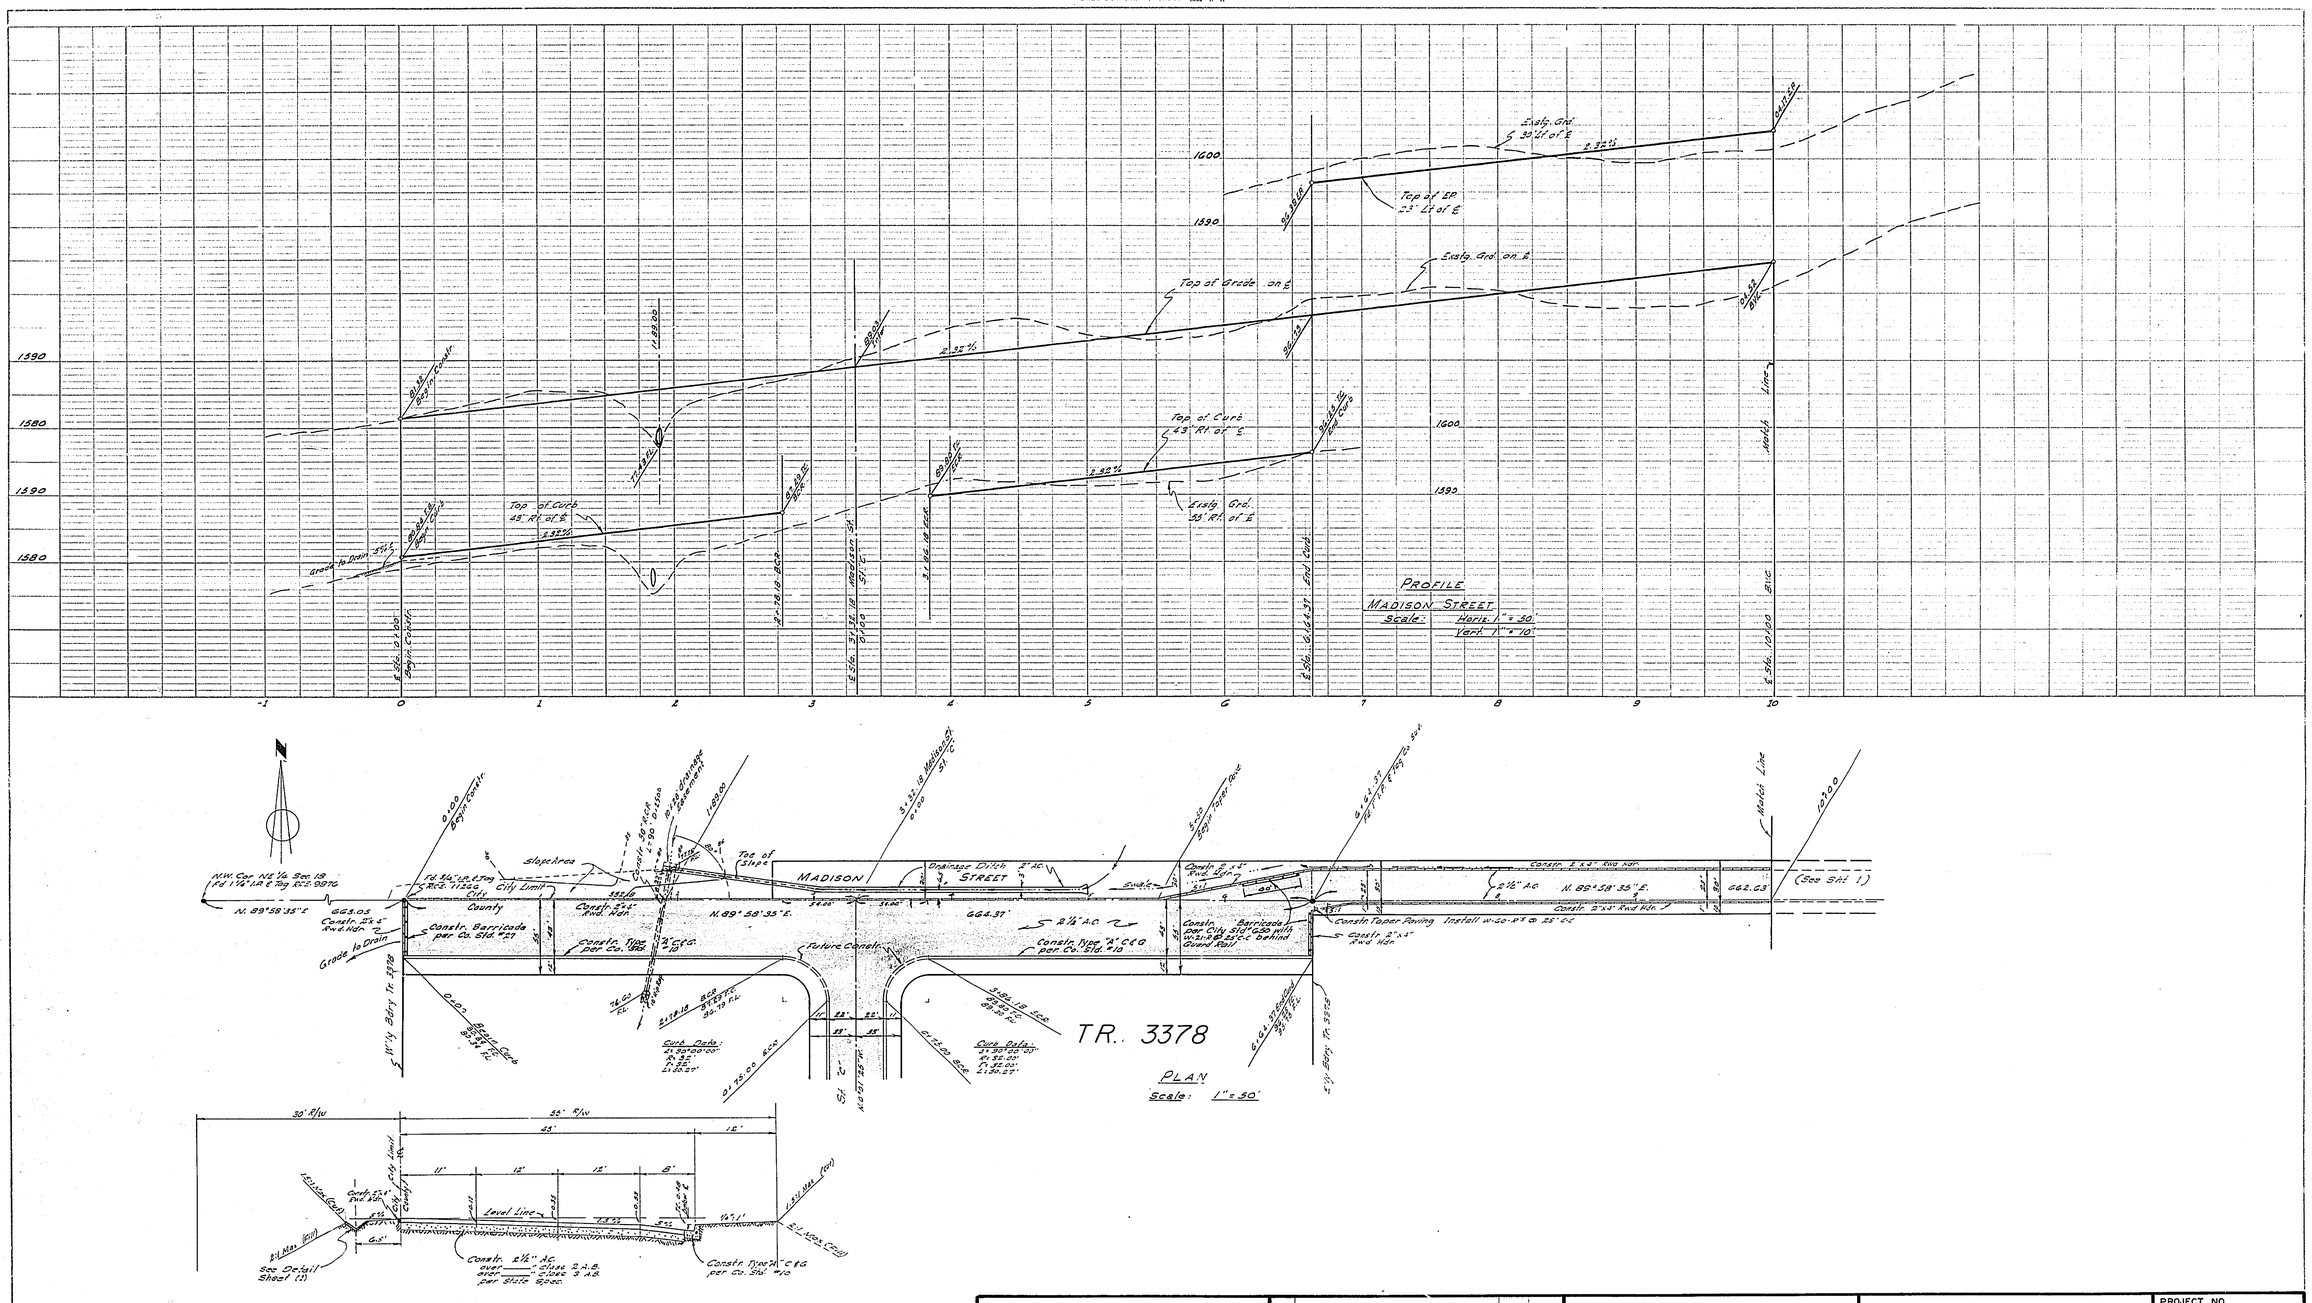

Bench Mark: Conc. Nail in Rock Outcrop 155' ± Lt. of Sta. 263+85 of Trautwein Rd. Elev: 1635.47

HUGH M. GALLAHER
CIVIL ENGINEER
RIVERSIDE, CALIFORNIA
Approved by Hugh M. Gallaher Date
R.C.E. No. 7304
W.O. E-987 F.B. G-24/54

MARK	REVISIONS	APPR.	DATE

DESIGNED BY S.D. DRAWN BY: F.H. CHECKED BY R.E.B.

CITY OF RIVERSIDE, CALIFORNIA
DEPARTMENT OF PUBLIC WORKS

APPROVED BY	BY:	DATE
OFFICE ENGINEER	[illegible]	3-10
PARK DEPARTMENT		
TRAFFIC DIVISION	[illegible]	3/10/66
ASSISTANT CITY ENG.	[illegible]	3-10
Bob S. Hans		

APPROVED BY [signature]
DIRECTOR OF PUBLIC WORKS
DATE 3-10-66

STREET PLAN & PROFILE
MADISON STREET
Trautwein to 1,915' ± W'ly
HORIZ. SCALE: 1" = 50' VERT. SCALE 1" = 10'

PROJECT NO.
R-1127
SHEET 2 OF 2