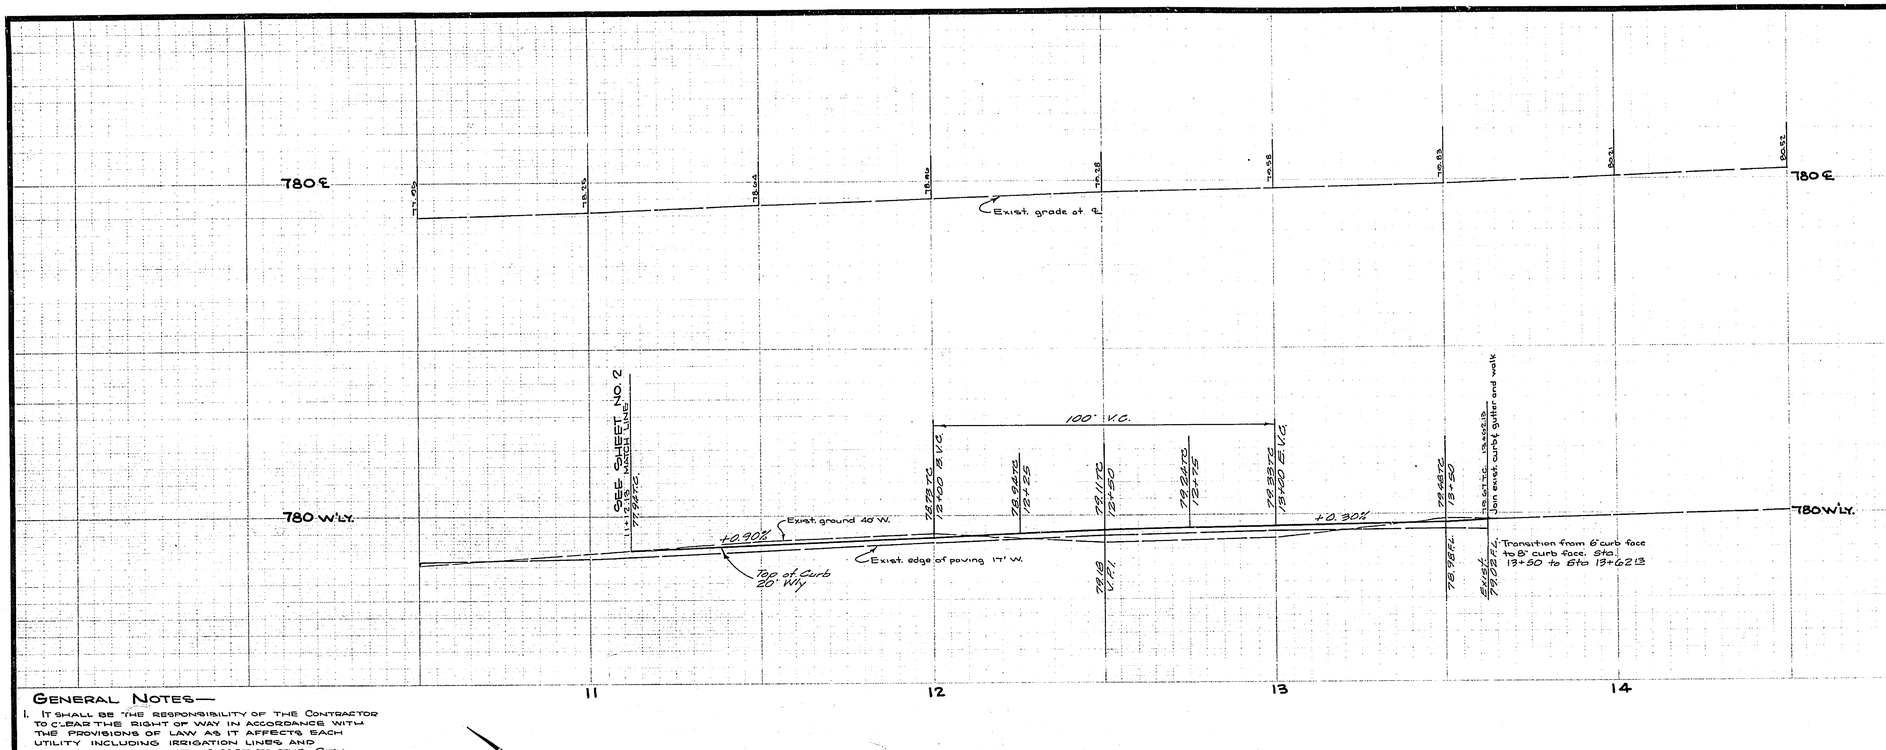

STREET LIGHT LEGEND AND NOTES—

1. ALL STREET LIGHT STANDARDS AND PULLBOXES TO BE LOCATED IN THE FIELD.
2. ALL STREET LIGHT STANDARDS SHALL BE CHECKED FOR CLEARANCE OF DRIVEWAYS AND PLACED 1' FROM END OF CURB RETURNS.
3. SEE CITY OF RIVERSIDE DRWG. L1-13008 FOR LIGHT STANDARD DETAILS AND DRWG. No. L1-13003 FOR PULLBOX DETAILS.
4. ALL CABLE TO BE AWG No. 8 COPPER.
5. THIS IS A 2 WIRE 240 VOLT MULTIPLE SYSTEM.
6. ALL CONSTRUCTION TO COMPLY WITH CITY OF RIVERSIDE STREET LIGHT SPECIFICATIONS.
7. INSPECTIONS TO BE CALLED FOR AS OUTLINED IN SPECIFICATIONS.
8. FEED POINTS TO BE CONFIRMED AT TIME OF CONSTRUCTION.
9. $150.00 CONNECTION FEE PAID 6-14-66 PAR. 1
10. $11.00 INSPECTION PAID 6-14-66 PAR. 1
11. $ 6.00 INSPECTION FEE PAID FOR PARENT PAR. _____

INDICATES CITY OF RIVERSIDE MARBLELITE LIGHT STANDARD No. 4504 WITH 7000L, 175W, TYPE II EXCEPT AS NOTED "LINE MATERIAL" MERCURY VAPOR LUMINAIRE WITH COLOR CORRECTED LAMP. CAT. No. LM4AA1 OR APPROVED EQUAL.

INDICATES CITY OF RIVERSIDE MARBLELITE LIGHT STANDARD No. 4504 WITH 10,000L, 250W TYPE III "LINE MATERIAL" MERCURY VAPOR LUMINAIRE, CAT. No. LM4SA2 OR APPROVED EQUAL.

INDICATES No. 3½ PULLBOX "BROOK PRODUCTS INC." OR APPROVED EQUAL.

INDICATES 1" RIGID GALV. STEEL CONDUIT, EXCEPT AS NOTED.

INDICATES FEED POINT.

GENERAL NOTES—

1. IT SHALL BE THE RESPONSIBILITY OF THE CONTRACTOR TO CLEAR THE RIGHT OF WAY IN ACCORDANCE WITH THE PROVISIONS OF LAW AS IT AFFECTS EACH UTILITY INCLUDING IRRIGATION LINES AND APPURTENANCES AND AT NO COST TO THE CITY.
2. CONSTRUCTION SHALL BE IN ACCORDANCE WITH THE CITY OF RIVERSIDE, DEPARTMENT OF PUBLIC WORKS, SPECIFICATIONS No. 461 AND STANDARD DRAWINGS.
3. PRIME COAT, SEAL COAT, AND PAINT BINDER ARE REQUIRED.
4. GRADING WILL REQUIRE A PERMIT UNDER ORDINANCE 3093 FOR A CUT OR FILL EXCEEDING 100 CUBIC YARDS, OR A FILL OVER ONE FOOT IN DEPTH.
5. THE DEVELOPER SHALL ARRANGE FOR A TEST OF THE SOIL AT THE SUBGRADE LEVEL BY A SOILS ENGINEER. THICKNESS OF PAVEMENT AND THICKNESS AND TYPE OF AGGREGATE BASE SHALL BE DETERMINED BY THE SOILS ENGINEER AND SUBMITTED TO THE CITY OF RIVERSIDE FOR APPROVAL PRIOR TO CONSTRUCTION.
6. TRIM EDGE OF EXISTING PAVEMENT, WHERE NEW PAVING JOINS EXISTING PAVEMENT, TO A CLEAN, STRAIGHT LINE. CONSTRUCT MATCH-UP PAVING AS SHOWN AND OVERLAY PAVING AS DIRECTED IN THE FIELD TO PRODUCE A SMOOTH CROWN SECTION.
7. LOCATION OF DRIVEWAY APPROACHES TO BE DETERMINED IN THE FIELD AS PER C/R STD. No. 302.
8. THE FINISHED SUBGRADE SHALL HAVE A COMPACTION OF NOT LESS THAN 90% FOR A DEPTH OF 0.5 FOOT AS DETERMINED BY TEST METHOD No. "CALIF. 216" IMMEDIATELY PRIOR TO PLACEMENT OF THE COVER.

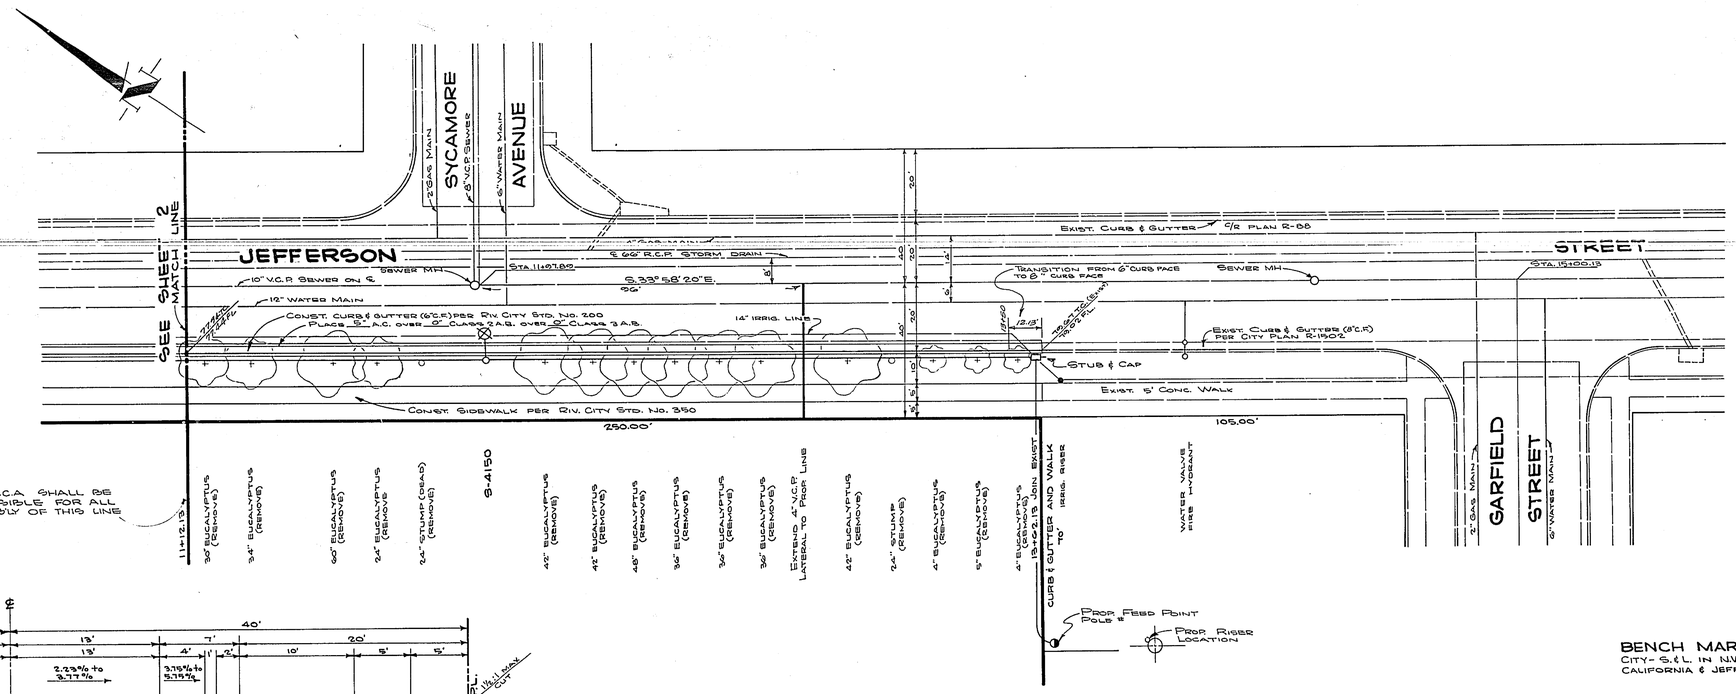

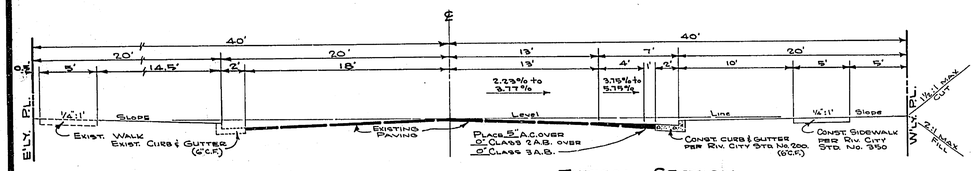

TYPICAL SECTION
JEFFERSON STREET
SCALE 1"=6'
T.I. = 6

BENCH MARK—
CITY- S.&L. IN N.W. CURB RETURN CALIFORNIA & JEFFERSON. 771.47

APPROVED FOR ST. LTS.
BY Tom Campbell
GEN. SUPT. AND CH. ENGR.
DATE Jan 25, 1966

J. F. DAVIDSON ASSOCIATES
CIVIL ENGINEERS - SURVEYORS - PLANNERS
RIVERSIDE, CALIFORNIA
APPROVED BY George E. McCarty DATE 12/10/65
R.E. No. 10866
W.O. 817 FOR: Y.M.C.A. F.B. 924

MARK	REVISIONS	APPR.	DATE
1	Utility Revision — 2 Street Lights on Jefferson added for parent parcel		6-23-66

DESIGNED BY Gary DRAWN BY Gary CHECKED BY

CITY OF RIVERSIDE, CALIFORNIA
DEPARTMENT OF PUBLIC WORKS

APPROVED BY	BY	DATE
OFFICE ENGINEER		3-16
PARK DEPARTMENT		12-15
TRAFFIC DIVISION		1-25
ASSISTANT CITY ENG.		3-1-70

APPROVED BY
DIRECTOR OF PUBLIC WORKS
DATE 3-21-67

STREET PLAN AND PROFILE
JEFFERSON ST.
N'LY. GARFIELD ST. BET. STA. 11+12.13 & STA. 13+62.13
C.U.P. C-16-656
R/S 946
HORIZ. SCALE: 1" = 20' VERT. SCALE: 1" = 4'

PROJECT NO. L5-13132
R-1130
SHEET 1 OF 3
FILE NO. 3322

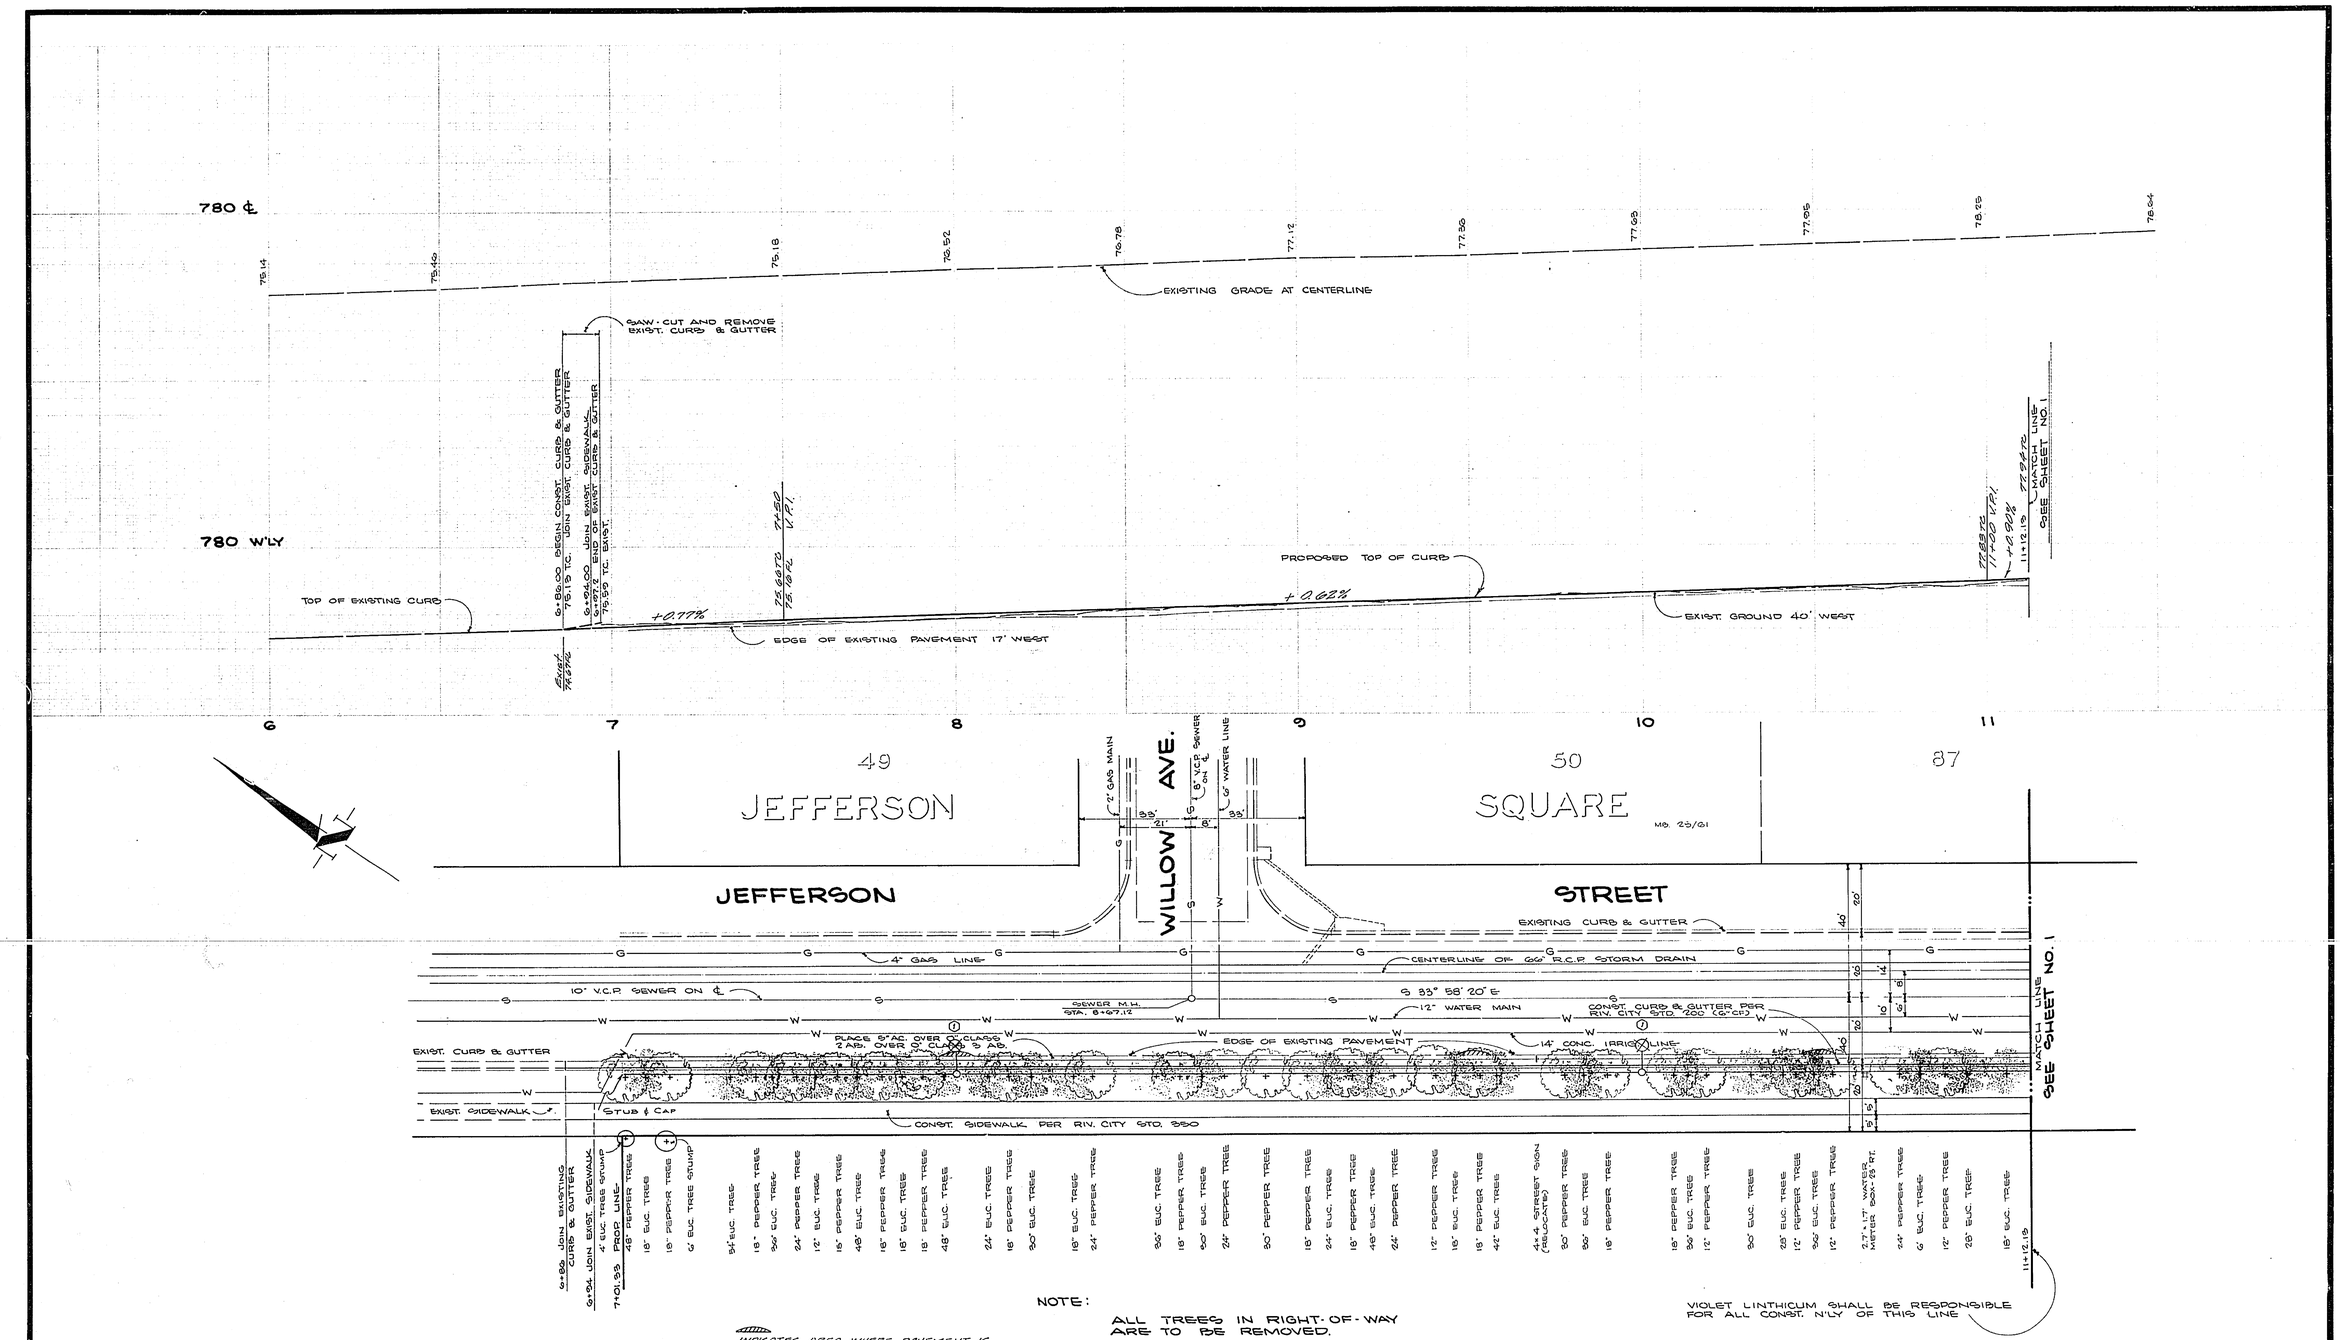

APPROVAL FOR STREET LIGHTS
BY Tom Campbell
GEN. SUPT. & CHIEF ENGINEER
DATE 3-14-67

J. F. DAVIDSON ASSOCIATES
CIVIL ENGINEERS • SURVEYORS • PLANNERS
RIVERSIDE, CALIFORNIA

APPROVED BY George E. McCutz
REGISTERED CIVIL ENGINEER NO. 10066
DATE 6/1/66

WO: 1065 FOR: VIOLET LINTHICUM PB. 880/98

MARK	REVISIONS	APPR.	DATE

DESIGNED BY Robsart DRAWN BY Brown CHECKED BY

CITY OF RIVERSIDE, CALIFORNIA
DEPARTMENT OF PUBLIC WORKS

APPROVED BY	BY	DATE
OFFICE ENGINEER	[illegible]	3-16
PARK DEPARTMENT	[illegible]	3-16
TRAFFIC DIVISION	[illegible]	3-16
ASSISTANT CITY ENG.	[illegible]	3-20

APPROVED BY [illegible]
DIRECTOR OF PUBLIC WORKS
DATE 3-21-67

STREET PLAN & PROFILE
JEFFERSON STREET
N'LY GARFIELD ST. BET. STA. 7+01.93 AND STA. 11+12.19
C.U.P. C-16-656
R/S 946

HORIZ. SCALE: 1" = 20' VERT. SCALE: 1" = 4'

PROJECT NO. L5-13132
R-1130
SHEET 2 OF 3
FILE NO. 3322

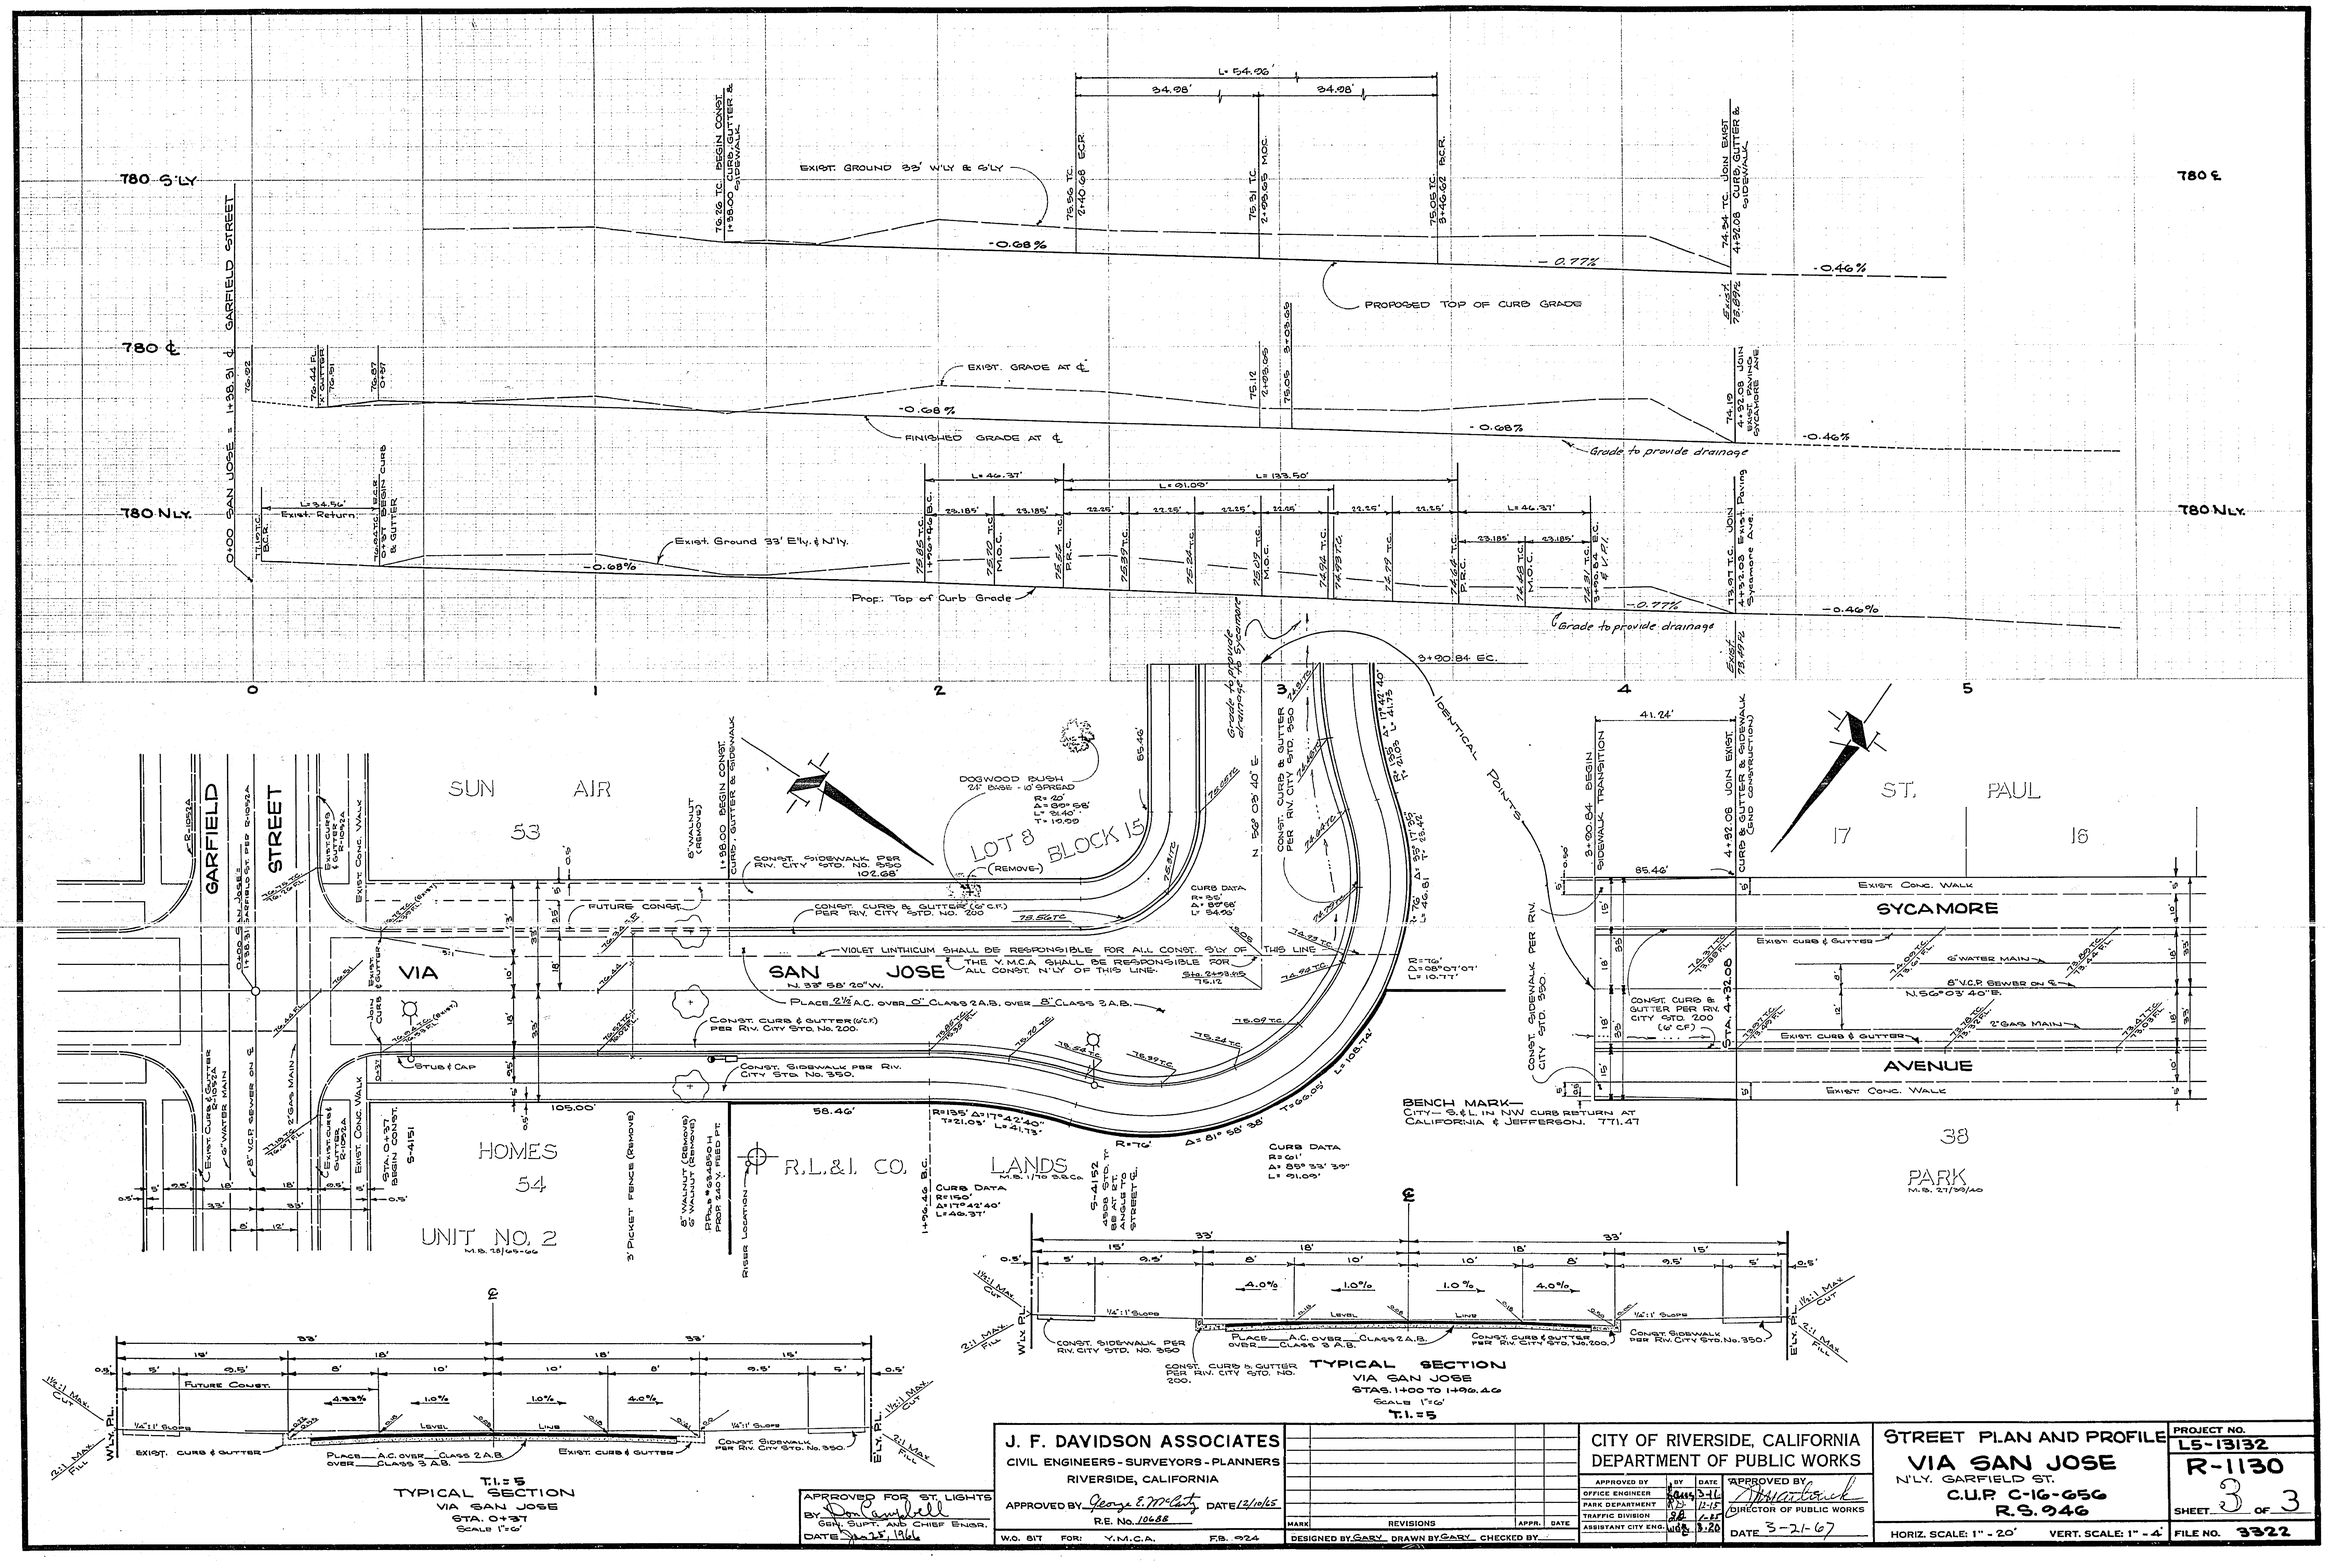

APPROVED FOR ST. LIGHTS
BY Don Campbell
GEN. SUPT. AND CHIEF ENGR.
DATE Jan 25, 1966

J. F. DAVIDSON ASSOCIATES
CIVIL ENGINEERS - SURVEYORS - PLANNERS
RIVERSIDE, CALIFORNIA
APPROVED BY George E. McCarty DATE 12/10/65
R.E. No. 10688
W.O. 617 FOR: Y.M.C.A. F.B. 924

MARK	REVISIONS	APPR.	DATE

DESIGNED BY GARY DRAWN BY GARY CHECKED BY

CITY OF RIVERSIDE, CALIFORNIA
DEPARTMENT OF PUBLIC WORKS

APPROVED BY	BY	DATE
OFFICE ENGINEER	[illegible]	3-16
PARK DEPARTMENT	[illegible]	12-15
TRAFFIC DIVISION	[illegible]	1-65
ASSISTANT CITY ENG.	[illegible]	3-20

APPROVED BY [illegible]
DIRECTOR OF PUBLIC WORKS
DATE 3-21-67

STREET PLAN AND PROFILE
VIA SAN JOSE
N'LY. GARFIELD ST.
C.U.P. C-16-656
R.S. 946

HORIZ. SCALE: 1" - 20' VERT. SCALE: 1" - 4'

PROJECT NO. L5-13132
R-1130
SHEET 3 OF 3
FILE NO. 3322