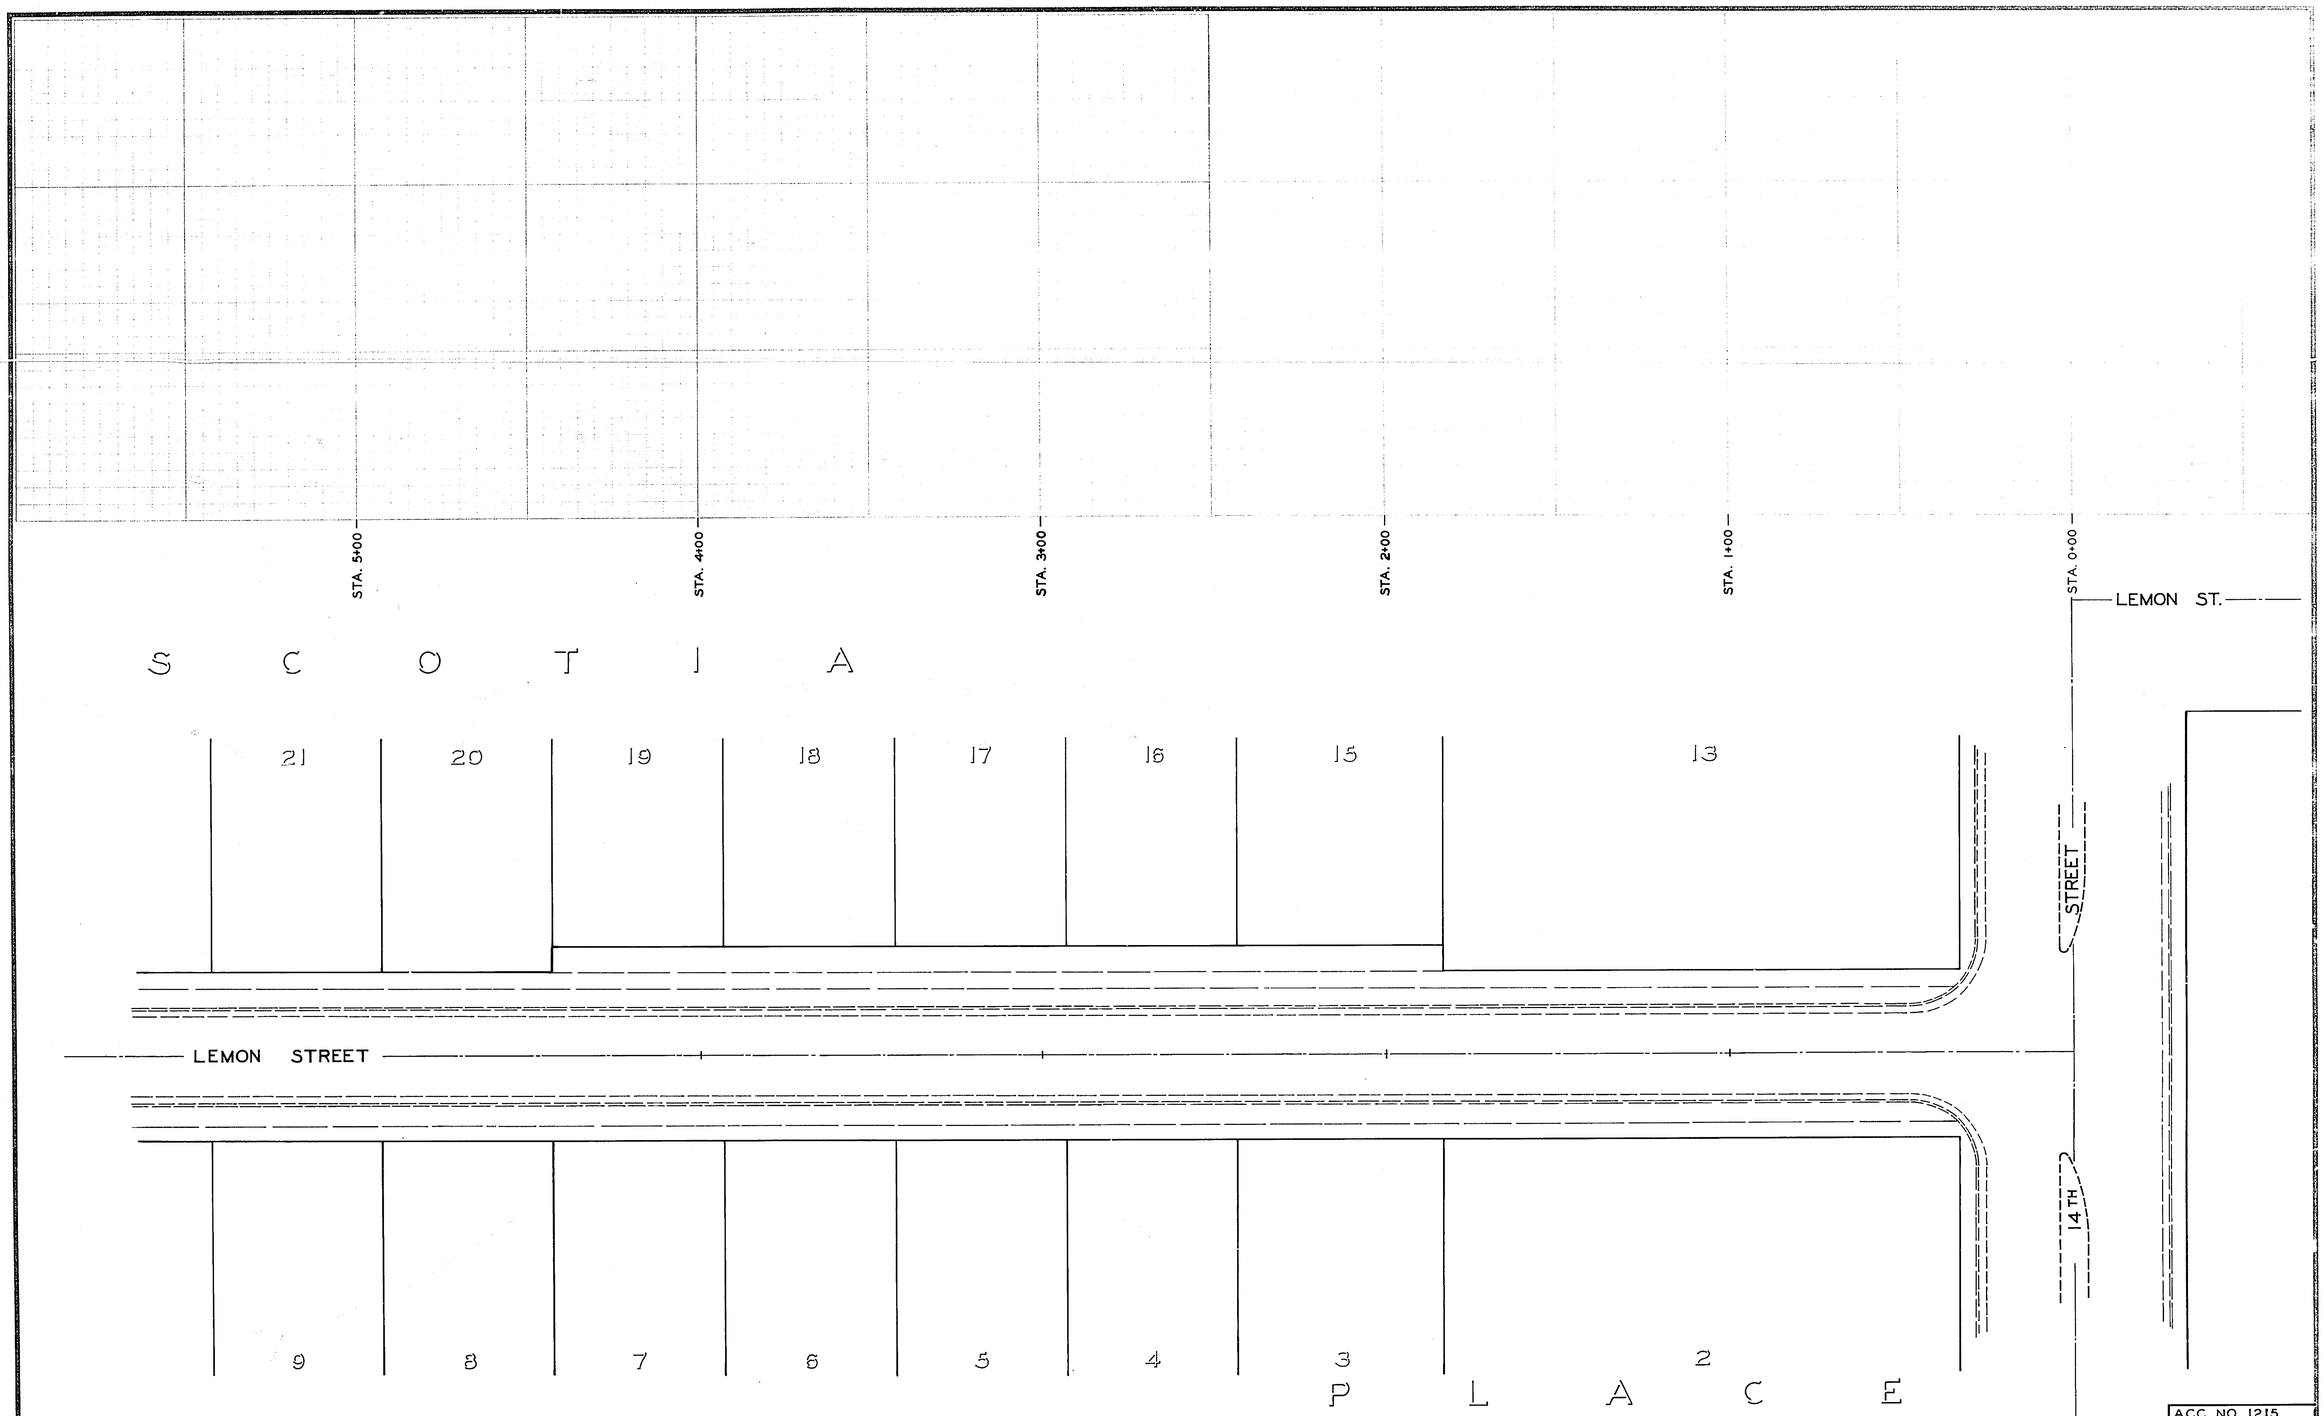

MARK	REVISIONS	APPR.	DATE

DESIGNED BY ..... DRAWN BY D.C.K. CHECKED BY .....

CITY OF RIVERSIDE, CALIFORNIA
DEPARTMENT OF PUBLIC WORKS

APPROVED BY	BY	DATE
OFFICE ENGINEER		
PARK DEPARTMENT		
TRAFFIC DIVISION		
ASSISTANT CITY ENG.		

APPROVED BY

DIRECTOR OF PUBLIC WORKS

DATE

LEMON STREET WIDENING
WEST SIDE
FROM 14TH STREET TO 450' S'LY.

HORIZ. SCALE: 1" = 20' VERT. SCALE: 1" =

ACC. NO. 1215
PROJECT NO.
R-1132
SHEET 1 OF
FILE NO.