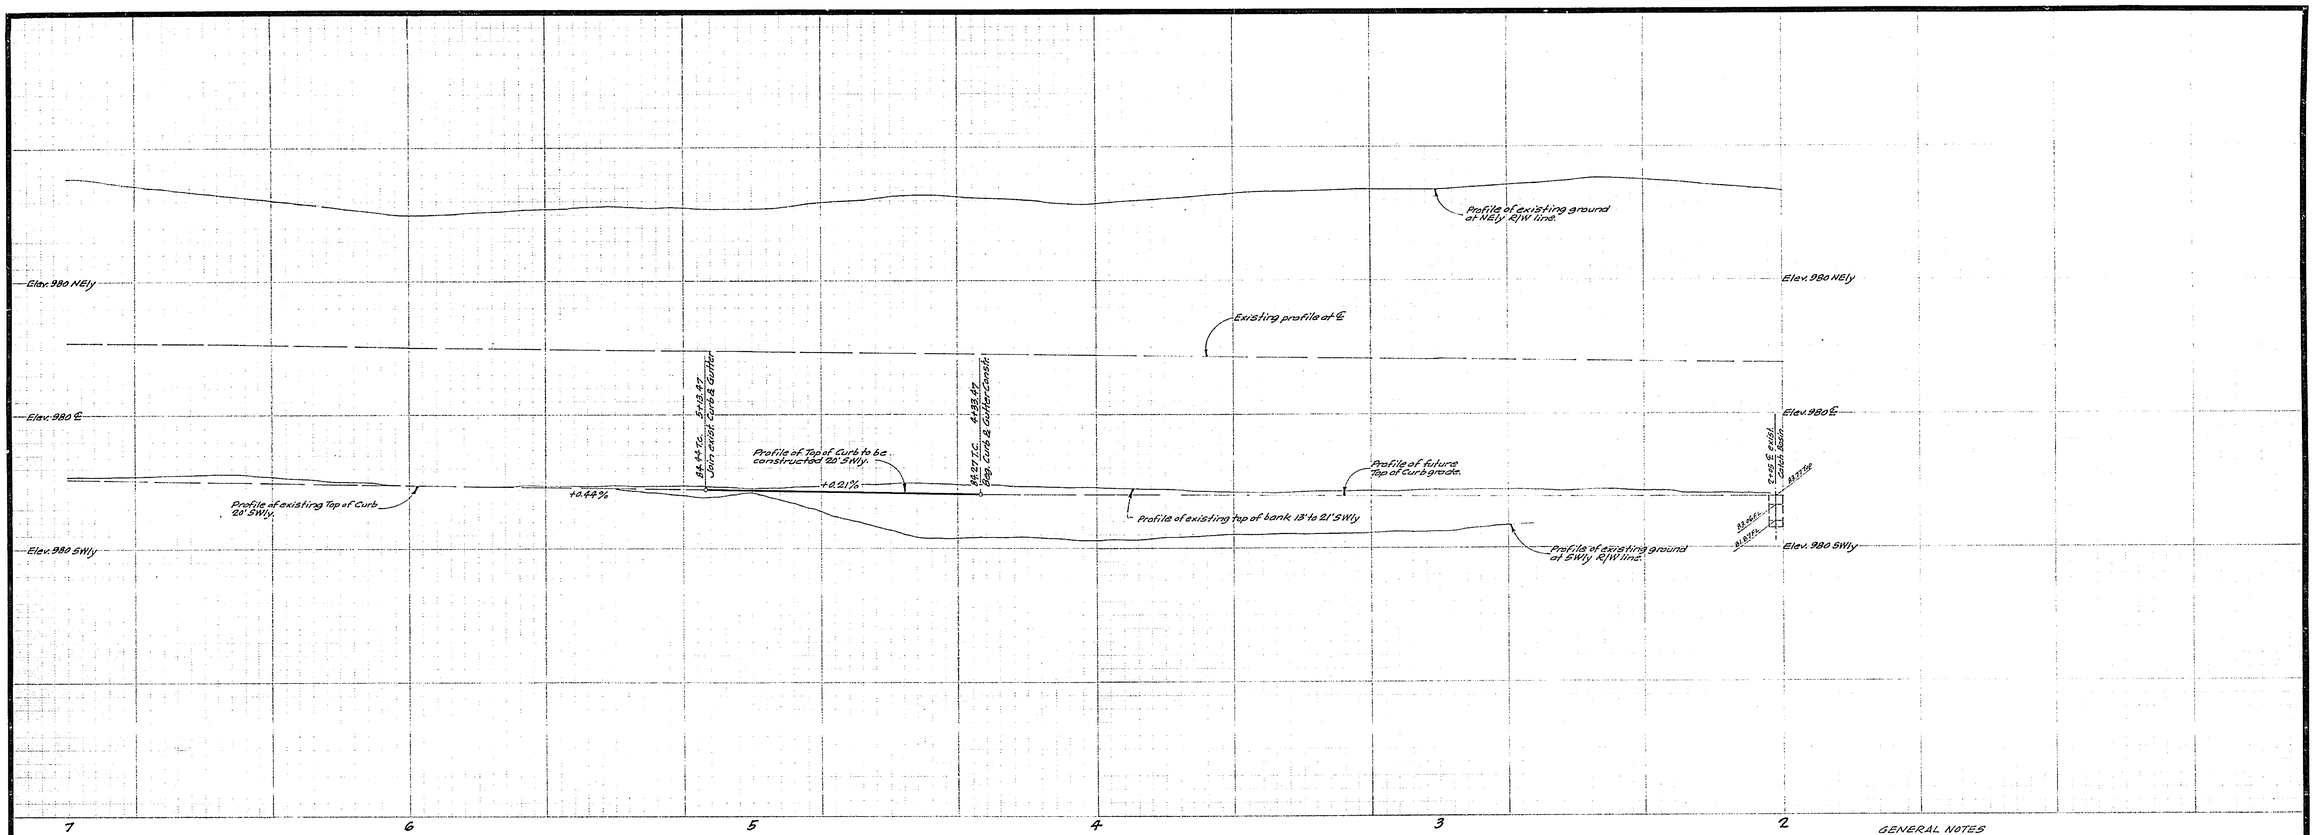

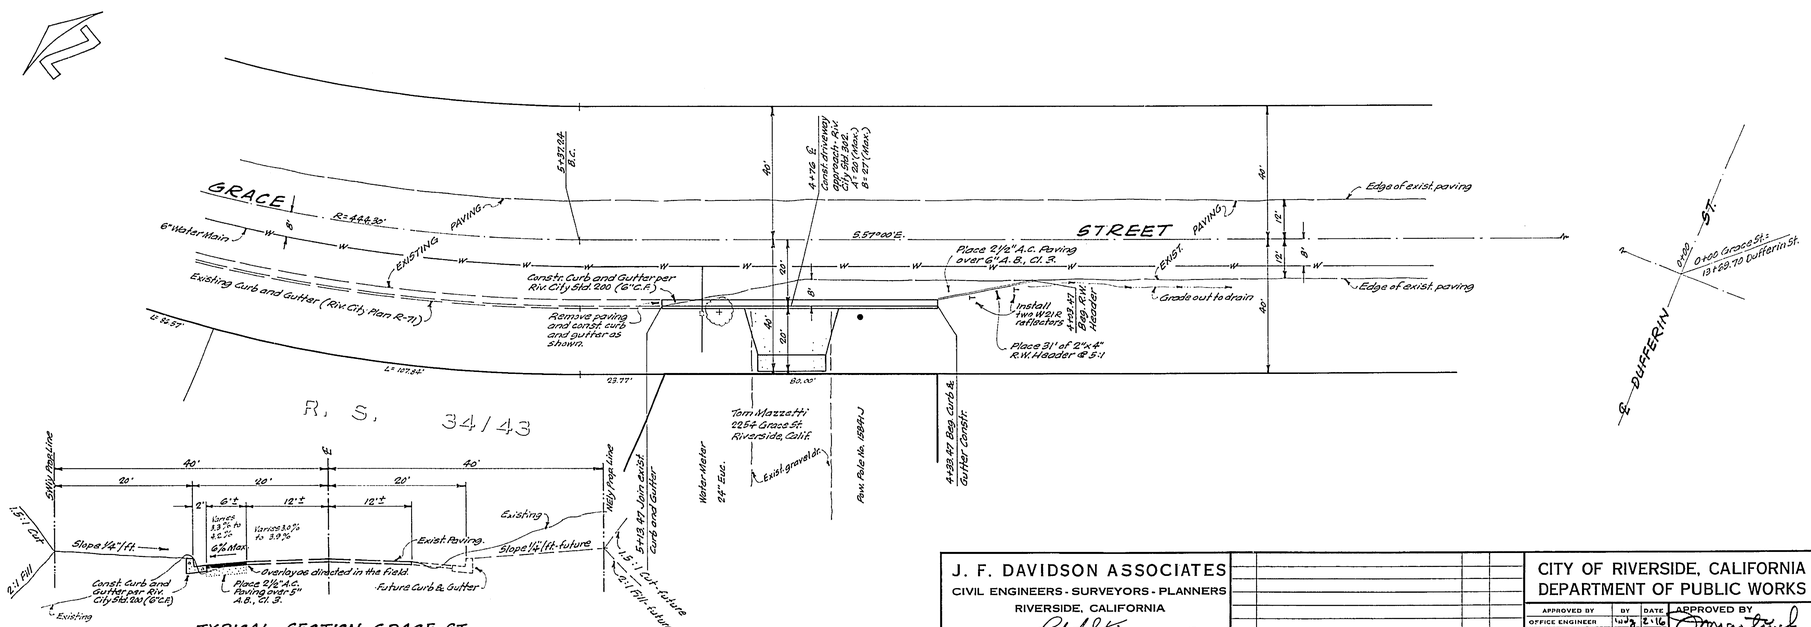

TYPICAL SECTION GRACE ST.
T.I. 5
(Scale 1" = 10')

GENERAL NOTES

1. It shall be the responsibility of the contractor to clear the right of way in accordance with the provisions of law as it affects each utility, including irrigation lines and appurtenances, and at no cost to the City.
2. Construction shall be in accordance with the City of Riverside, Dept. of Public Works, Specifications No. 461 and Standard Drawings.
3. Prime Coat, Seal Coat, and Paint Binder are required.
4. Grading will require a permit under Ordinance 3093 for a cut exceeding 100 cubic yards, or a fill over one foot in depth.
5. The amount of asphalt overlay on existing pavement has been estimated by the Engineer to be approximately 0.0 tons.
6. Trim edge of existing pavement, where new paving joins existing pavement, to a clean, straight line. Construct match-up paving as shown and overlay paving as directed in the field to produced a smooth crown section.
8. Driveways to be located in the field and constructed per Riv. City Std. 302.
9. Curb and Gutter to be "Blue Topped" every ten feet.

BENCH MARK

10. City Bench Mark - PK nail in lead on top of Ely end of culvert wing wall on Sly side of Dufferin St. at Grace St. Elev. 985.09.
11. For relocation of any City domestic or irrigation water facility, or electric power utility facility to be done by City forces, contact L. R. Eastman, Water Commercial Engineer at 781-7441. Schedule about two weeks to process a work order, before relocation work begins.

J. F. DAVIDSON ASSOCIATES
CIVIL ENGINEERS - SURVEYORS - PLANNERS
RIVERSIDE, CALIFORNIA

APPROVED BY Ralph King DATE 12-17-65
R.E. No. 12644

W.O. 856 FOR: Tom Mazzetti F.B. 824-46

MARK	REVISIONS	APPR.	DATE

DESIGNED BY Gene DRAWN BY Gene CHECKED BY Gene

CITY OF RIVERSIDE, CALIFORNIA
DEPARTMENT OF PUBLIC WORKS

APPROVED BY	BY	DATE
OFFICE ENGINEER		2-16
PARK DEPARTMENT	—	—
TRAFFIC DIVISION		2-14
ASSISTANT CITY ENG.		2-14
	Hours	2-15

APPROVED BY
DIRECTOR OF PUBLIC WORKS
DATE 2-17-66

STREET PLAN AND PROFILE
GRACE STREET
Southwesterly side 450' ± Northwesterly of Dufferin Street.
Building Permit 2254 Grace St.

HORIZ. SCALE: 1" = 20' VERT. SCALE: 1" = 5'

PROJECT NO. R-1134
SHEET 1 OF 1
FILE NO. 3323