(SEE PLAN FOR ELEVATIONS)

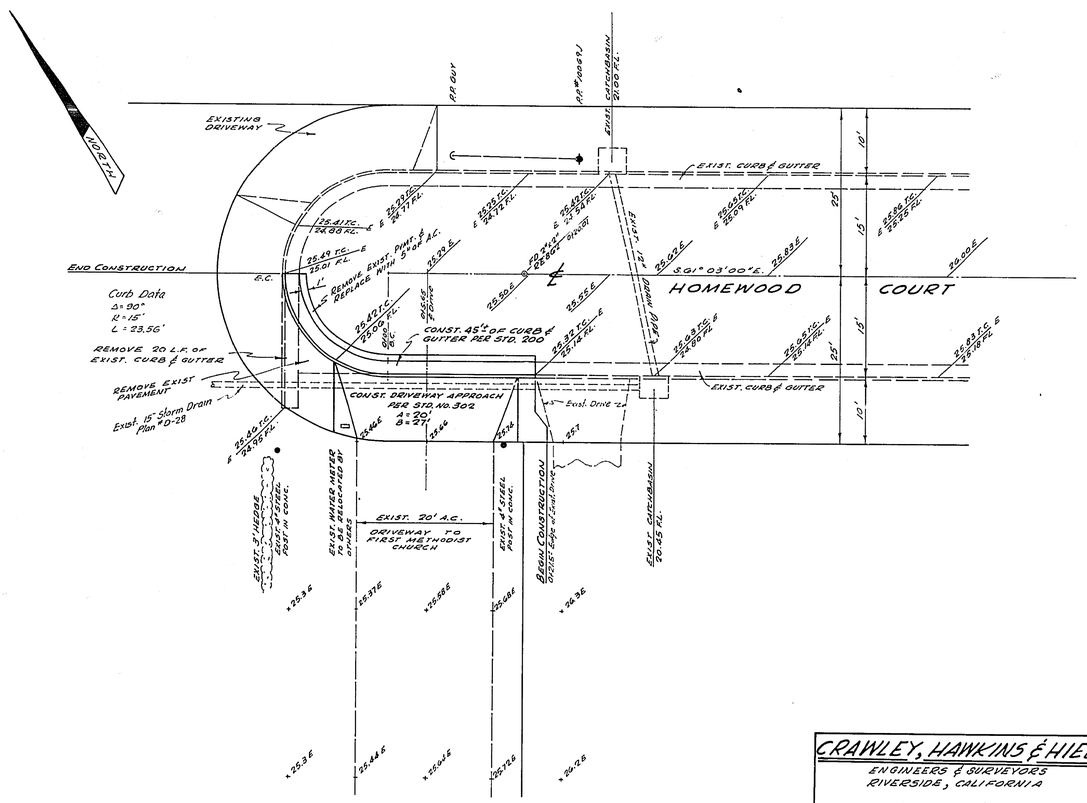

GENERAL NOTES

1. It shall be the responsibility of the contractor to clear the right of way in accordance with the provisions of law as it affects each utility including irrigation lines and appurtenances and at no cost to the city.
2. Construction shall be in accordance with the city of Riverside, Department of Public Works, Specifications No 461 and Standard Drwg's.
3. Trim edge of existing pavement, where new paving joins existing pavement, to a clean straight line. Construct match-up paving as shown and overlay as directed in the field to produce a smooth crown section.
4. Grading will require a permit under Ordinance 3093 for a cut or a fill exceeding 100 cubic yards or a fill over one foot in depth.
5. The finished subgrade shall have a compaction of not less than 90% for a depth of 0.5 foot as determined by test method No. "California 216" immediately prior to placement of the cover.
6. 25.50 E Denotes existing elevation.

BENCH MARK: PK nail in top of covered storm drain on the approx. production of the ℄ of Brockton. Per C/R F.B. S-11 Pg. 2 - Elev. 790.57

CRAWLEY, HAWKINS & HIEBER
ENGINEERS & SURVEYORS
RIVERSIDE, CALIFORNIA

Approved George H. Hieber RE 14407 Date 1-10-66 F.B. 51/71 J.O.

MARK	REVISIONS	APPR.	DATE

DESIGNED BY G.H.H. DRAWN BY L.P.H. CHECKED BY [illegible]

CITY OF RIVERSIDE, CALIFORNIA
DEPARTMENT OF PUBLIC WORKS

APPROVED BY	BY	DATE
OFFICE ENGINEER	[illegible]	3-31
PARK DEPARTMENT		
TRAFFIC DIVISION	[illegible]	3-31-67
ASSISTANT CITY ENG.	[illegible]	4-18

APPROVED BY [signature]
DIRECTOR OF PUBLIC WORKS
DATE 4-18-67

STREET PLAN & PROFILE
HOMEWOOD COURT
RS 919
AT END OF STREET N'WLY. OF BROCKTON

HORIZ. SCALE: 1" = 10' VERT. SCALE: 1" =

PROJECT NO. R-1137
SHEET 1 OF 1
FILE NO. 4080