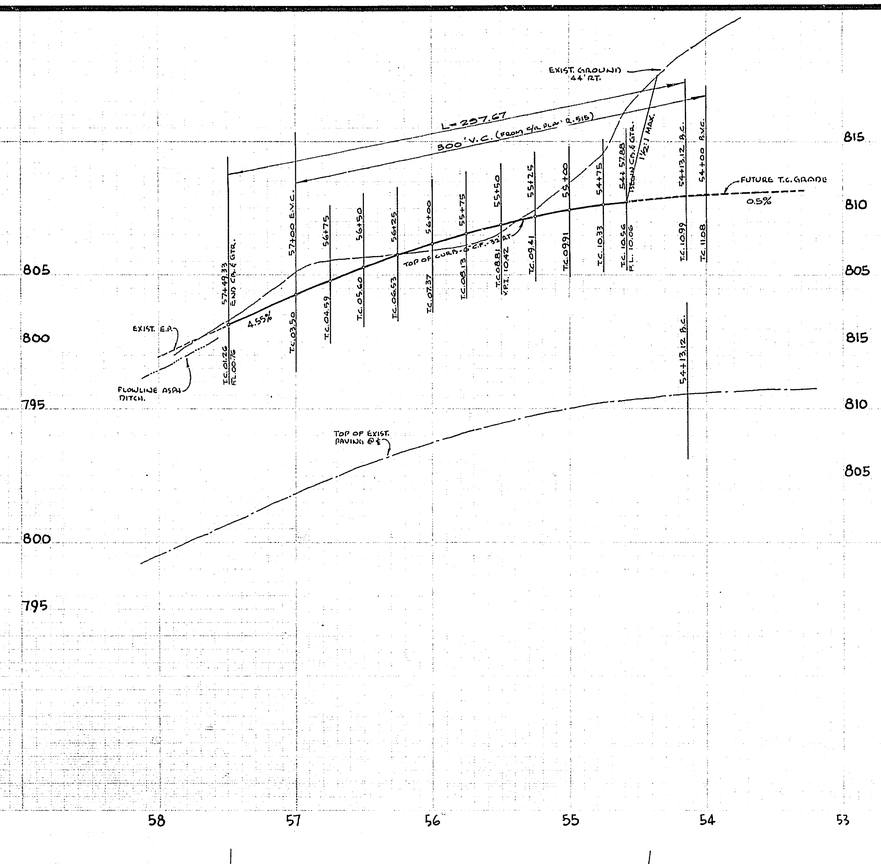

BENCH MARK:
STA. 54+13.12 TOP OF 1½" I.P. & BRASS CAP - ELEV 811.06

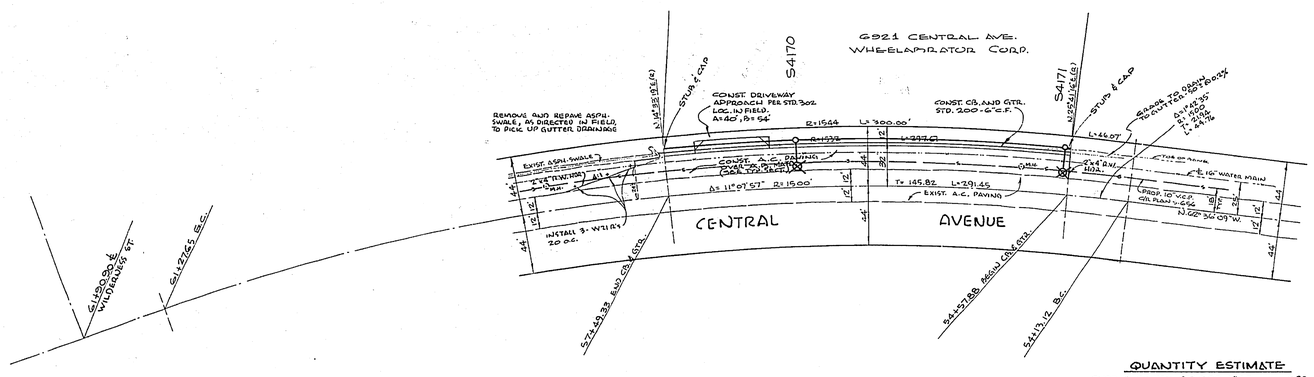

STREET LIGHT NOTES & STANDARDS

1. ALL STREET LIGHT STANDARDS AND PULLBOXES TO BE LOCATED IN THE FIELD.
2. ALL STREET LIGHT STANDARDS SHALL BE CHECKED FOR CLEARANCE OF DRIVEWAYS AND PLACED 1' FROM END OF CURB RETURNS.
3. SEE CITY OF RIVERSIDE DWG. NO. L1-13008 FOR LIGHT STANDARD DETAILS AND DWG. NO. L1-13003 FOR PULL-BOX DETAILS.
4. ALL CABLE TO BE AWG No.8 COPPER.
5. THIS IS A 2 WIRE 240 VOLT MULTIPLE SYSTEM.
6. ALL CONSTRUCTION TO COMPLY WITH CITY OF RIVERSIDE STREET LIGHT SPECIFICATIONS.
7. INSPECTIONS TO BE CALLED FOR AS OUTLINED IN SPECIFICATIONS.
8. FEED POINT TO BE DETERMINED.
9. FEED POINT TO BE CONFIRMED AT TIME OF CONSTRUCTION.
10. # 75.00 CONNECTION FEE TO BE PAID. _____ DATE PAID
11. # 8.00 INSPECTION FEE TO BE PAID. _____ DATE PAID

INDICATES CITY OF RIVERSIDE MARBLELITE LIGHT STANDARD No.4504 WITH 10,000L, 250W TYPE III "LINE MATERIAL" MERCURY VAPOR LUMINAIRE, CAT. No. LM45A2 OR APPROVED EQUAL.

INDICATES No.3½ PULLBOX "BROOKS PRODUCTS INC." OR APPROVED EQUAL.

INDICATES 1" RIGID GALV. STEEL CONDUIT, EXCEPT AS NOTED.

INDICATES FEED POINT.

QUANTITY ESTIMATE

CURB & GUTTER - STD. 200-6" C.F.	298 L.F.
A.C. PAVING (SEE TYP. SECT.)	6000 S.F.
AGGREGATE BASE MATERIAL (SEE TYP. SECT.)	6000 S.F.
2" x 4" REDWOOD HEADER	93 L.F.
W 21 A REFLECTOR	3 EA.

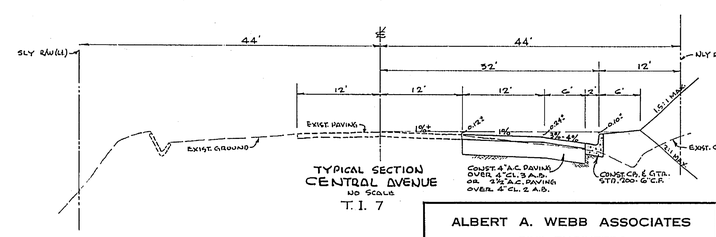

GENERAL NOTES

(1) It shall be the responsibility of the contractor to clear the right of way in accordance with the provisions of law as it affects each utility, including irrigation lines and appurtenances, and at no cost to the City.

(2) Construction shall be in accordance with the City of Riverside, Department of Public Works, Specifications No. 461 and Standard Drawings.

(3) Prime coat, seal coat, and paint binder are required.

(4) Grading will require a permit under Ordinance 1093 for a cut or fill exceeding 100 cubic yards, or a fill over one foot in depth.

~~(5) The subdivider shall arrange for a soil test to be made by a soils engineer after the streets have been rough graded. Depth of base material and A.C. pavement will be determined by City of Riverside Design Standards and the soil tests.~~

(6) Trim edge of existing pavement, where new paving joins existing pavement, to a clean, straight line. Construct matchup paving as shown and overlay paving as directed in the field to produce a smooth crown section.

(7) CITY OF RIVERSIDE PLAN R-515 WAS USED AS BASIS FOR DESIGN.

(8) THE FINISHED SUB-GRADE SHALL HAVE A COMPACTION OF NOT LESS THAN 95% PER CALIFORNIA TEST METHOD No. 216 AT A DEPTH OF 0.5 FOOT AS DETERMINED BY CALIF. 216 IMMEDIATELY PRIOR TO PLACEMENT OF COVER.

NOTICE TO CONTRACTOR

The existence and location of any underground utility pipes or structures shown on these plans are obtained by a search of the available records. To the best of our knowledge, there are no existing utilities except as shown on these plans.

The contractor is required to take due precautions to verify the location of the utility lines shown and any other lines that may be found to be not shown on these plans.

APPROVED FOR STREET LIGHTS:
Tom Campbell 2-3-66
SUPT. AND CHIEF ENG. DATE

ALBERT A. WEBB ASSOCIATES
CIVIL ENGINEERS
RIVERSIDE, CALIFORNIA
APPROVED BY Ernest W. Webb DATE 1/17/66
R.E. No. 9876
W.O. 65-373 FOR: WHEELABRATOR CORP. F.B. 600

MARK	REVISIONS	APPR.	DATE

DESIGNED BY D.A.D. DRAWN BY D.A.D. CHECKED BY

CITY OF RIVERSIDE, CALIFORNIA
DEPARTMENT OF PUBLIC WORKS

APPROVED BY	BY	DATE
OFFICE ENGINEER		2-8
PARK DEPARTMENT		2-8
TRAFFIC DIVISION		2-9
ASSISTANT CITY ENG.		2-1
		2-8

APPROVED BY
DIRECTOR OF PUBLIC WORKS
DATE 2-9-66

STREET PLAN AND PROFILE
CENTRAL AVENUE
NORTH SIDE - 350± TO 650± ELY OF WILDERNESS ST. FOR M.P. ZONE
6921 CENTRAL AVE.
WHEELABRATOR CORP.

HORIZ. SCALE: 1" = 50' VERT. SCALE: 1" = 5'

PROJECT NO. 307
L5-13153
R.1139
SHEET 1 OF 1
FILE NO. 65-373 A