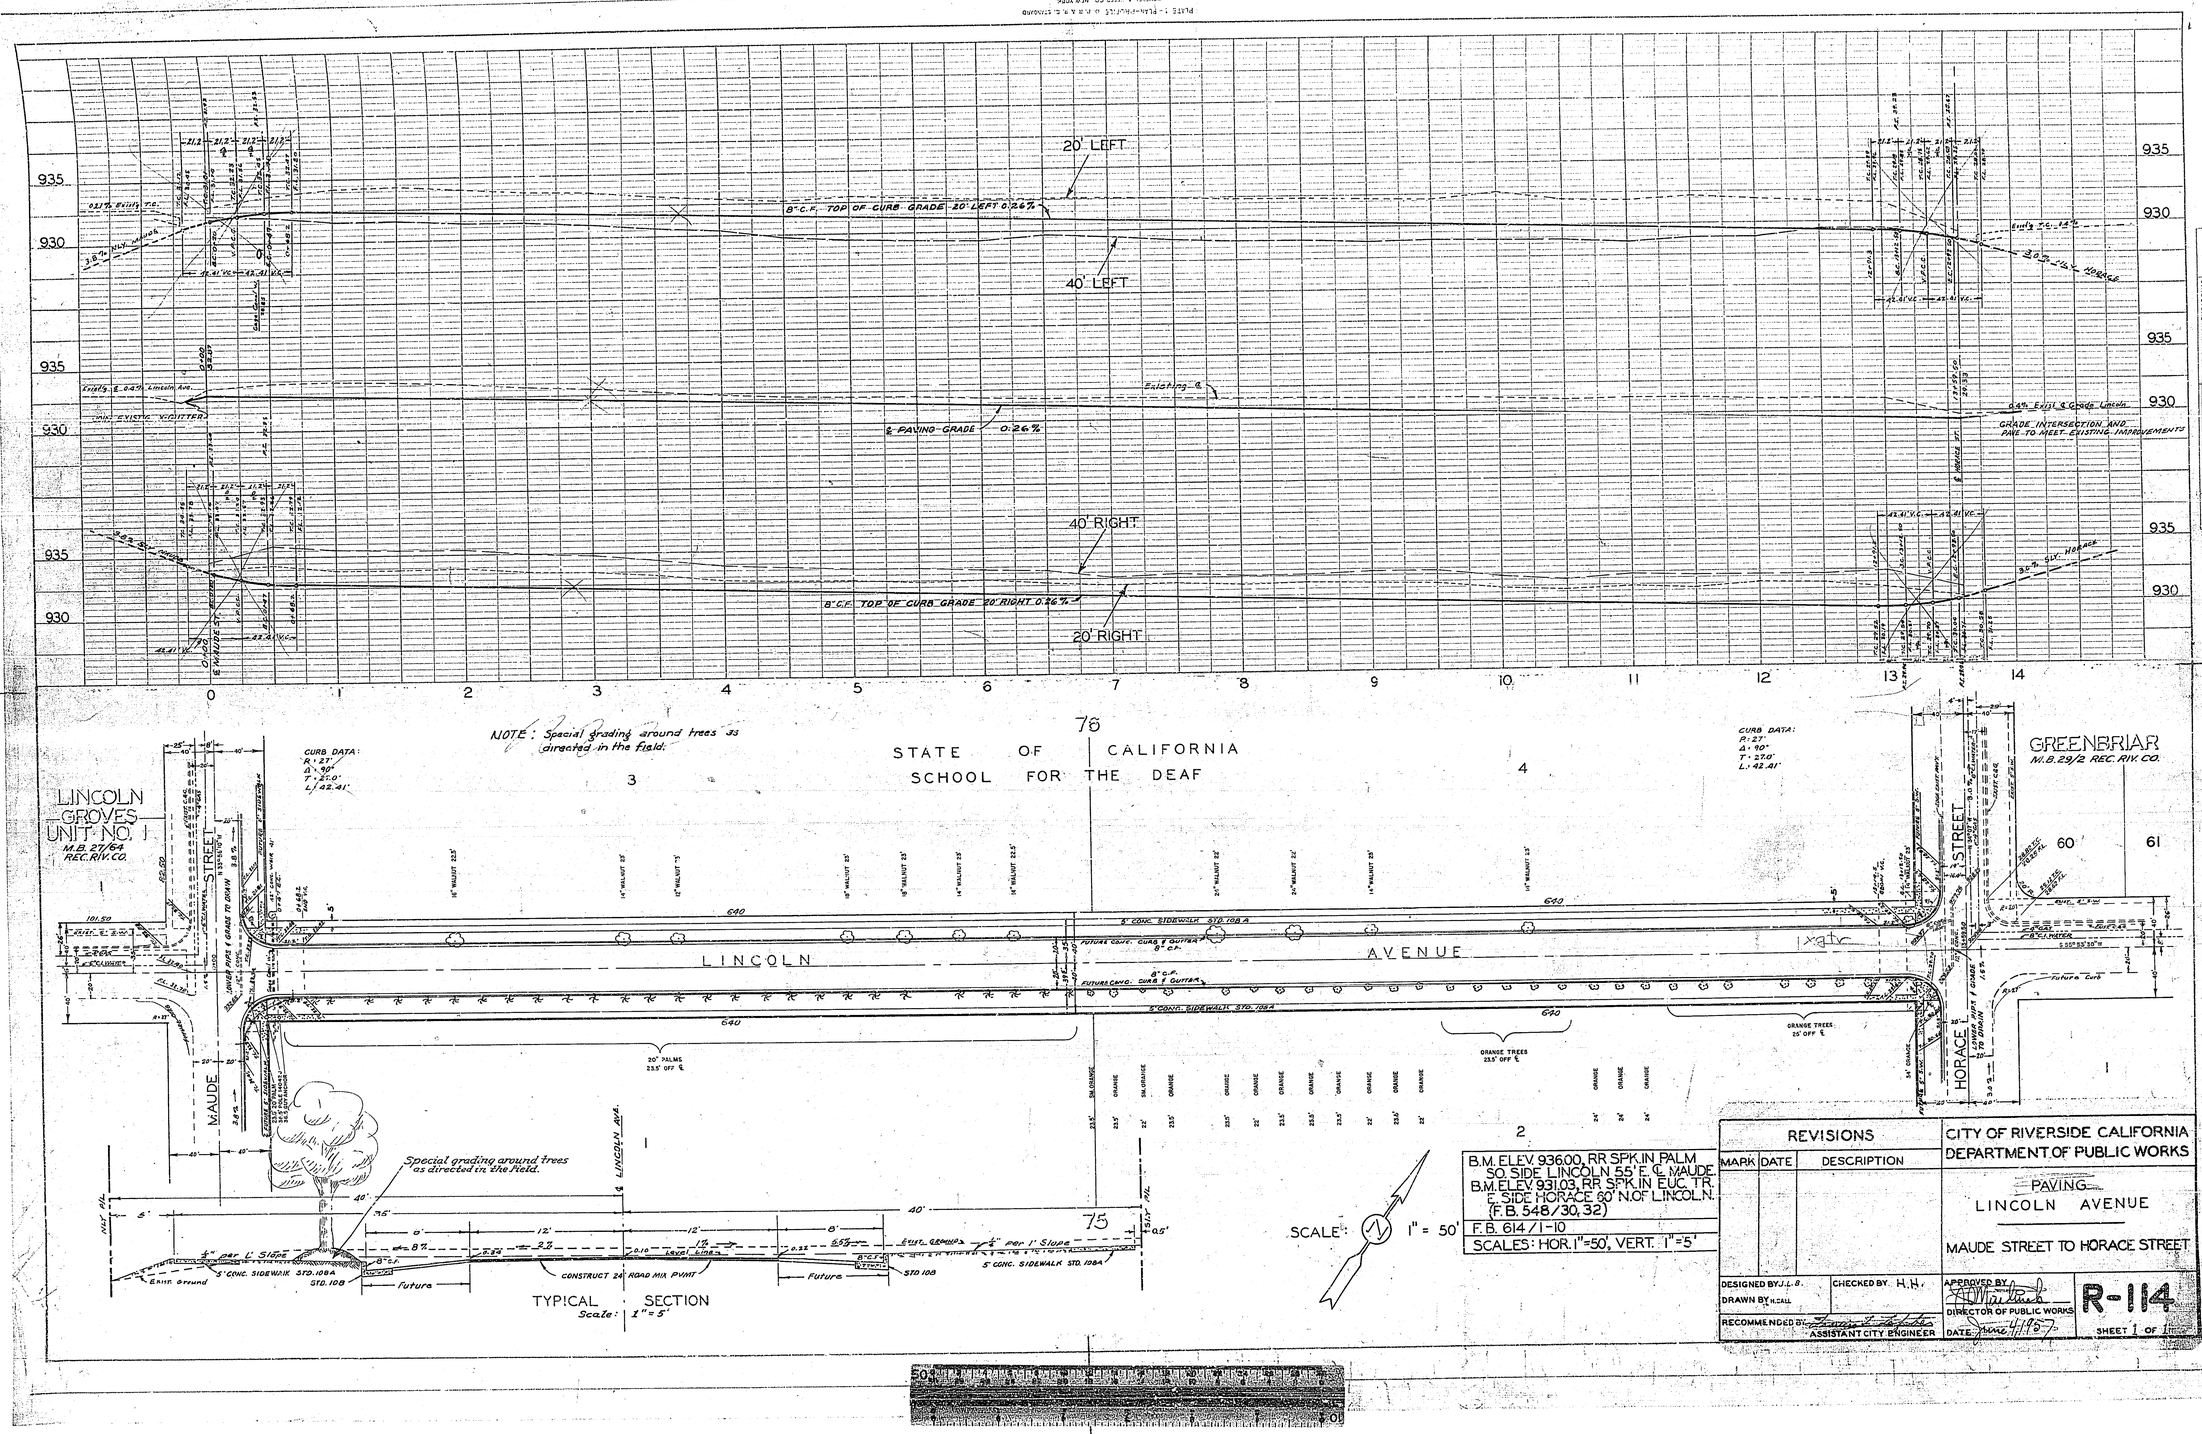

B.M. ELEV. 936.00, RR SPK. IN PALM SO. SIDE LINCOLN 55' E. ℄ MAUDE.
B.M. ELEV. 931.03, RR SPK. IN EUC. TR. E. SIDE HORACE 60' N. OF LINCOLN. (F.B. 548/30, 32)
F.B. 614/1-10
SCALES: HOR. 1" = 50', VERT. 1" = 5'

REVISIONS		
MARK	DATE	DESCRIPTION

CITY OF RIVERSIDE CALIFORNIA
DEPARTMENT OF PUBLIC WORKS

PAVING
LINCOLN AVENUE

MAUDE STREET TO HORACE STREET

DESIGNED BY J.L.B. CHECKED BY H.H.
DRAWN BY H.CALL
RECOMMENDED BY ASSISTANT CITY ENGINEER
APPROVED BY DIRECTOR OF PUBLIC WORKS
DATE June 4/1957

R-114

SHEET 1 OF 1

PROFILE
SURVEYED
PLOTTED
CALCS CHECKED
R.M.S. NOTED
STRUCTURE NOTATIONS CHKD.
NOTE BOOK
NO.
DATE
BY

PLAN
SURVEYED
PLOTTED
ALIGNMENT CHECKED
R.C. OF WAY CHECKED
NOTE BOOK
NO.
DATE
BY

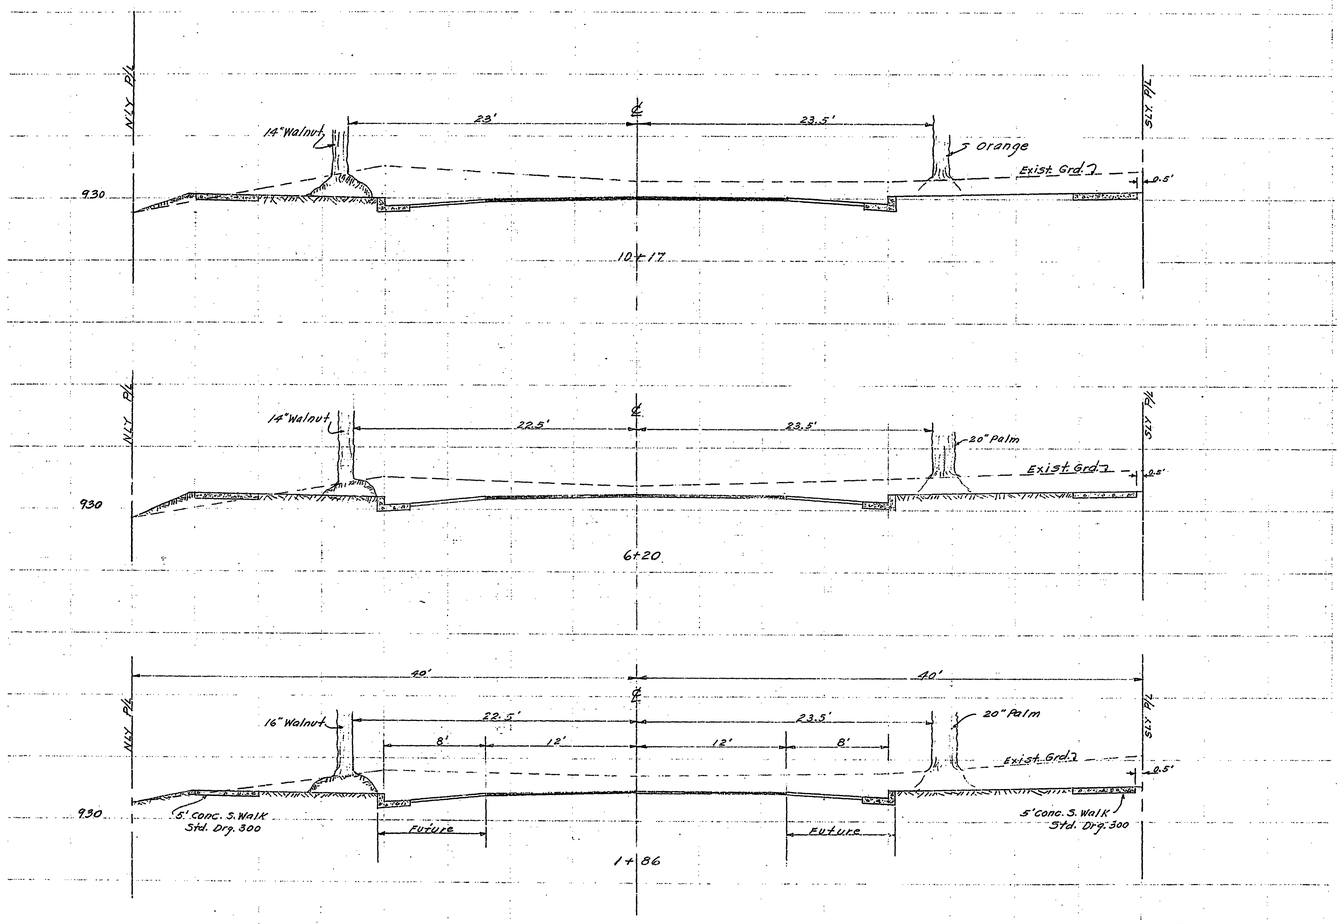

F.B. 614/1-10

PAVING.

LINCOLN AVE.

MAUDE ST. TO HORACE ST.

R-114

Scale: 1" = 5' Vert. Hor.