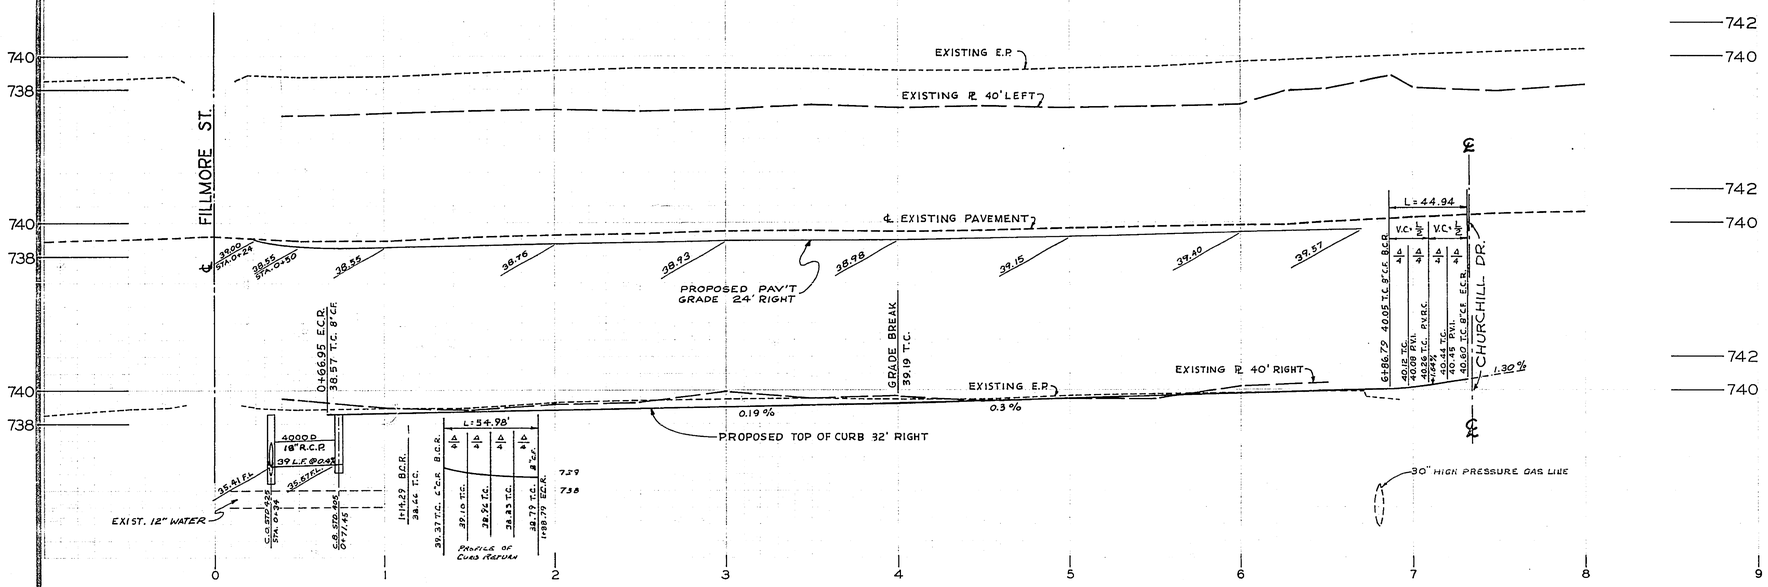

T.B.M. "A" 740.180 R.R. SPIKE IN POLE # 665498-H ON S.E. CORNER INDIANA & FILLMORE.

REF: F.B. 722/53-61

SCALES: VERT. 1" = 4'
HOR. 1" = 40'

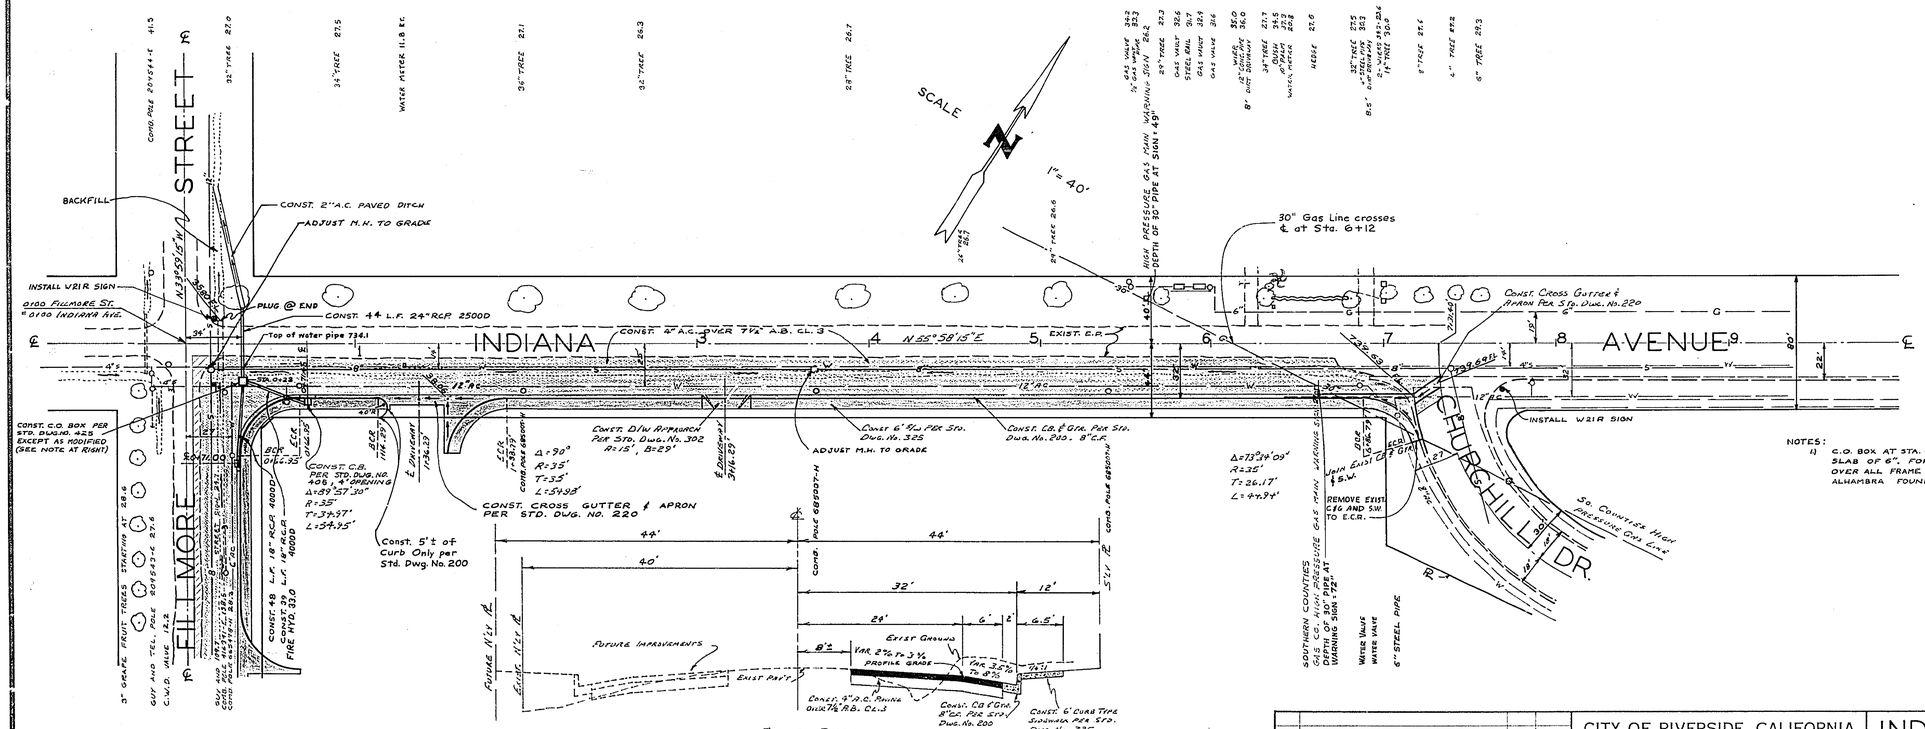

NOTES:

1) C.O. BOX AT STA. 0+34 SHALL HAVE A TOP SLAB OF 6", FOR FRAME AND COVER USE OVER ALL FRAME SIZE 19 x 23. USE ALHAMBRA FOUNDRY A-2017 OR EQUAL.

MARK	REVISIONS	APPR.	DATE

DESIGNED BY R.R.S. DRAWN BY D.C.K. CHECKED BY

CITY OF RIVERSIDE, CALIFORNIA
DEPARTMENT OF PUBLIC WORKS

APPROVED BY	BY	DATE
OFFICE ENGINEER		4-29
PARK DEPARTMENT		
TRAFFIC DIVISION		
ASSISTANT CITY ENG.		5-6

APPROVED BY
DIRECTOR OF PUBLIC WORKS
DATE 5-6-66

INDIANA AVENUE

FILLMORE ST. TO CHURCHILL DRIVE
FOR C-25-645
(ORRENMAA ELEMENTARY SCHOOL)

HORIZ. SCALE: 1" = 40' VERT. SCALE: 1" = 4'

ACCOUNT NO. 3099
PROJECT NO. SS 311

R-1141

SHEET 1 OF 2

FILE NO.

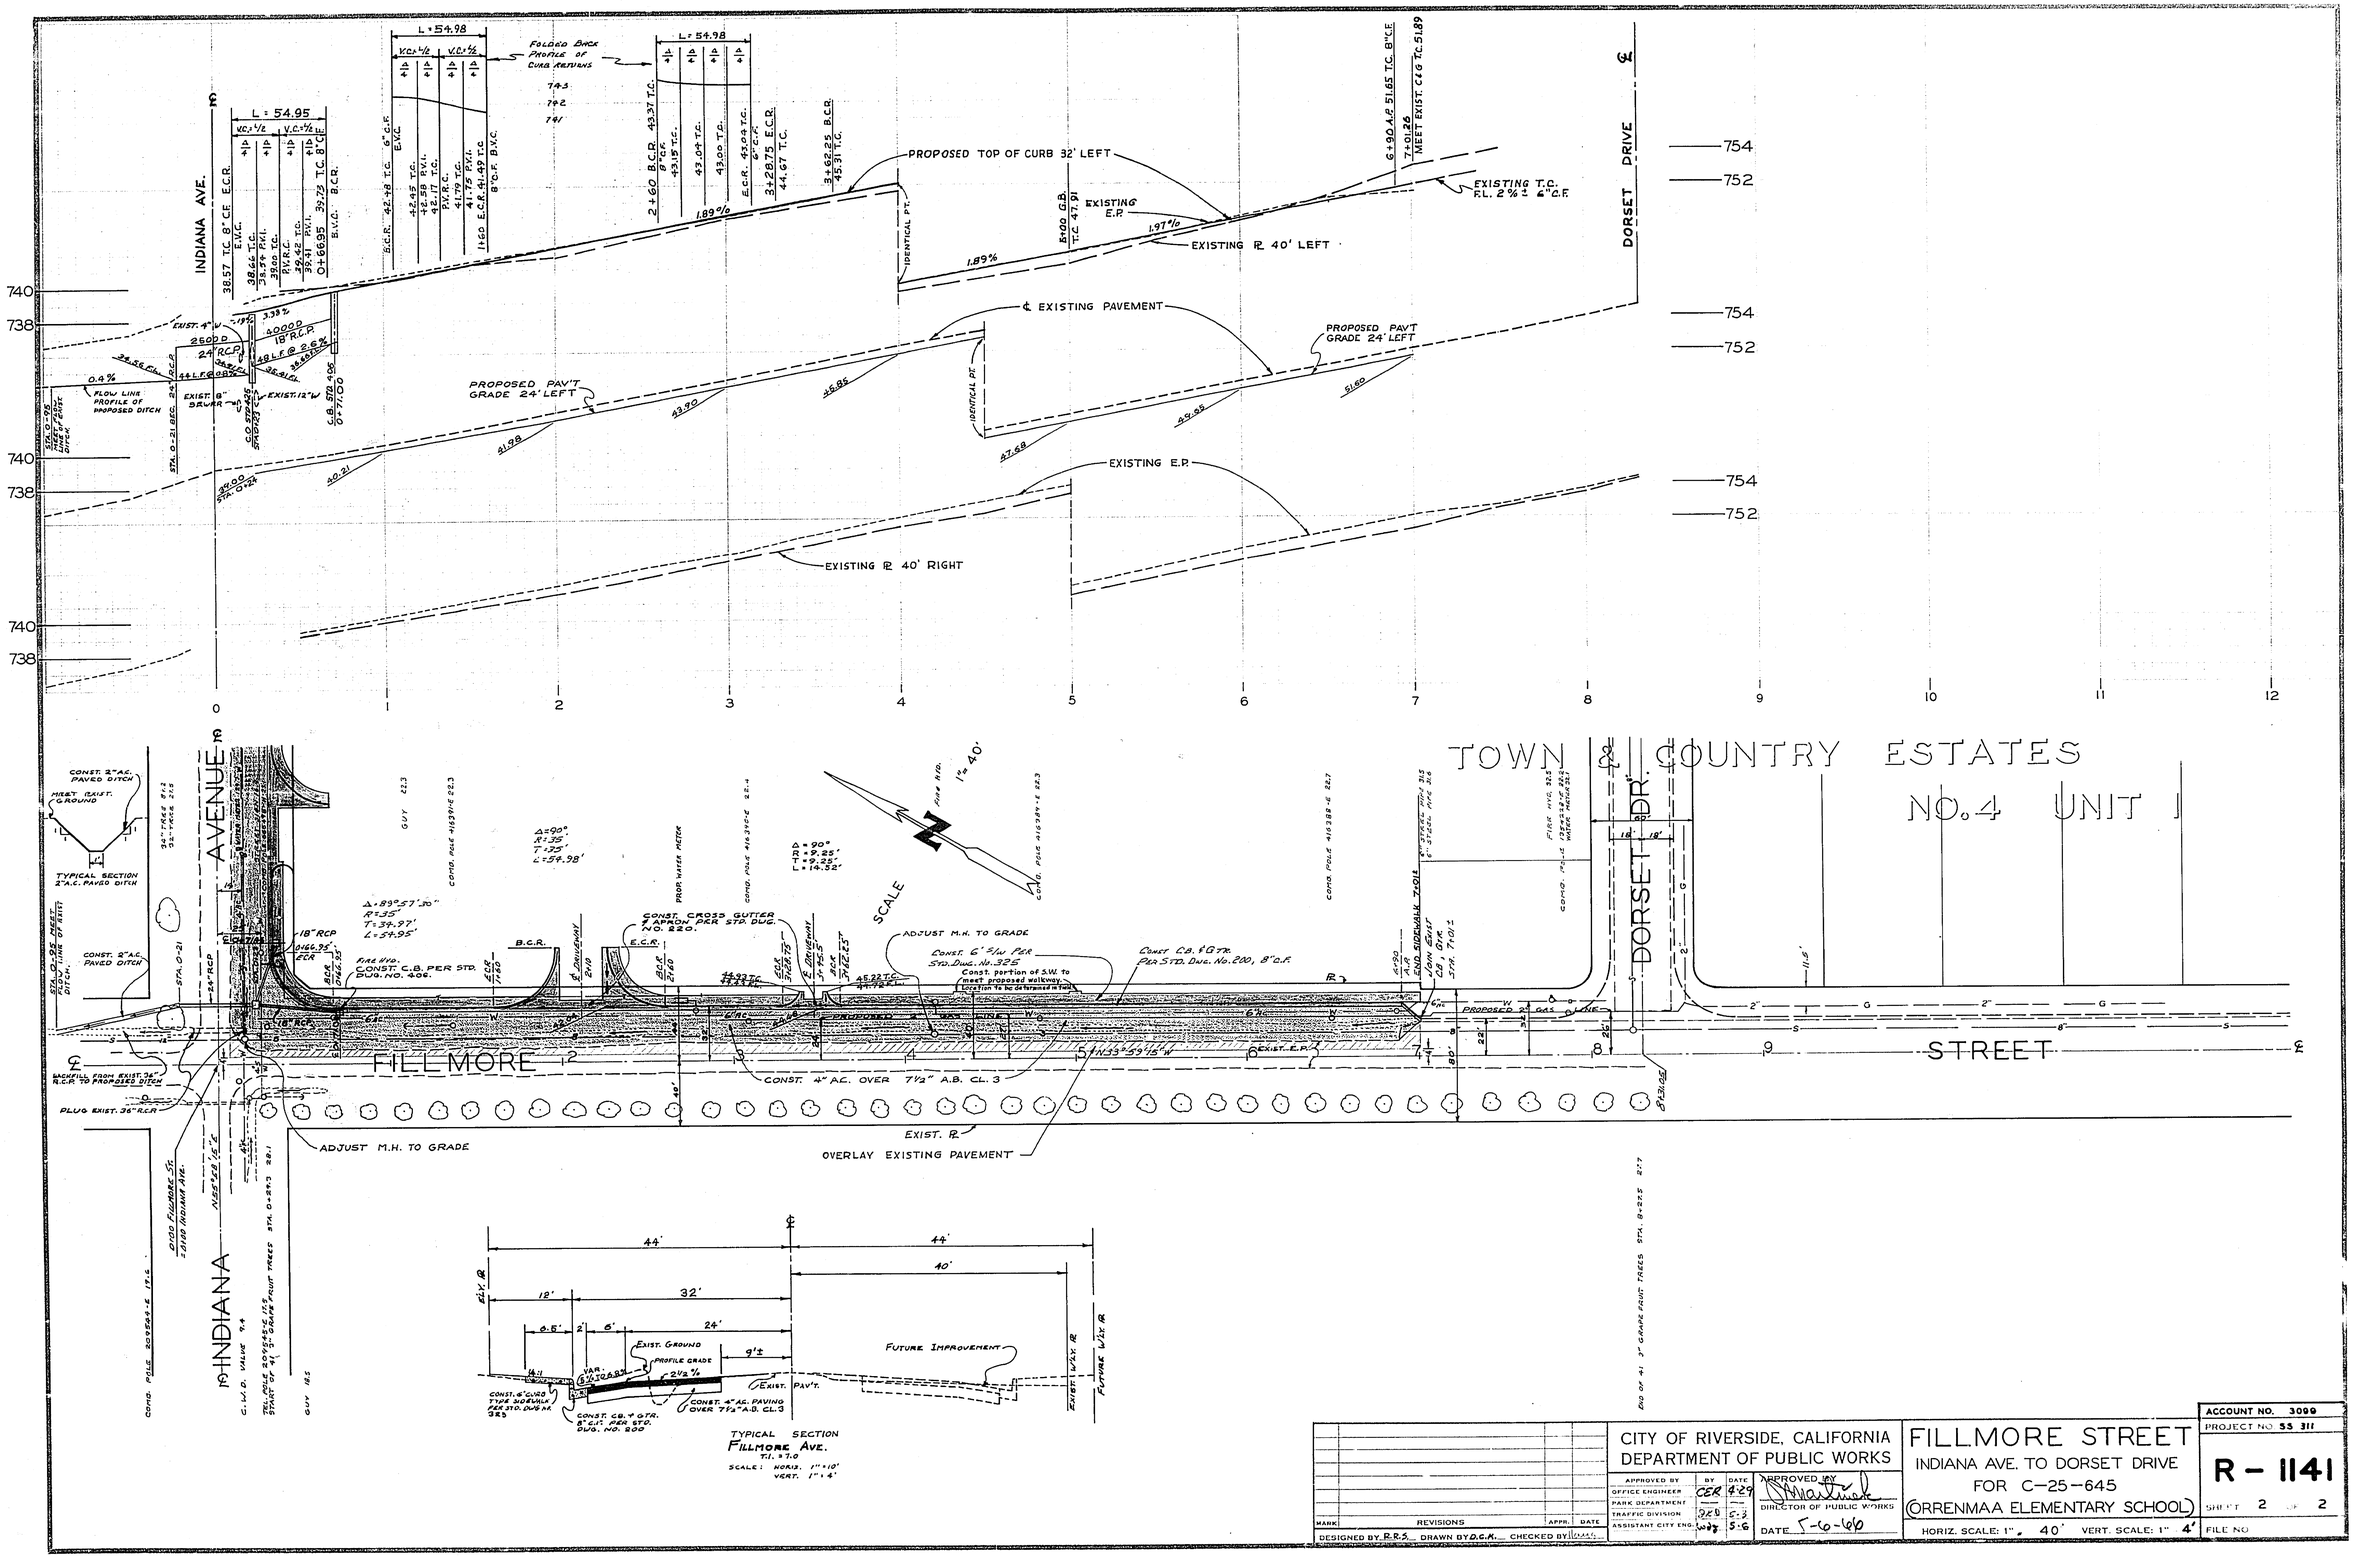

MARK	REVISIONS	APPR.	DATE

DESIGNED BY R.R.S. DRAWN BY D.G.A. CHECKED BY

CITY OF RIVERSIDE, CALIFORNIA
DEPARTMENT OF PUBLIC WORKS

APPROVED BY	BY	DATE
OFFICE ENGINEER	CER	4-29
PARK DEPARTMENT		
TRAFFIC DIVISION	RED	5-3
ASSISTANT CITY ENG.		5-6

APPROVED BY
DIRECTOR OF PUBLIC WORKS
DATE 5-6-66

FILLMORE STREET

INDIANA AVE. TO DORSET DRIVE
FOR C-25-645
(ORRENMAA ELEMENTARY SCHOOL)

HORIZ. SCALE: 1" = 40' VERT. SCALE: 1" = 4'

ACCOUNT NO. 3099
PROJECT NO. 55 311

R - 1141

SHEET 2 OF 2
FILE NO.