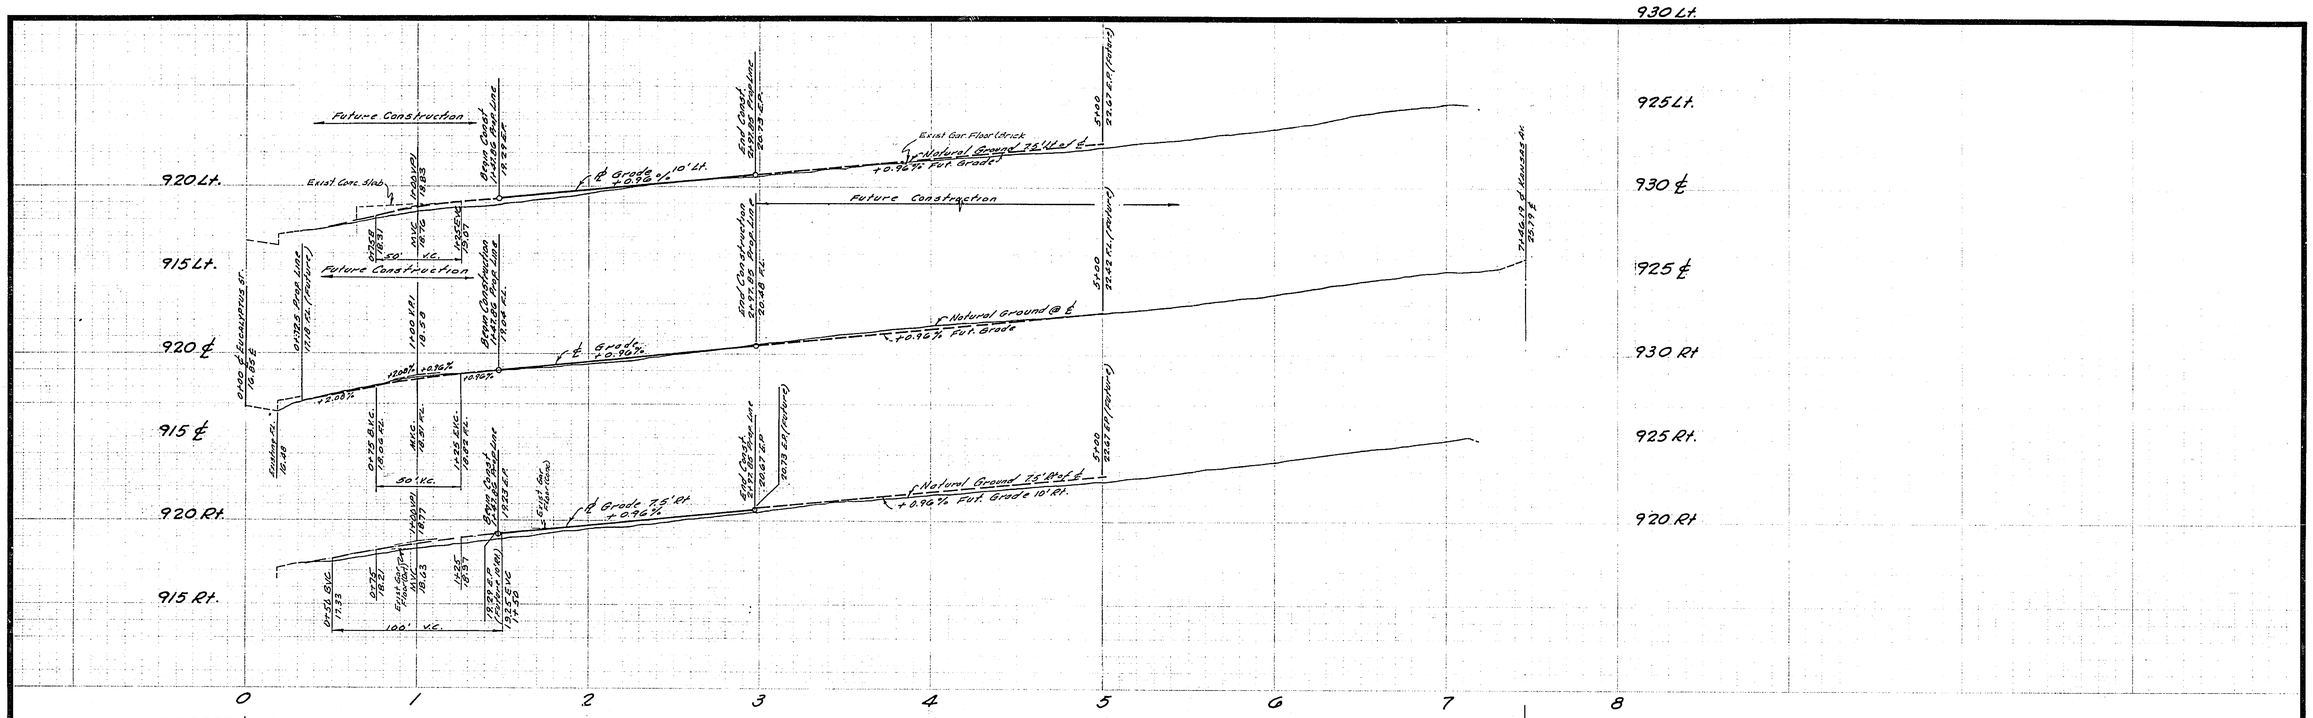

GENERAL NOTES

1. It shall be the responsibility of the contractor to clear the right-of-way in accordance with the provisions of law as it affects each utility including irrigation lines and appurtenances and at no cost to the city.
2. Construction shall be in accordance with the City of Riverside, Department of Public Works, Specifications No. 461 and Standard Drawings.
3. Prime coat, seal coat and paint binder are required.
4. Grading will require a permit under Ordinance 3093 for a cut or a fill exceeding 100 cubic yards or a fill over one foot in depth.
5. Trim edge of existing pavement, where new paving joins existing pavement, to a clean straight line. Construct match-up paving as shown and overlay as directed in the field to produce a smooth crown section.
6. The finished sub-grade shall have a compaction of not less than 90% for a depth of 0.5 foot as determined by test method No. "California 216" immediately prior to placement of the cover.

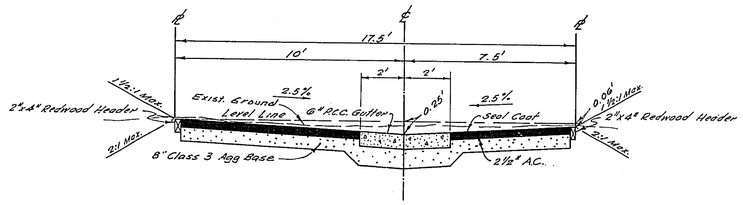

TYPICAL SECTION

STA. 1+47.86 TO STA. 2+97.85

- NOT TO SCALE -

BENCH MARK:
City B.M. top P.C.C. Mon. under city cap. ℄ intersection of 9th Street & Eucalyptus Street.
F.B. 530/47 Elev. 916.89.

CRAWLEY, HAWKINS & HIEBER
ENGINEERS & SURVEYORS
RIVERSIDE, CALIFORNIA
APPROVED: George H. Hieber DATE 2/11/66
R.E. 14407 F.B. 61/54
J.O. 479

MARK	REVISIONS	APPR.	DATE

DESIGNED BY G.H.H. DRAWN BY L.P.H. CHECKED BY

CITY OF RIVERSIDE, CALIFORNIA
DEPARTMENT OF PUBLIC WORKS

APPROVED BY	BY	DATE
OFFICE ENGINEER	[illegible]	3-10
PARK DEPARTMENT		
TRAFFIC DIVISION	JKD	2-14
ASSISTANT CITY ENG.	[illegible]	2-15

APPROVED BY [signature]
DIRECTOR OF PUBLIC WORKS
DATE 3-10-66

ALLEY PLAN & PROFILE
2226-2258 UNIVERSITY AVENUE
BET. UNIVERSITY & 9th STREETS
FROM EUCALYPTUS STREET
TO KANSAS AVENUE
STA. 1+47.86 TO STA 2+97.85

HORIZ. SCALE: 1" = 40' VERT. SCALE: 1" = 4'

PROJECT NO. R-1142
SHEET 1 OF 1
FILE NO. 4091