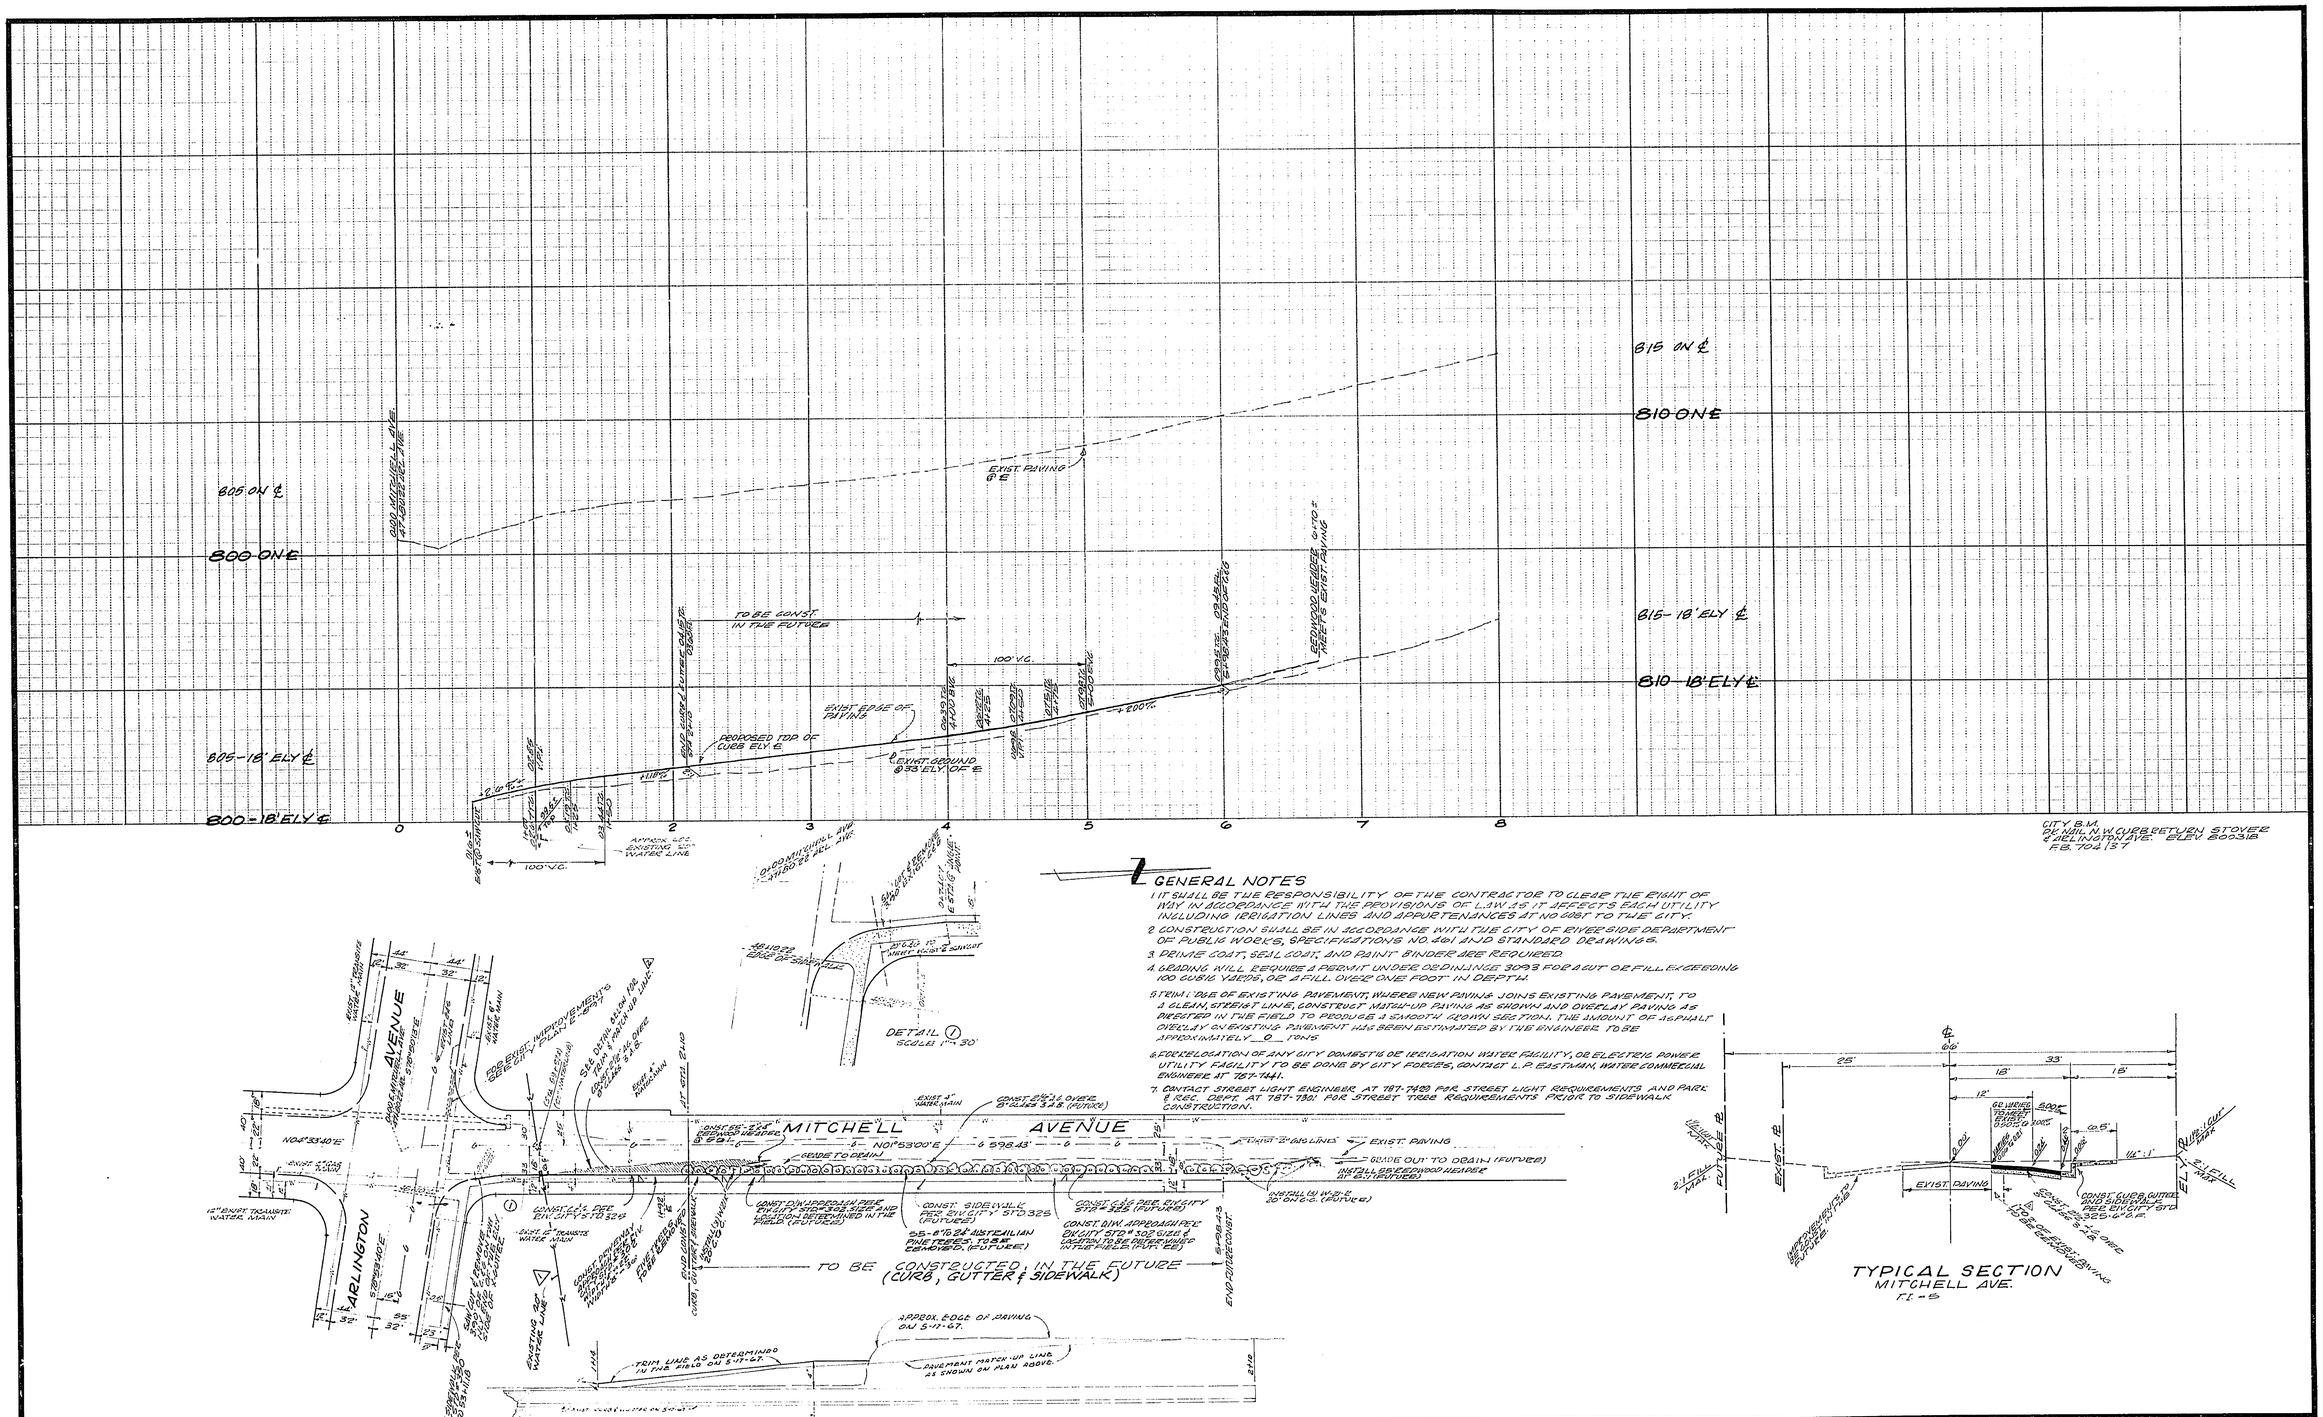

GENERAL NOTES

1. IT SHALL BE THE RESPONSIBILITY OF THE CONTRACTOR TO CLEAR THE RIGHT OF WAY IN ACCORDANCE WITH THE PROVISIONS OF LAW AS IT AFFECTS EACH UTILITY INCLUDING IRRIGATION LINES AND APPURTENANCES AT NO COST TO THE CITY.
2. CONSTRUCTION SHALL BE IN ACCORDANCE WITH THE CITY OF RIVERSIDE DEPARTMENT OF PUBLIC WORKS, SPECIFICATIONS NO. 461 AND STANDARD DRAWINGS.
3. PRIME COAT, SEAL COAT, AND PAINT BINDER ARE REQUIRED.
4. GRADING WILL REQUIRE A PERMIT UNDER ORDINANCE 3093 FOR A CUT OR FILL EXCEEDING 100 CUBIC YARDS, OR A FILL OVER ONE FOOT IN DEPTH.
5. TRIM: "DIG OF EXISTING PAVEMENT, WHERE NEW PAVING JOINS EXISTING PAVEMENT, TO A CLEAN, STRAIGHT LINE, CONSTRUCT MATCH-UP PAVING AS SHOWN AND OVERLAY PAVING AS DIRECTED IN THE FIELD TO PRODUCE A SMOOTH CROWN SECTION. THE AMOUNT OF ASPHALT OVERLAY ON EXISTING PAVEMENT HAS BEEN ESTIMATED BY THE ENGINEER TO BE APPROXIMATELY 0 TONS
6. FOR RELOCATION OF ANY CITY DOMESTIC OR IRRIGATION WATER FACILITY, OR ELECTRIC POWER UTILITY FACILITY, TO BE DONE BY CITY FORCES, CONTACT L. P. EASTMAN, WATER COMMERCIAL ENGINEER AT 787-7441.
7. CONTACT STREET LIGHT ENGINEER AT 787-7400 FOR STREET LIGHT REQUIREMENTS AND PARK & REC. DEPT. AT 787-7801 FOR STREET TREE REQUIREMENTS PRIOR TO SIDEWALK CONSTRUCTION.

REVISIONS:			
2 INDICATE PAVEMENT TRIM LINE.			5/24/67
1 ADDED WATER LINE & SEWER	CEN		8-25-66
MARK		APPR.	DATE

DESIGNED BY WJHG DRAWN BY WJHG CHECKED BY

J. F. DAVIDSON ASSOCIATES
CIVIL ENGINEERS–SURVEYORS–PLANNERS
RIVERSIDE, CALIFORNIA

APPROVED BY Robert S. Bynum DATE 4-15-66
R.E. NO. 13844

HORIZ. SCALE 1" = 50' VER. SCALE 1" = 5'

CITY OF RIVERSIDE, CALIFORNIA
DEPARTMENT OF PUBLIC WORKS

APPROVED BY	BY	DATE
OFFICE ENGINEER	CER	6-17
PARK DEPARTMENT	R.D.	6-17-66
TRAFFIC DIVISION		6-23-66
ASSISTANT CITY ENG.		6-21-66

APPROVED BY
DIRECTOR OF PUBLIC WORKS
DATE 6-21-66

STREET PLAN & PROFILE
MITCHELL AVENUE
N.LY. OF ARLINGTON AVE

C-27-656

W.O. 875 FOR: ALVORD SCH. DIST. F.B. 867

PROJECT NO. R-1153

SHEET 1 OF 2

FILE NO. 3326

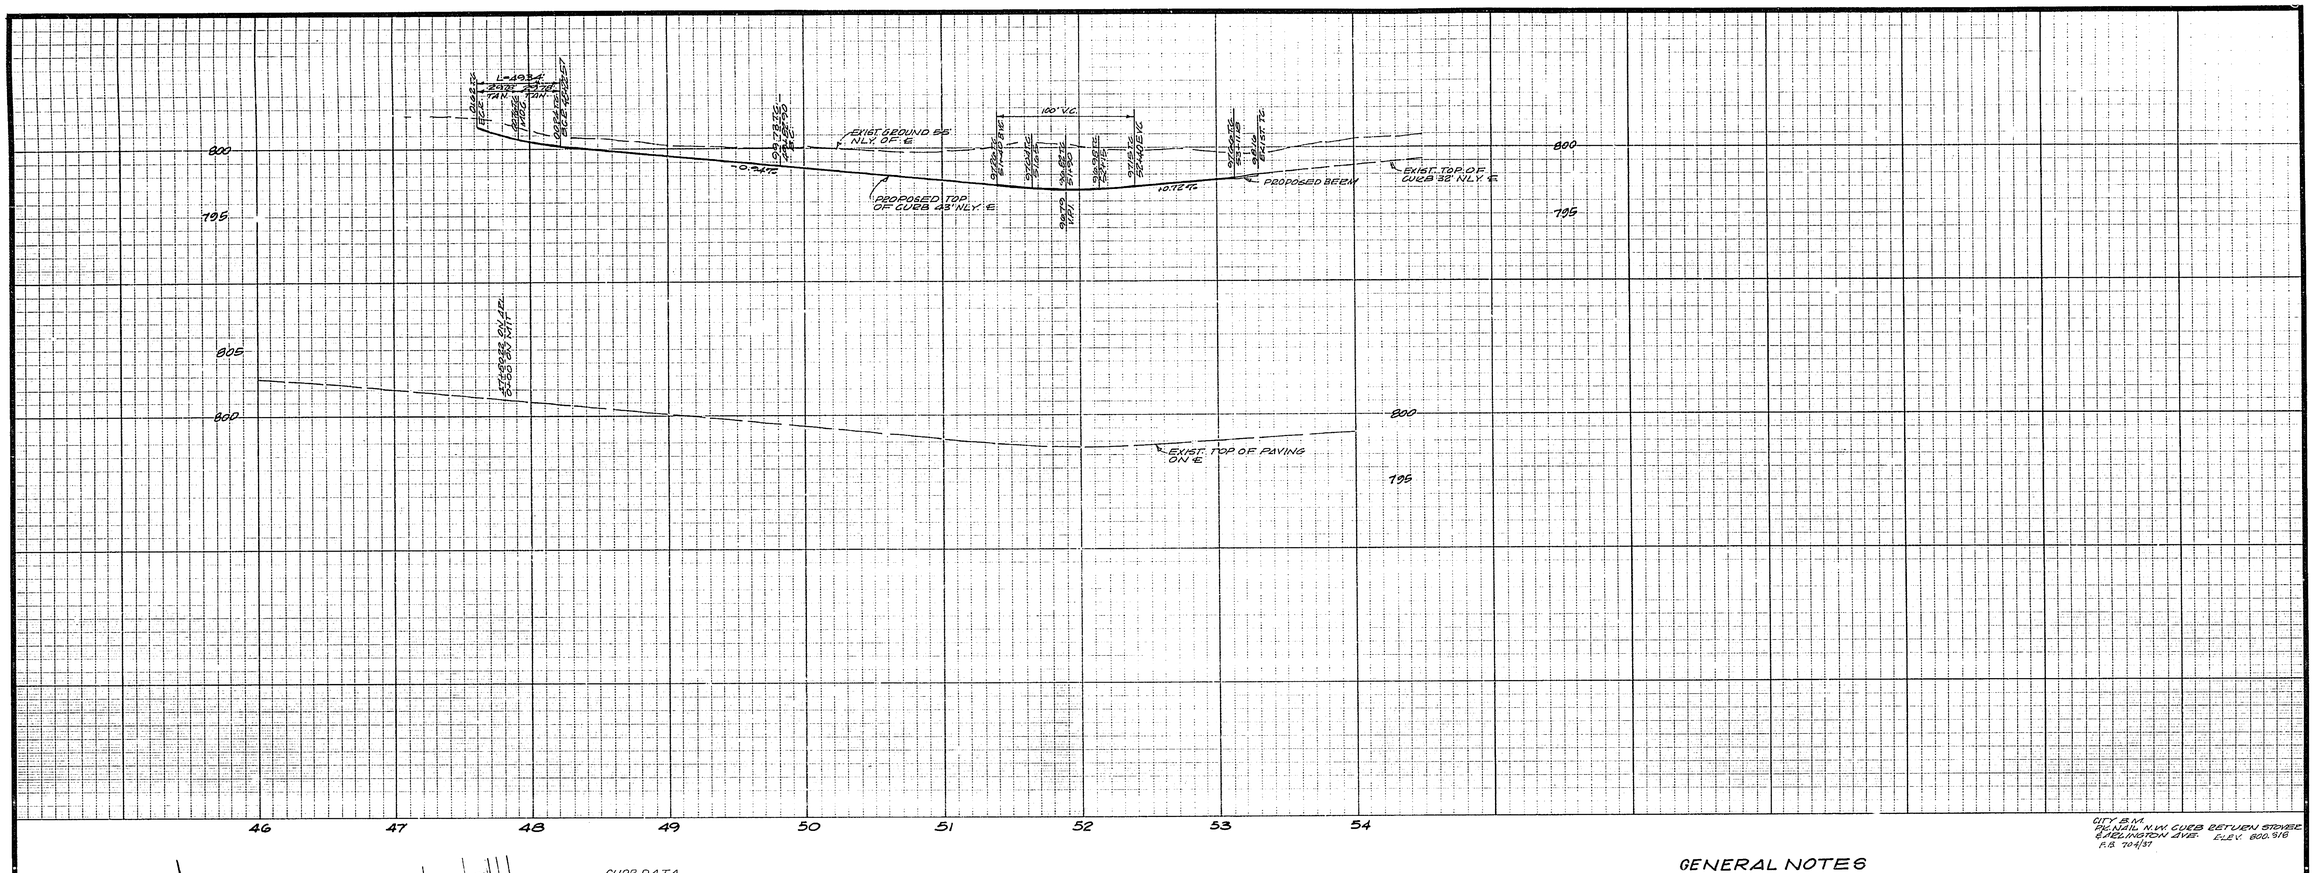

CITY B.M.
PK. NAIL N.W. CURB RETURN STOVER & ARLINGTON AVE. ELEV. 800.918
F.B. 704/37

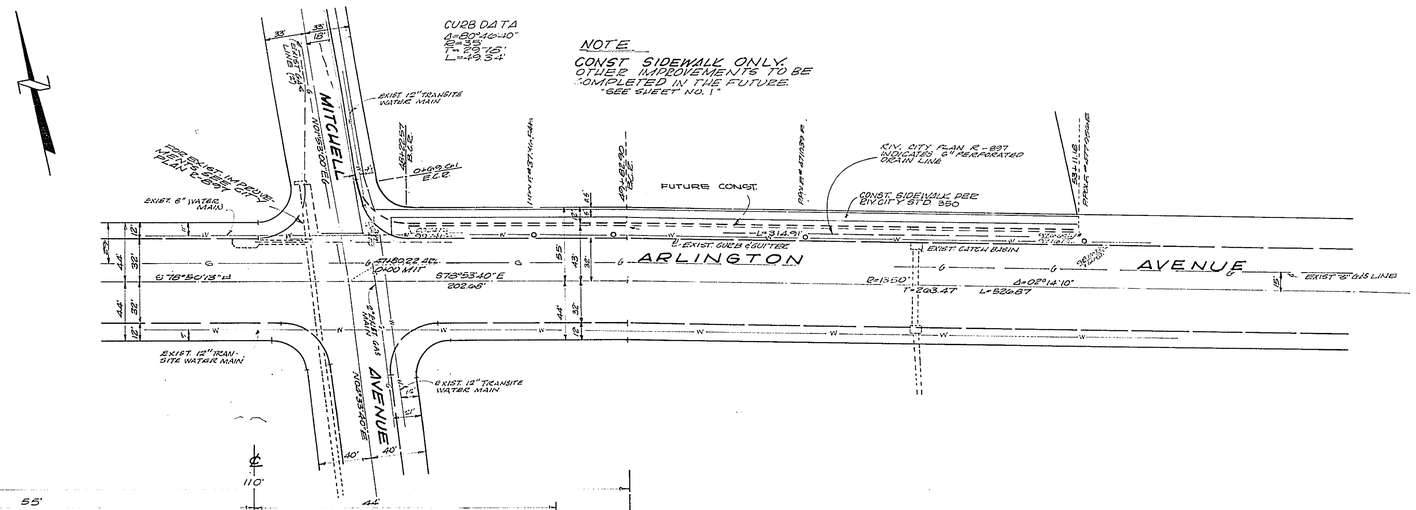

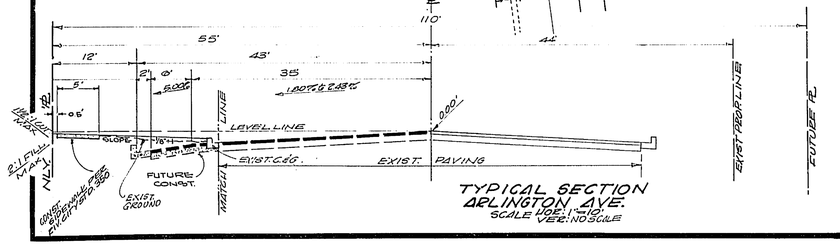

TYPICAL SECTION
ARLINGTON AVE.
SCALE HOR. 1"=10' VER. NO SCALE

GENERAL NOTES

1. IT SHALL BE THE RESPONSIBILITY OF THE CONTRACTOR TO CLEAR THE RIGHT OF WAY IN ACCORDANCE WITH THE PROVISIONS OF LAW AS IT AFFECTS EACH UTILITY INCLUDING IRRIGATION LINES AND APPURTENANCES AT NO COST TO THE CITY.
2. CONSTRUCTION SHALL BE IN ACCORDANCE WITH THE CITY OF RIVERSIDE, DEPARTMENT OF PUBLIC WORKS, SPECIFICATIONS NO. 461 AND STANDARD DRAWINGS.
3. PRIME COAT, SEAL COAT, AND PAINT BINDER ARE REQUIRED.
4. GRADING WILL REQUIRE A PERMIT UNDER ORDINANCE 3093 FOR A CUT OR FILL EXCEEDING 100 CUBIC YARDS, OR A FILL OVER ONE FOOT IN DEPTH.
5. TRIM EDGE OF EXISTING PAVEMENT, WHERE NEW PAVING JOINS EXISTING PAVEMENT, TO A CLEAN, STRAIGHT LINE, CONSTRUCT MATCH-UP PAVING AS SHOWN AND OVERLAY PAVING AS DIRECTED IN THE FIELD TO PRODUCE A SMOOTH CROWN SECTION.

REVISIONS:			
MARK		APPR.	DATE
DESIGNED BY Walla	DRAWN BY Walla	CHECKED BY	

J. F. DAVIDSON ASSOCIATES
CIVIL ENGINEERS - SURVEYORS - PLANNERS
RIVERSIDE, CALIFORNIA

APPROVED BY Robert S. Kipper DATE 5-24-66
R.E. NO. 13697
HORIZ. SCALE 1" = 50' VER. SCALE 1" = 5

CITY OF RIVERSIDE, CALIFORNIA
DEPARTMENT OF PUBLIC WORKS

APPROVED BY	BY	DATE
OFFICE ENGINEER	CER	6-17
PARK DEPARTMENT	RD	6-17-66
TRAFFIC DIVISION	GKD	6-2-66
ASSISTANT CITY ENG.	Wdg	6-22
	Hans	6-15

APPROVED BY [signature]
DIRECTOR OF PUBLIC WORKS
DATE 6-21-66

STREET PLAN & PROFILE
ARLINGTON-AVENUE
C-27-656
W.O. 875 | FOR: ALVORD SCH. DIST. | F.B. 867

PROJECT NO. R-1153
SHEET 2 OF 2
FILE NO. 3326