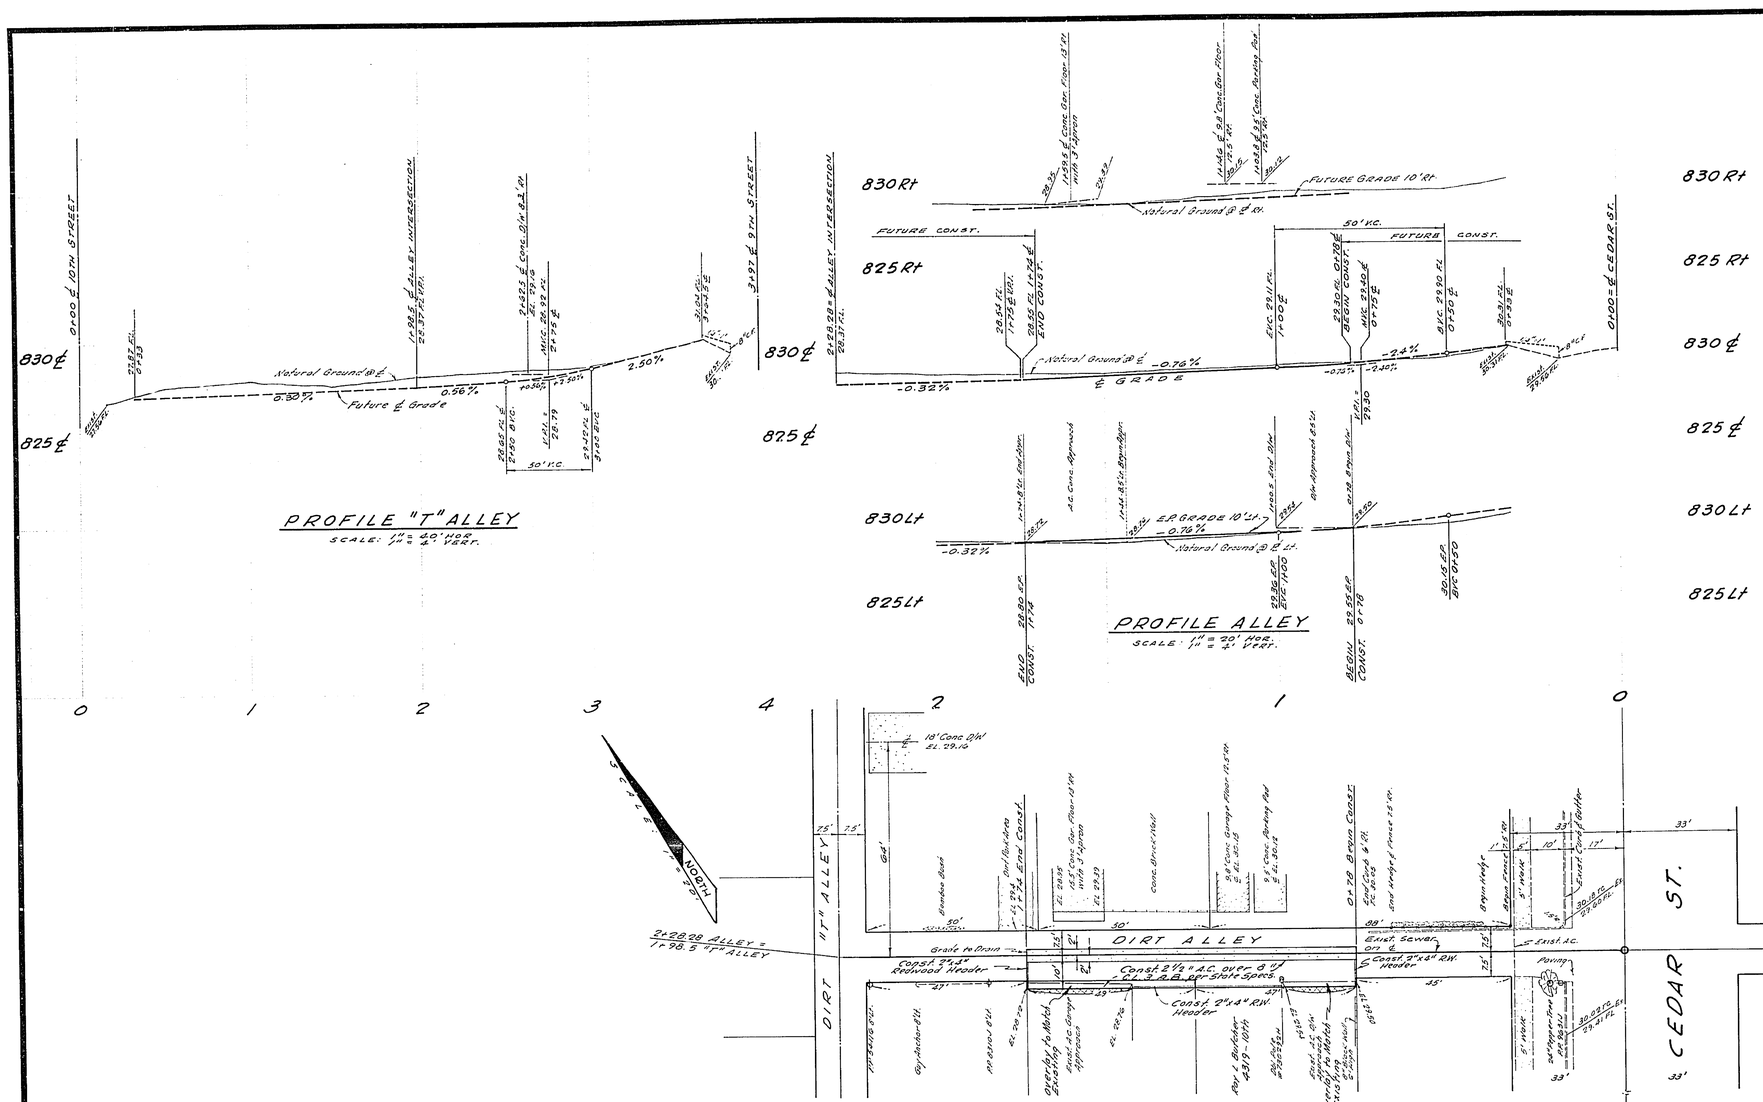

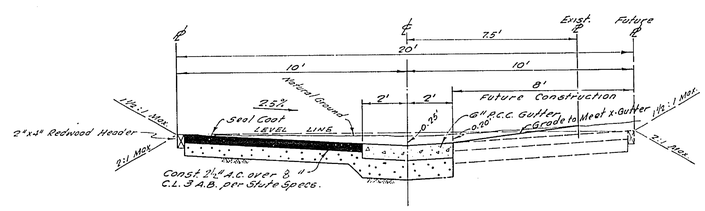

TYPICAL SECTION (PER STD. NO. 110)

STA. 0+78 TO STA. 1+74

– NOT TO SCALE –

GENERAL NOTES

1. It shall be the responsibility of the contractor to clear the right of way in accordance with the provisions of law as it affects each utility including irrigation lines and appurtenances and at no cost to the city.
2. Construction shall be in accordance with the city of Riverside, Department of Public Works, Specifications No. 401, and Std. Drwg's.
3. Prime coat, seal coat and paint binder are required.
4. Grading will require a permit under Ordinance 3093 for a cut or a fill exceeding 100 cubic yards or a fill over one foot in depth.
5. Trim edge of existing pavement, where new paving joins existing pavement, to a clean straight line. Construct match-up paving as shown and overlay as directed in the field to produce a smooth crown section.
6. The finished subgrade shall have a compaction of not less than 90% for a depth of 0.5' feet as determined by test method No. "California 216" immediately prior to placement of the cover.

BENCH MARK: S/L in No. Curb 9th St. 5' W. of N. Line of Cedar Street El. 829.97

CRAWLEY, HAWKINS & HIEBER
ENGINEERS & SURVEYORS
RIVERSIDE, CALIFORNIA

Approved: George W. Hieber Date: 3/16/66
R.E. 14407

J.O. 506 Field Bk. 78/72

MARK	REVISIONS	APPR.	DATE

DESIGNED BY ____ DRAWN BY ____ CHECKED BY Dur

CITY OF RIVERSIDE, CALIFORNIA
DEPARTMENT OF PUBLIC WORKS

APPROVED BY	BY	DATE
OFFICE ENGINEER		5-13
PARK DEPARTMENT		
TRAFFIC DIVISION		5-16
ASSISTANT CITY ENG.		5-27
		5-11

APPROVED BY
DIRECTOR OF PUBLIC WORKS
DATE 6-1-66

ALLEY PLAN & PROFILE
BETWEEN 9th and 10th STREETS
4319-10th ST, WESTERLY OF CEDAR STREET
BUILDING PERMIT

HORIZ. SCALE: 1" = 20' VERT. SCALE: 1" = 4'

PROJECT NO. R-1154
SHEET 1 OF 1
FILE NO. 4097