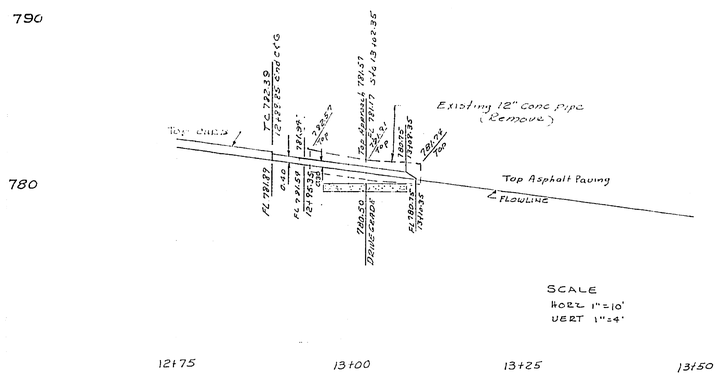

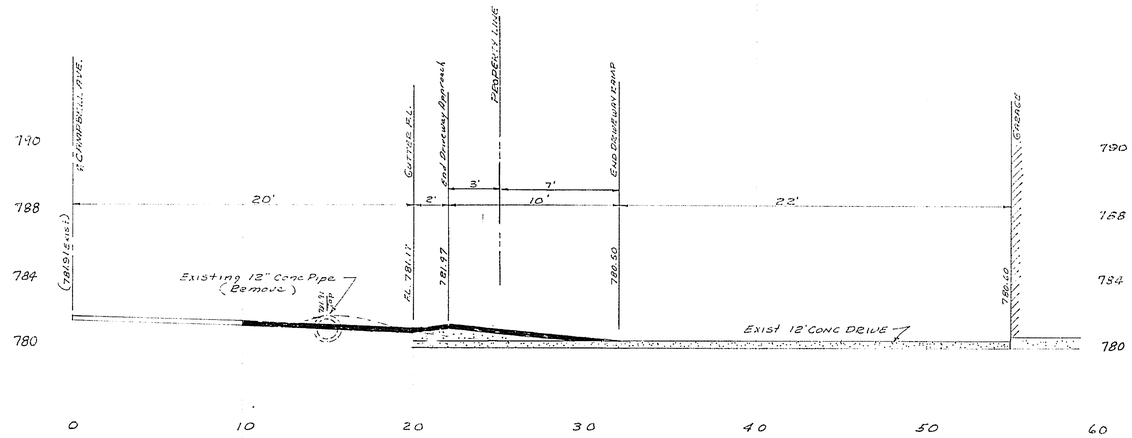

SECTION A-A

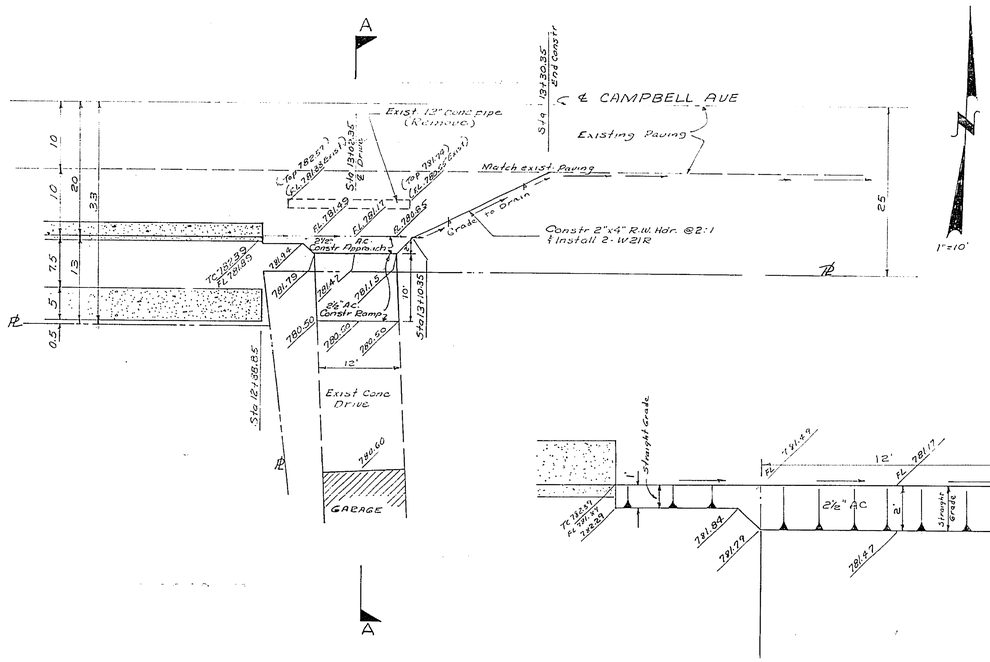

DETAIL "A"
DRIVEWAY AT END OF CURB
SCALE 1"=10'

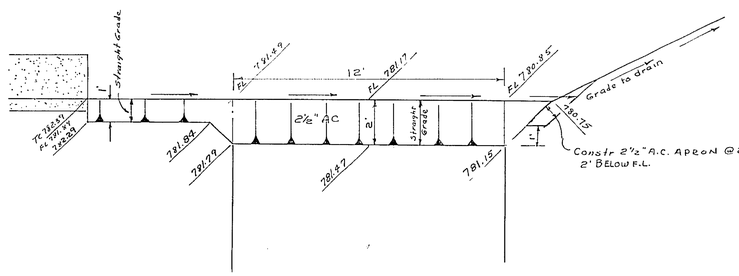

DETAIL
ASPHALT DRIVEWAY APPROACH
SCALE 1"=3'

APRON DETAIL

STONE ENGINEERING
Suite 532 4075 Main St.
Riverside, California
Ph 682-0390

MAY, 1966

Ralph Stone
Ralph Stone RCE 12620

MARK	REVISIONS	APPR.	DATE

DESIGNED BY ____ DRAWN BY ____ CHECKED BY ____

CITY OF RIVERSIDE, CALIFORNIA
DEPARTMENT OF PUBLIC WORKS

APPROVED BY	BY	DATE
OFFICE ENGINEER	CEP	8-25
PARK DEPARTMENT	—	—
TRAFFIC DIVISION	[illegible]	8-26
ASSISTANT CITY ENG.	[illegible]	8-30
	[illegible]	8-31

APPROVED BY William D. Harding
DIRECTOR OF PUBLIC WORKS
DATE 8/30/66

STREET IMPROVEMENTS
CAMPBELL AVE. SOUTH SIDE
250'± WEST OF JONES AVE
BUILDING PERMIT
ELBERT L. MYRICK Jr.
10440 CAMPBELL AVE.

HORIZ. SCALE: 1" = SHOWN VERT. SCALE: 1"

PROJECT NO. R-1156

SHEET 2 OF 2

FILE NO.

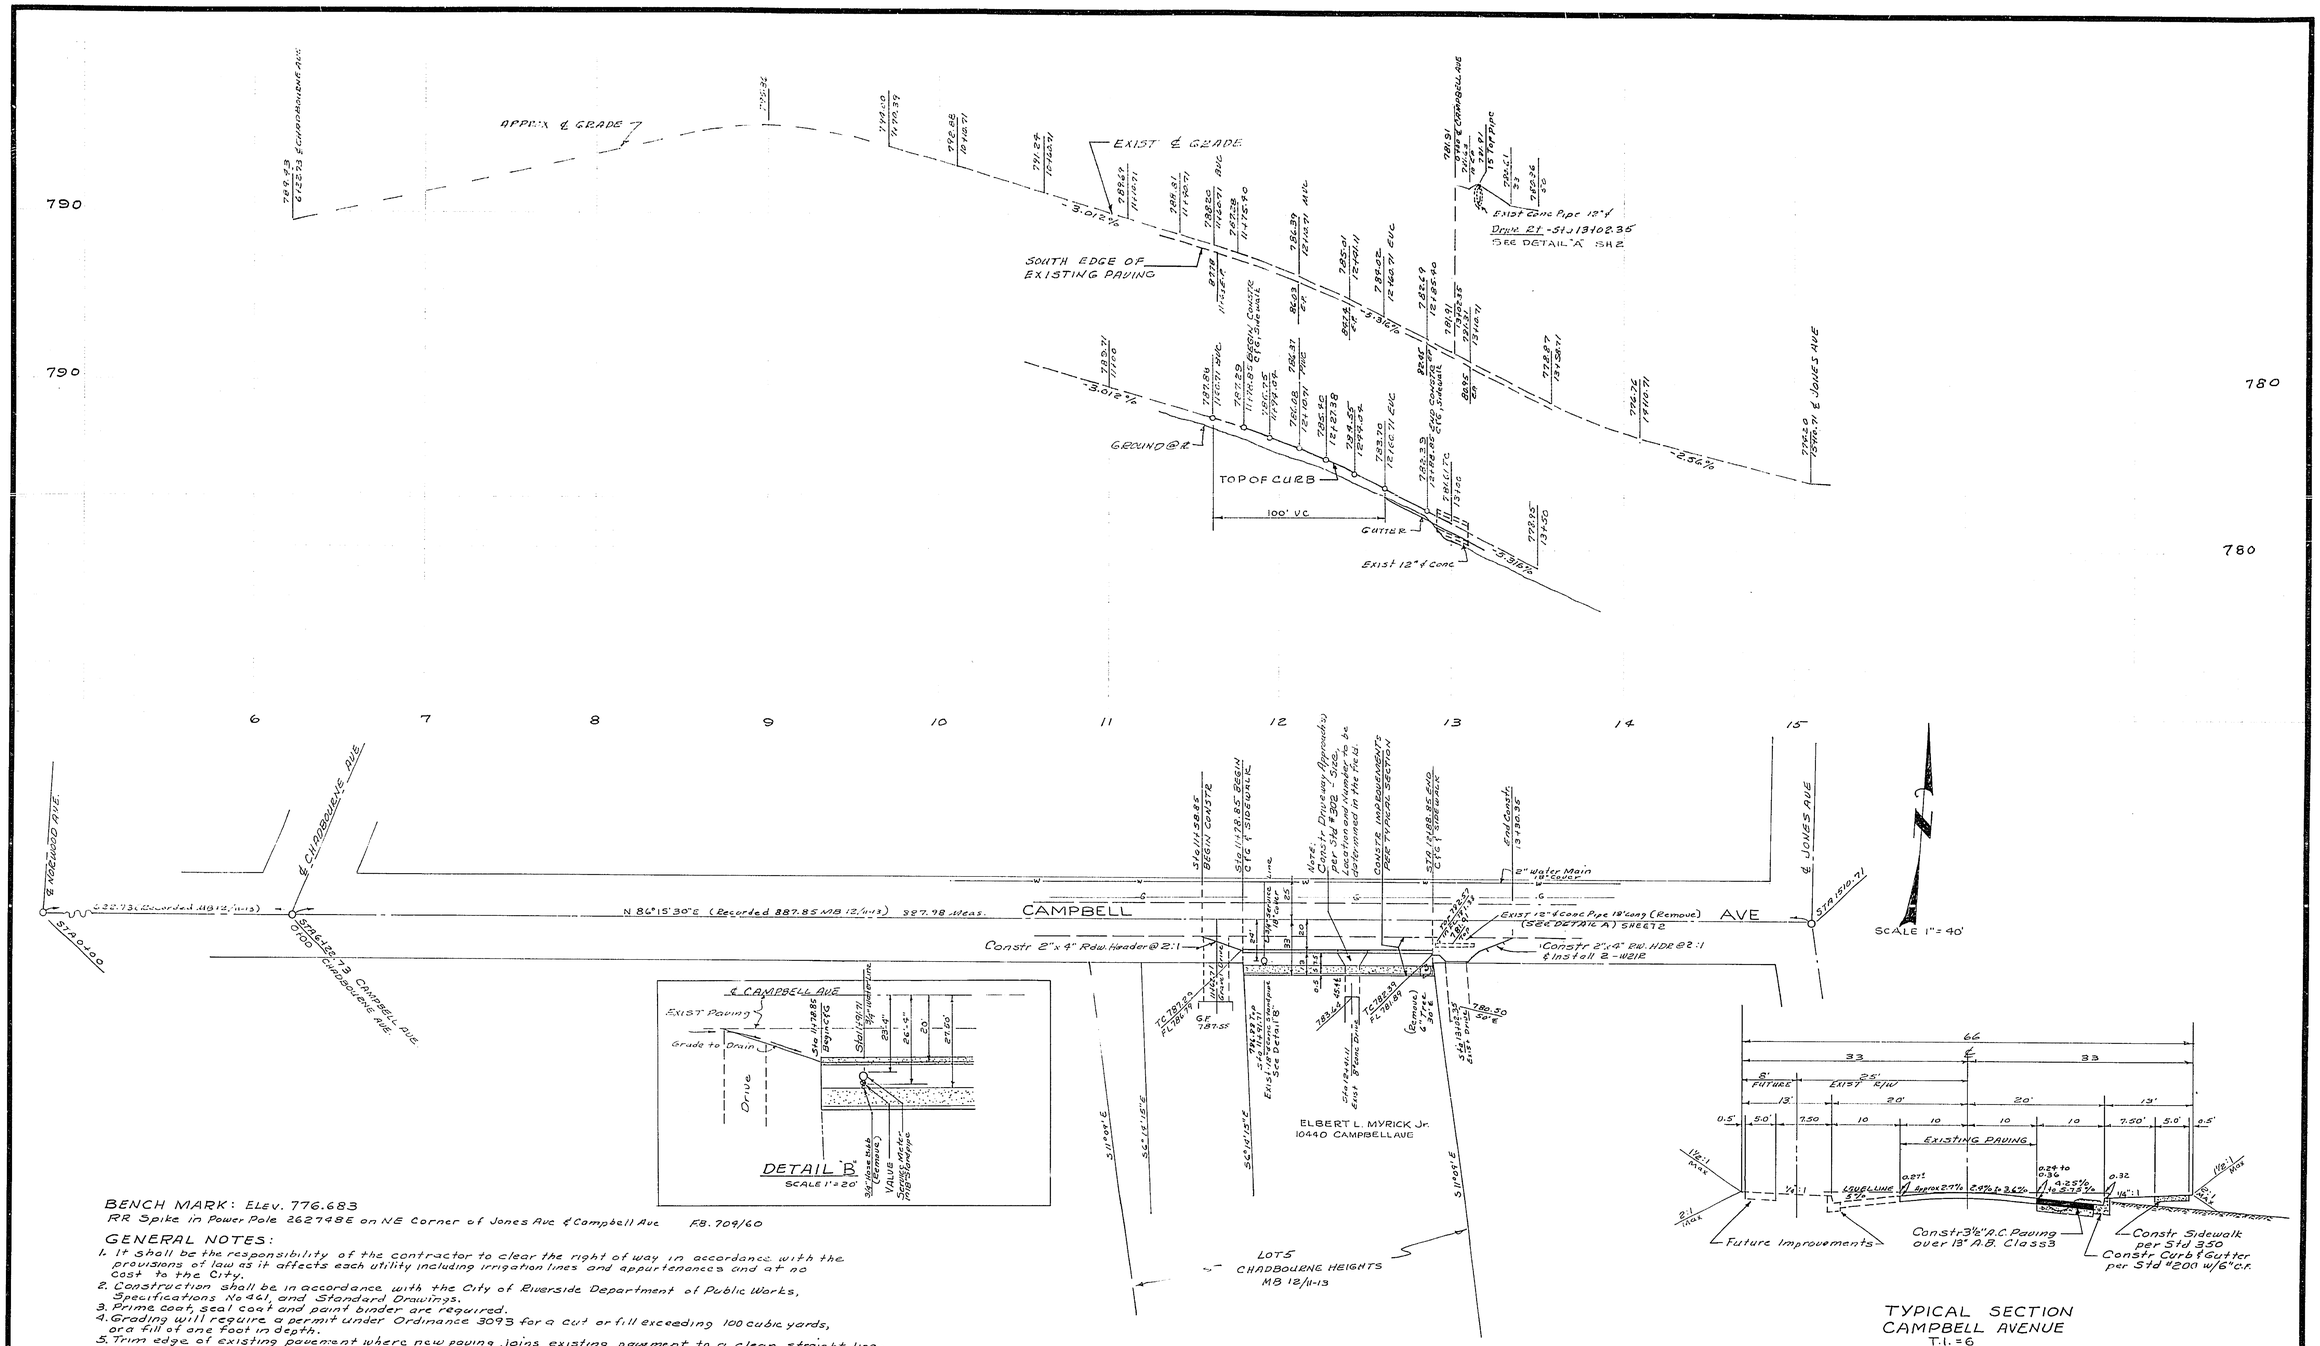

TYPICAL SECTION
CAMPBELL AVENUE
T.I. = 6

BENCH MARK: ELEV. 776.683
RR Spike in Power Pole 262748E on NE Corner of Jones Ave & Campbell Ave F.B. 709/60

GENERAL NOTES:

1. It shall be the responsibility of the contractor to clear the right of way in accordance with the provisions of law as it affects each utility including irrigation lines and appurtenances and at no cost to the City.
2. Construction shall be in accordance with the City of Riverside Department of Public Works, Specifications No 461, and Standard Drawings.
3. Prime coat, seal coat and paint binder are required.
4. Grading will require a permit under Ordinance 3093 for a cut or fill exceeding 100 cubic yards, or a fill of one foot in depth.
5. Trim edge of existing pavement where new paving joins existing pavement to a clean, straight line. Construct match-up paving as shown and overlay paving as directed in the field to produce a smooth crown section. Engineer estimates overlay to be 0 tons
6. The finished subgrade shall have a compaction of not less than 90% for a depth of 0.5' as determined by test method No "Calif 216F" immediately prior to placement of cover.

R=14 S.R. No 581

Submitted By:
STONE ENGINEERING
Suite 532 4075 Main St.
Riverside, California
Ph 682-0390

MAY, 1966
Ralph Stone
RALPH STONE RCE 12620

MARK	REVISIONS	APPR.	DATE

DESIGNED BY ____ DRAWN BY ____ CHECKED BY AW

CITY OF RIVERSIDE, CALIFORNIA
DEPARTMENT OF PUBLIC WORKS

APPROVED BY	BY	DATE
OFFICE ENGINEER	CER	8-25
PARK DEPARTMENT		
TRAFFIC DIVISION	RRS	8-16
ASSISTANT CITY ENG.		8-30

APPROVED BY William D. Vandeman
DIRECTOR OF PUBLIC WORKS
DATE 8/30/66

STREET IMPROVEMENTS
CAMPBELL AVE. SOUTH SIDE
250'± WEST OF JONES AVE
BUILDING PERMIT
ELBERT L. MYRICK Jr.
10440 CAMPBELL AVE.

HORIZ. SCALE: 1" = 40' VERT. SCALE: 1" = 4'

PROJECT NO. R-1156
SHEET 1 OF 2
FILE NO.