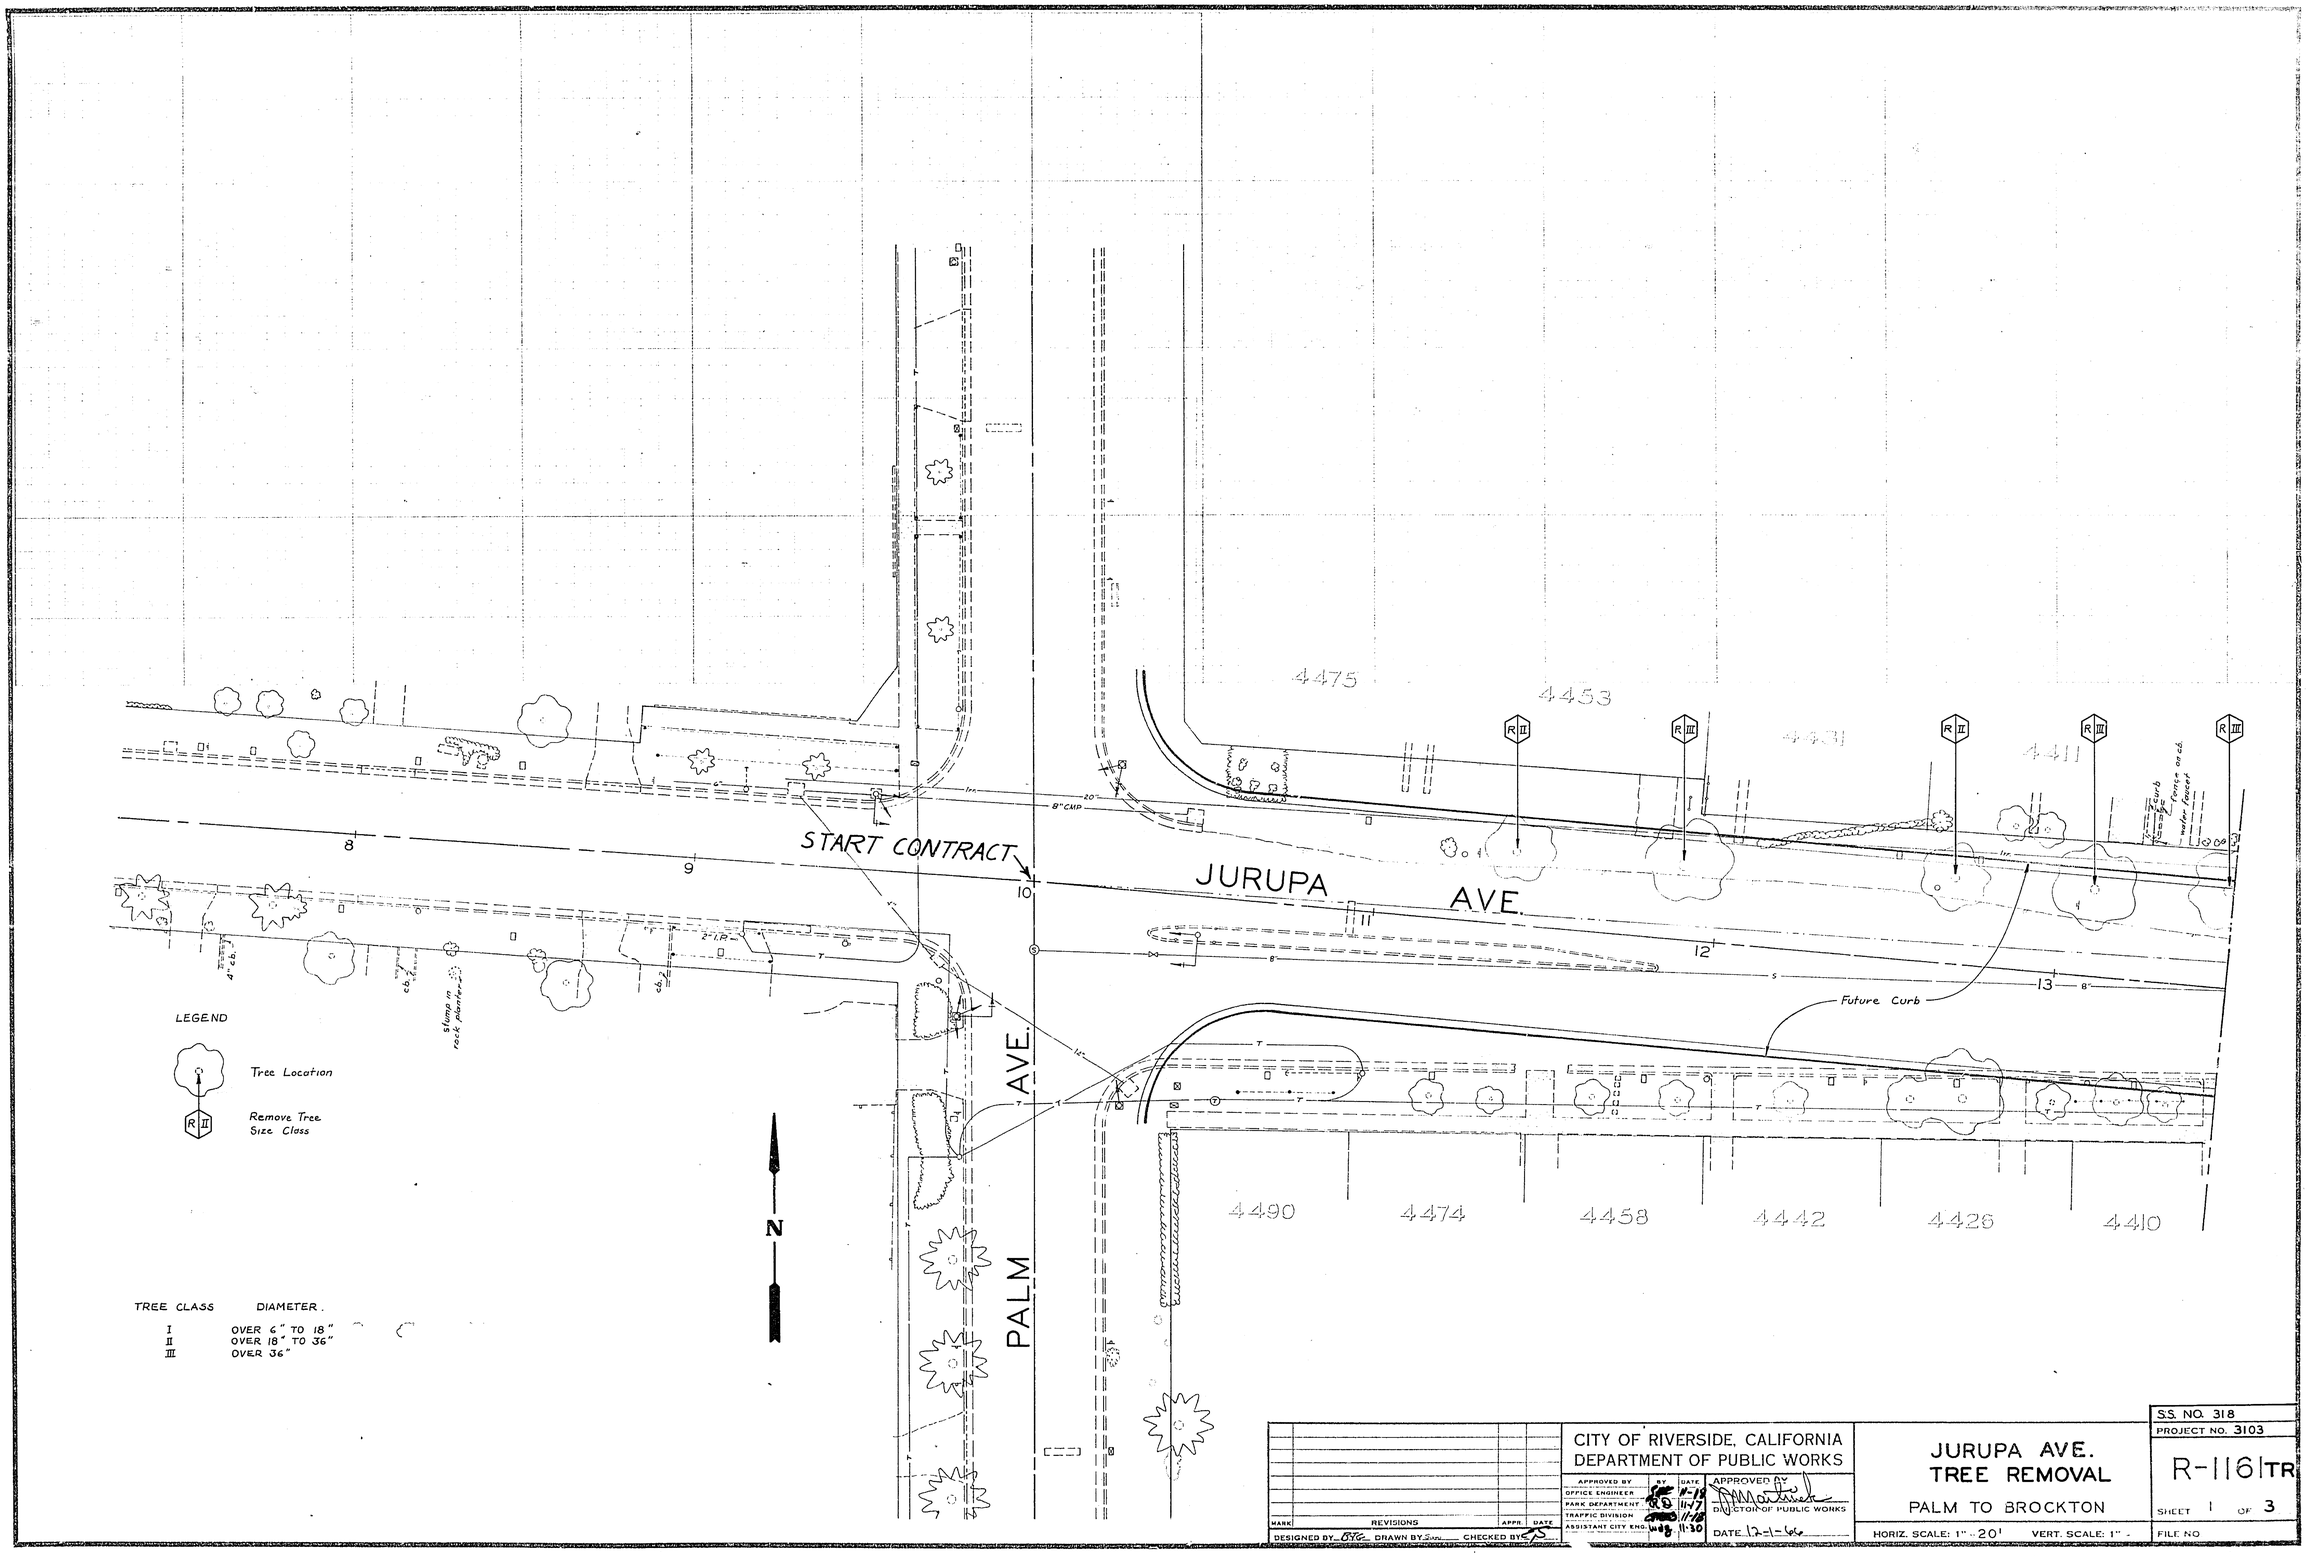

MARK	REVISIONS	APPR.	DATE

DESIGNED BY BTG DRAWN BY Sm CHECKED BY

CITY OF RIVERSIDE, CALIFORNIA
DEPARTMENT OF PUBLIC WORKS

APPROVED BY	BY	DATE
OFFICE ENGINEER		11-18
PARK DEPARTMENT	RD	11-17
TRAFFIC DIVISION		11-18
ASSISTANT CITY ENG.	wdg	11-30

APPROVED BY
DIRECTOR OF PUBLIC WORKS
DATE 12-1-66

JURUPA AVE.
TREE REMOVAL
PALM TO BROCKTON

HORIZ. SCALE: 1" = 20' VERT. SCALE: 1" =

S.S. NO. 318
PROJECT NO. 3103
R-1161TR
SHEET 1 OF 3
FILE NO

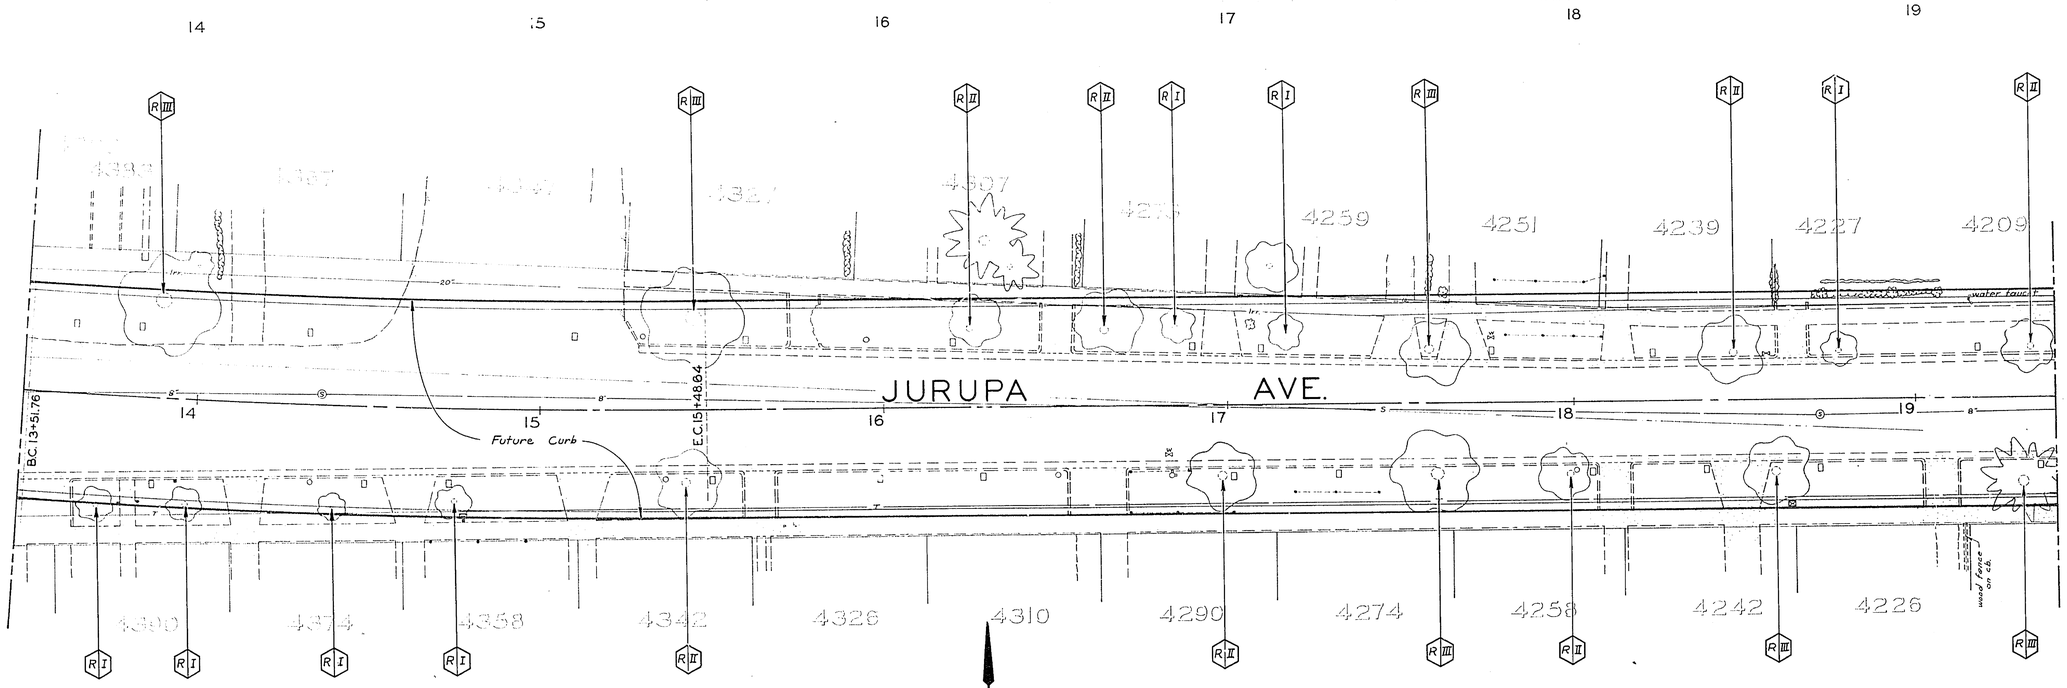

MARK	REVISIONS	APPR	DATE

DESIGNED BY BTG DRAWN BY [illegible] CHECKED BY [illegible]

CITY OF RIVERSIDE, CALIFORNIA
DEPARTMENT OF PUBLIC WORKS

APPROVED BY	BY	DATE
OFFICE ENGINEER	[illegible]	11-18
PARK DEPARTMENT	[illegible]	11-17
TRAFFIC DIVISION	[illegible]	11-18
ASSISTANT CITY ENG.	[illegible]	11-30

APPROVED BY [signature]
DIRECTOR OF PUBLIC WORKS
DATE 12-1-44

JURUPA AVE.
TREE REMOVAL
PALM TO BROCKTON

HORIZ. SCALE: 1" = 20' VERT. SCALE: 1" =

S.S. NO. 318
PROJECT NO 3103
R-1161TR
SHEET 2 OF 3
FILE NO

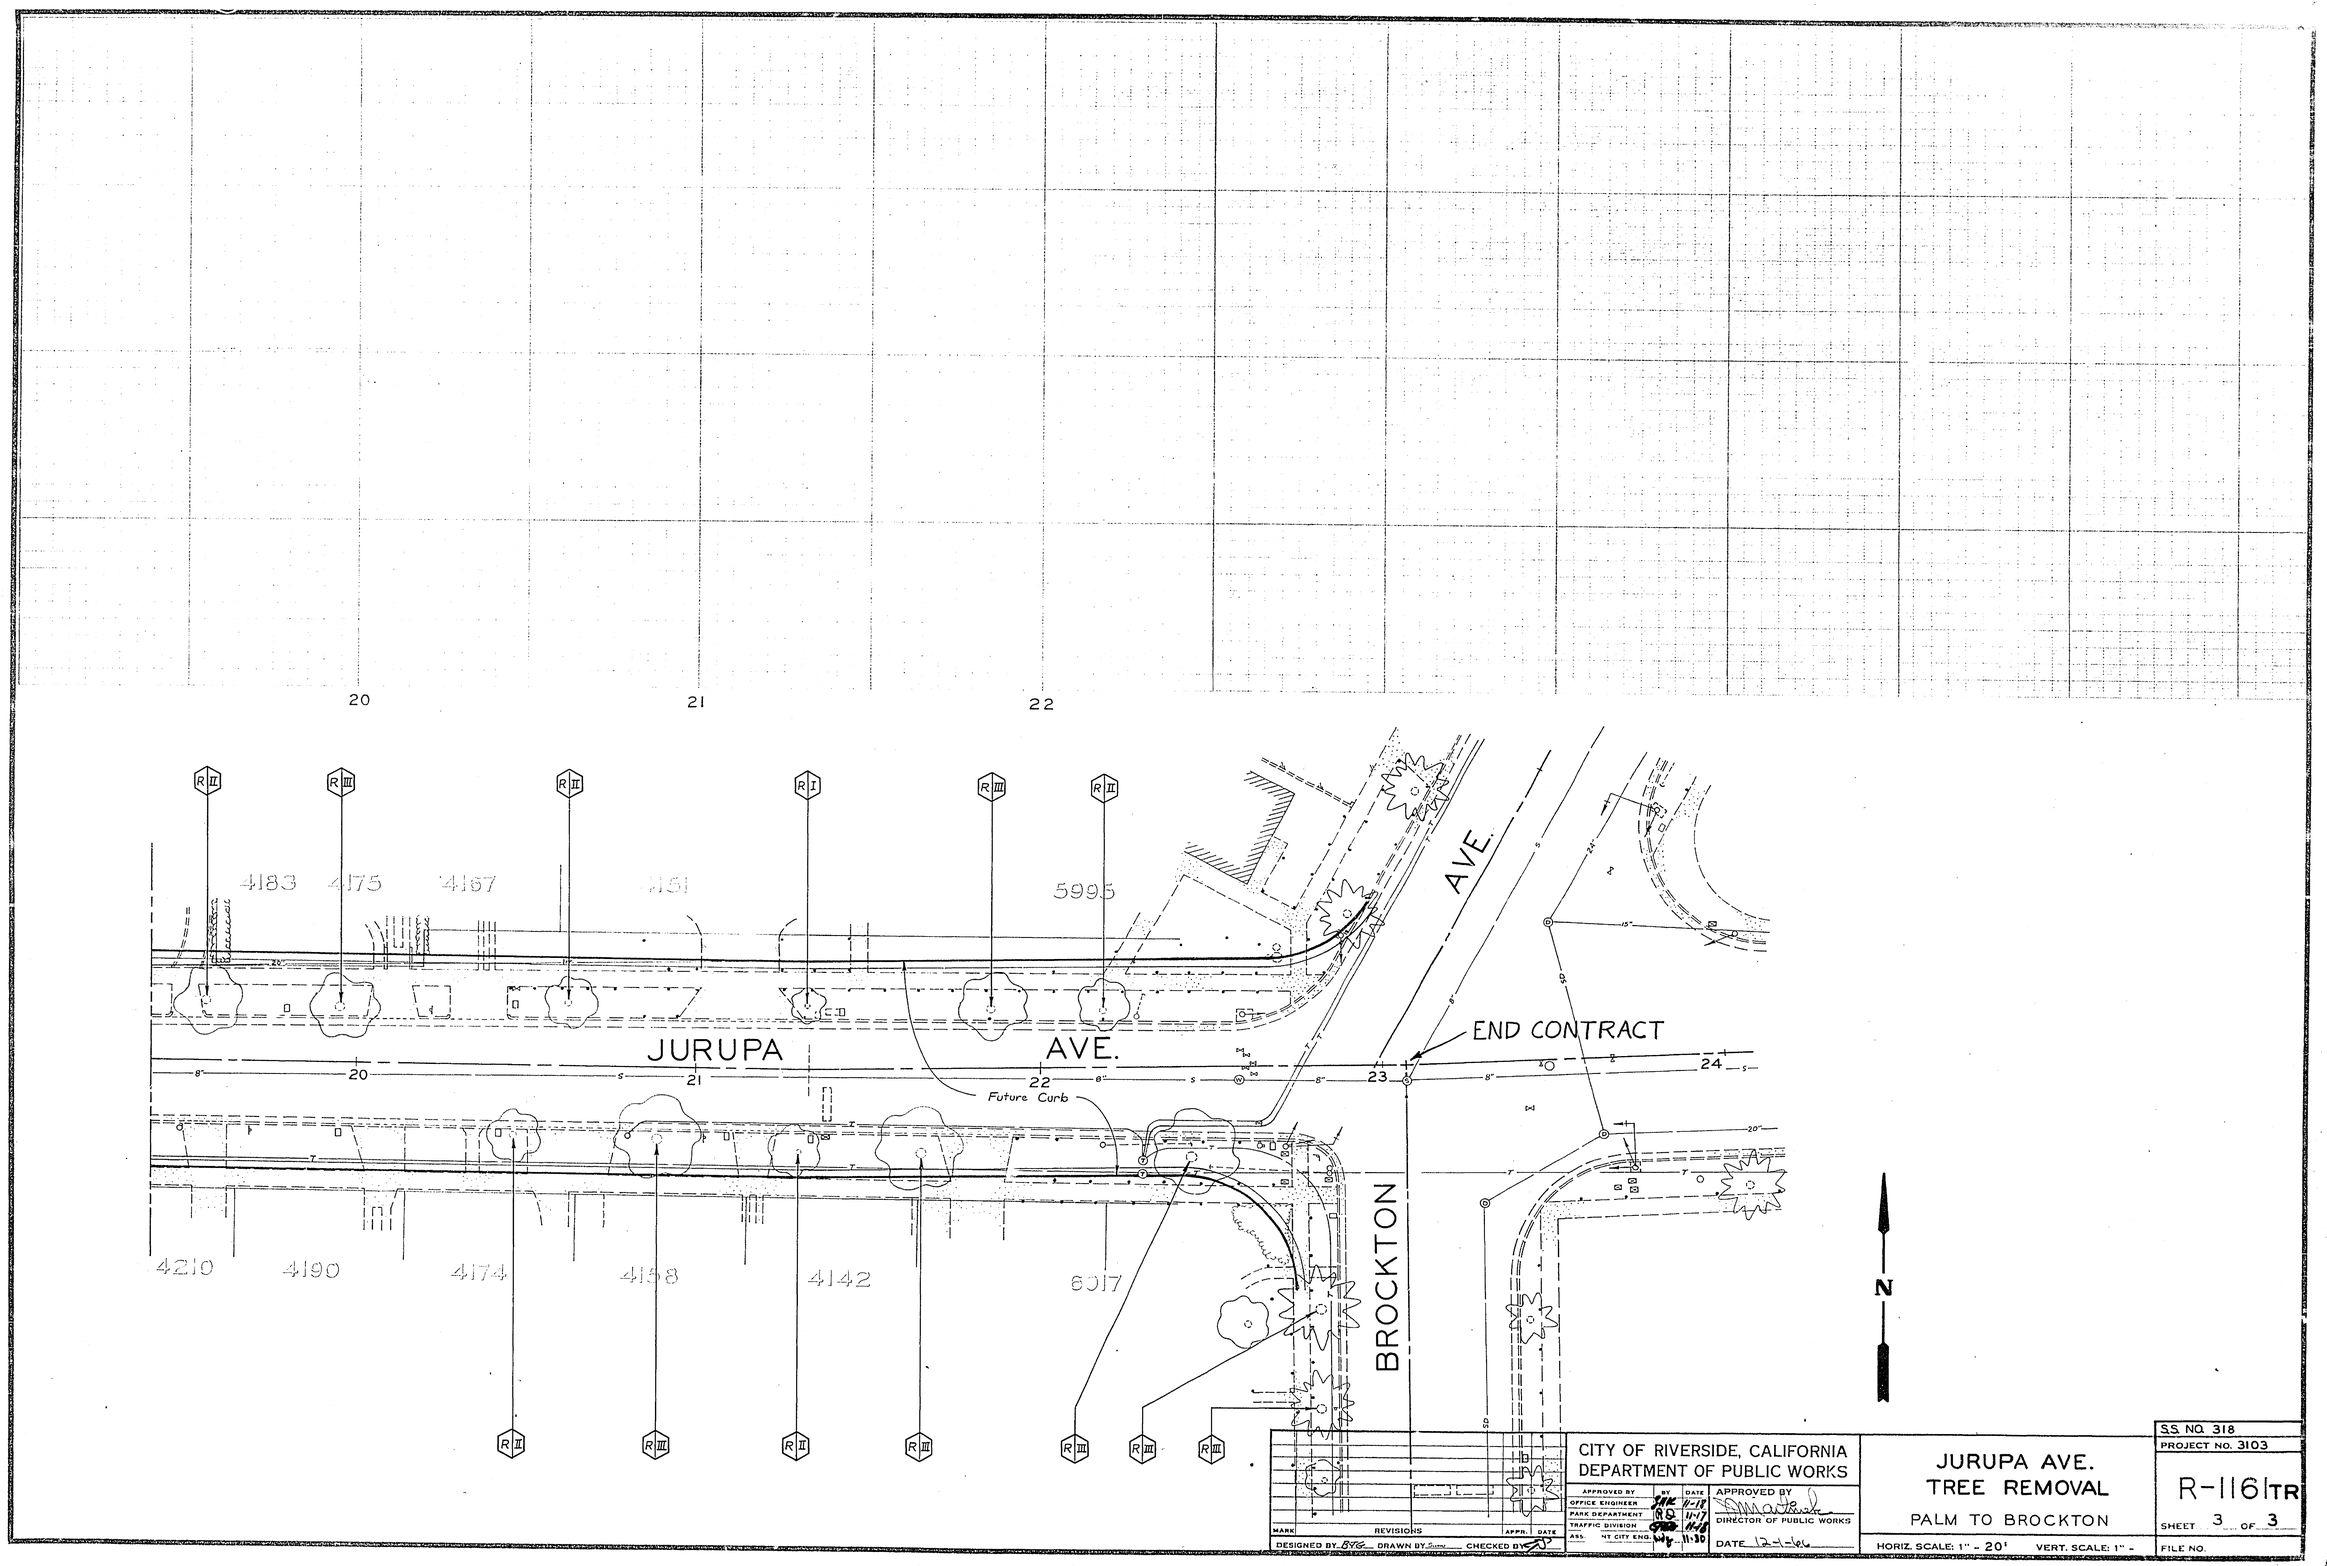

MARK	REVISIONS	APPR.	DATE

DESIGNED BY BTG DRAWN BY [illegible] CHECKED BY [illegible]

CITY OF RIVERSIDE, CALIFORNIA
DEPARTMENT OF PUBLIC WORKS

APPROVED BY	BY	DATE
OFFICE ENGINEER	SAK	11-18
PARK DEPARTMENT	RD	11-17
TRAFFIC DIVISION	[illegible]	11-18
ASS. [illegible]NT CITY ENG.	[illegible]	11-30

APPROVED BY [signature]
DIRECTOR OF PUBLIC WORKS
DATE 12-1-66

JURUPA AVE.
TREE REMOVAL
PALM TO BROCKTON

HORIZ. SCALE: 1" - 20' VERT. SCALE: 1" -

S.S. NO. 318
PROJECT NO. 3103
R-1161TR
SHEET 3 OF 3
FILE NO.