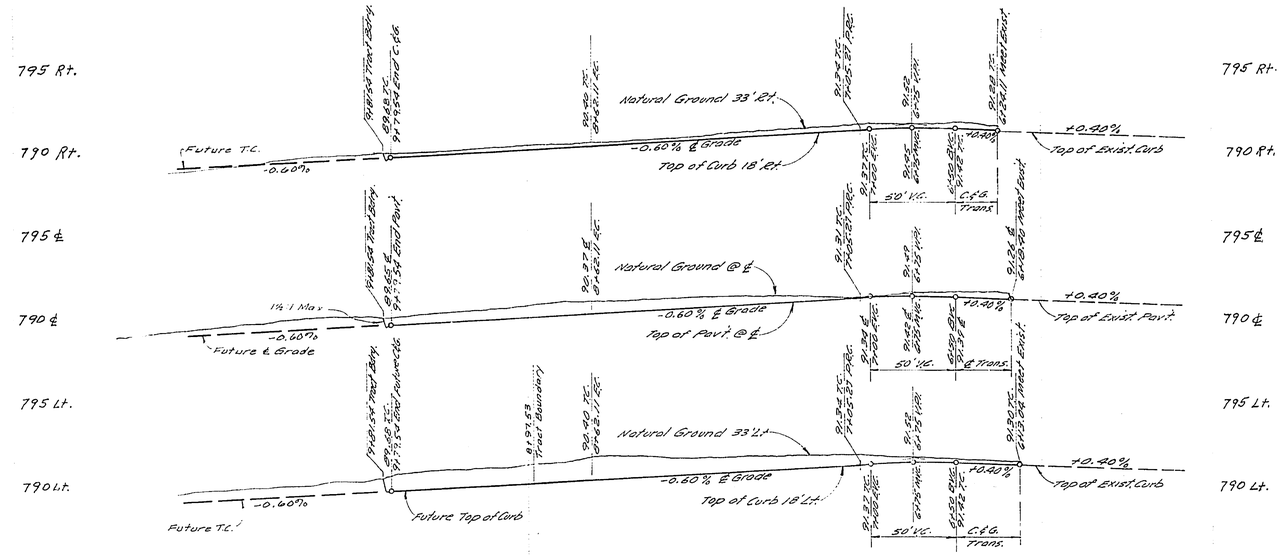

STREET LIGHT LEGEND & NOTES

1. Indicates City of Riverside marbelite light standard No. 4504 with 7000L, 175W, type II except as noted "Line Material" mercury vapor luminaire with color corrected lamp. Cat. No LM 44A1 or approved equal.
2. —— Indicates 1" rigid galv. steel conduit, except as noted.
3. All street light standards and pullboxes to be located in the field.
4. All street light standards shall be checked for clearance of driveways and placed 1' from end of curb returns.
5. See City of Riverside Drwg. No LI-13008 for light standard details.
6. All cable to be AWG No. 8 copper.
7. This is a 2 wire 240 volt multiple system.
8. All construction to comply with City of Riverside Street Light Specifications.
9. Inspections to be called for as outlined in specifications
10. Feed point (s) to be confirmed at time of construction
11. $8.00 Inspection fee to be paid _____ Date paid.

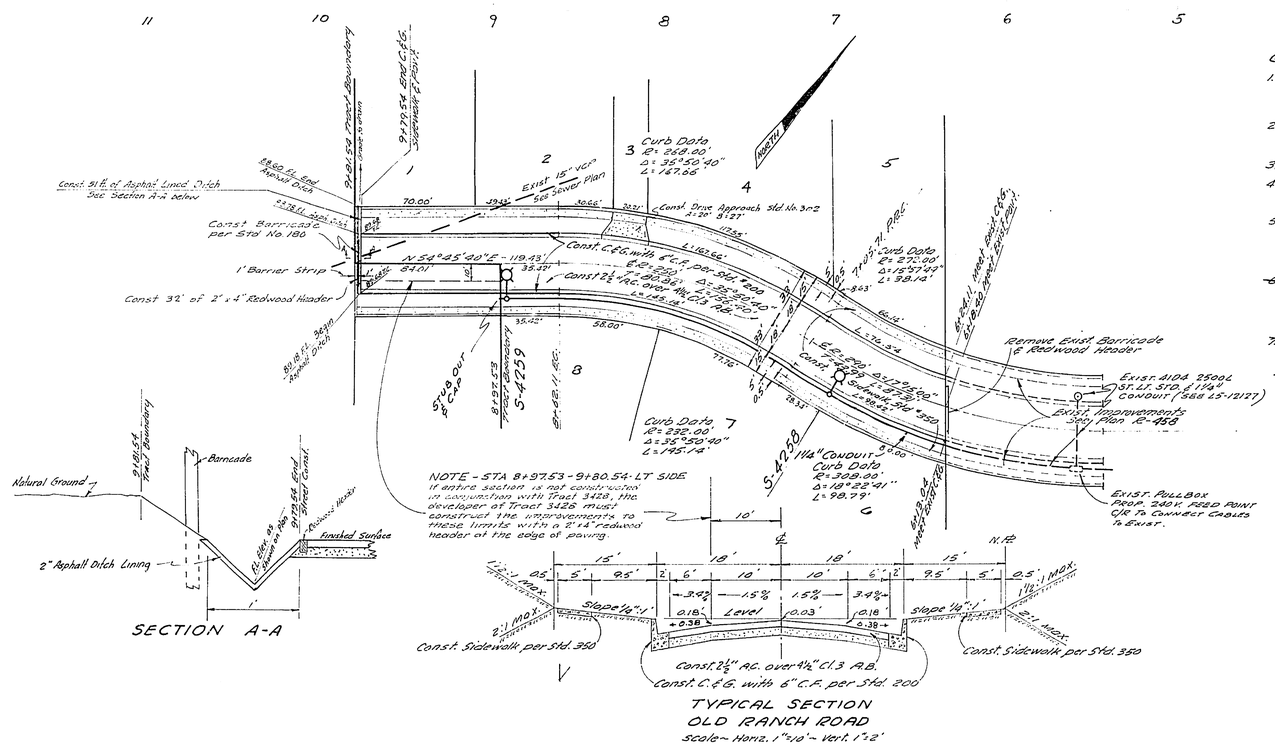

NOTE - STA 8+97.53 - 9+80.54 - LT SIDE
If entire section is not constructed in conjunction with Tract 3428, the developer of Tract 3428 must construct the improvements to these limits with a 2' x 4" redwood header at the edge of paving.

SECTION A-A

TYPICAL SECTION
OLD RANCH ROAD
Scale - Horiz. 1"=10' - Vert. 1"=2'

GENERAL NOTES:

1. It shall be the responsibility of the contractor to clear the right of way in accordance with the provisions of law as it affects each utility including irrigation lines and appurtenances and at no cost to the City.
2. Construction shall be in accordance with the City of Riverside, Department of Public Works, Specifications No. 461 and Standard Drawings.
3. Prime coat, seal coat, and paint binder are required.
4. Grading will require a permit under Ordinance 3093 for a cut or a fill exceeding 100 cubic yards, or a fill over one foot in depth.
5. Trim edge of existing pavement, where new paving joins existing pavement to a clean straight line construct match-up paving as shown and overlay as directed in the field to produce a smooth crown section.
6. ~~The developer shall arrange for a test of the soil at the subgrade level by a soils engineer. Depth and type of cover shall be determined by the soils engineer and submitted to the City of Riverside for approval.~~
7. ~~The finished subgrade shall have a compaction of not less than 90% for a depth of 0.5 foot as determined by test method No. "California 216F" immediately prior to placement of the cover.~~

Bench Mark: Chiseled ▭ on North end of curb, west side of Naeem View Place. Elev. 803.95

Approved for Street Lights
F. G. Porphir 3/29/66
GEN. SUPT. & CHIEF ENG. W.W. / DATE

CRAWLEY, HAWKINS & HIEBER
SURVEYORS AND ENGINEERS
Riverside, California
Approved George O. Crawley R.E. No. 9355
Field Bk. 76/24
Date 3-9-66
JO 419

MARK	REVISIONS	APPR.	DATE

DESIGNED BY G.H. DRAWN BY L.H. CHECKED BY G.C.

CITY OF RIVERSIDE, CALIFORNIA
DEPARTMENT OF PUBLIC WORKS

APPROVED BY	BY	DATE
OFFICE ENGINEER	E.S.R.	6-6
PARK DEPARTMENT	—	—
TRAFFIC DIVISION	JKH	6-6-66
ASSISTANT CITY ENG.		
Bob S.	Hans	6-3

APPROVED BY
DIRECTOR OF PUBLIC WORKS
DATE 6-13-66

STREET PLAN & PROFILE
TRACT NO. 3428
OLD RANCH ROAD
620' Swly from Rubidoux Avenue

HORIZ. SCALE: 1" = 40' VERT. SCALE: 1" = 4'

PROJECT NO. L5-13172
R-1162
SHEET 1 OF 1
FILE NO. 4087