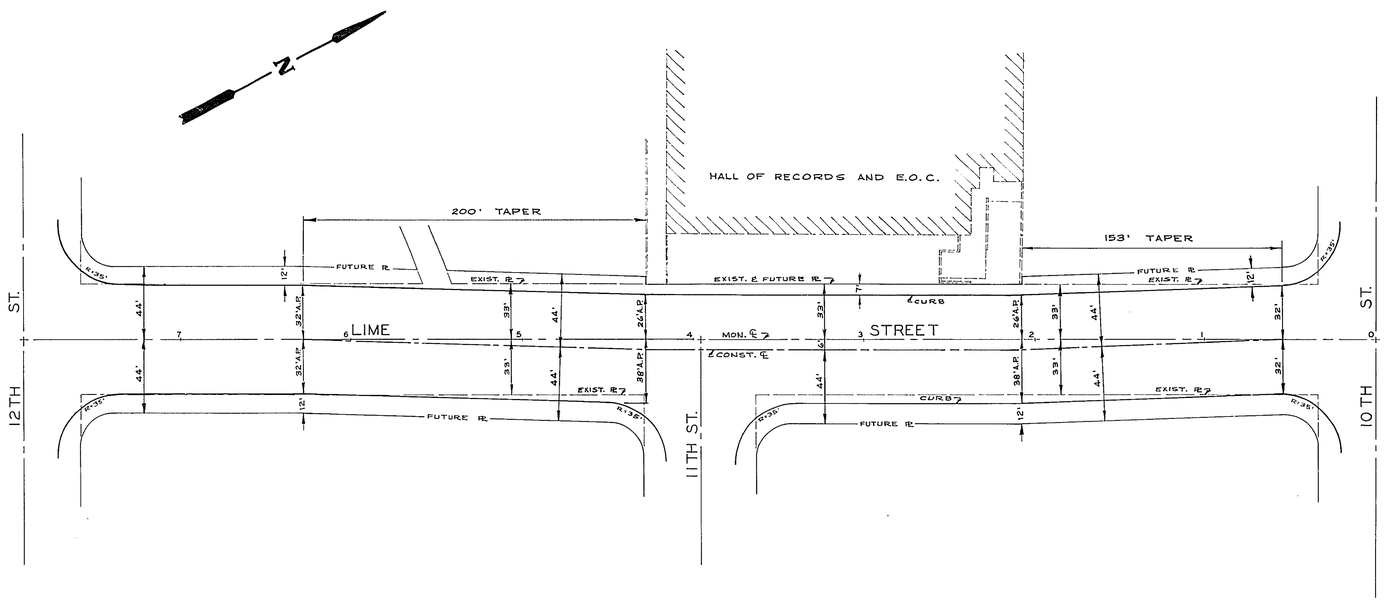

DO NOT ISSUE
THESE MAPS W/O
OK FROM Barry Gustafson

MARK	REVISIONS	APPR.	DATE

DESIGNED BY ____ DRAWN BY Sam2 CHECKED BY ____

CITY OF RIVERSIDE, CALIFORNIA
DEPARTMENT OF PUBLIC WORKS

APPROVED BY	BY	DATE
OFFICE ENGINEER	[illegible]	2/16/67
PARK DEPARTMENT		
TRAFFIC DIVISION		
ASSISTANT CITY ENG.	[illegible]	2/16/67

APPROVED BY

DIRECTOR OF PUBLIC WORKS

DATE ____

LIME ST.
10TH ST. TO 12TH ST.

HORIZ. SCALE: 1" = 40' VERT. SCALE: 1" =

PROJECT NO.
R-1163
SHEET 1 OF 2
FILE NO.

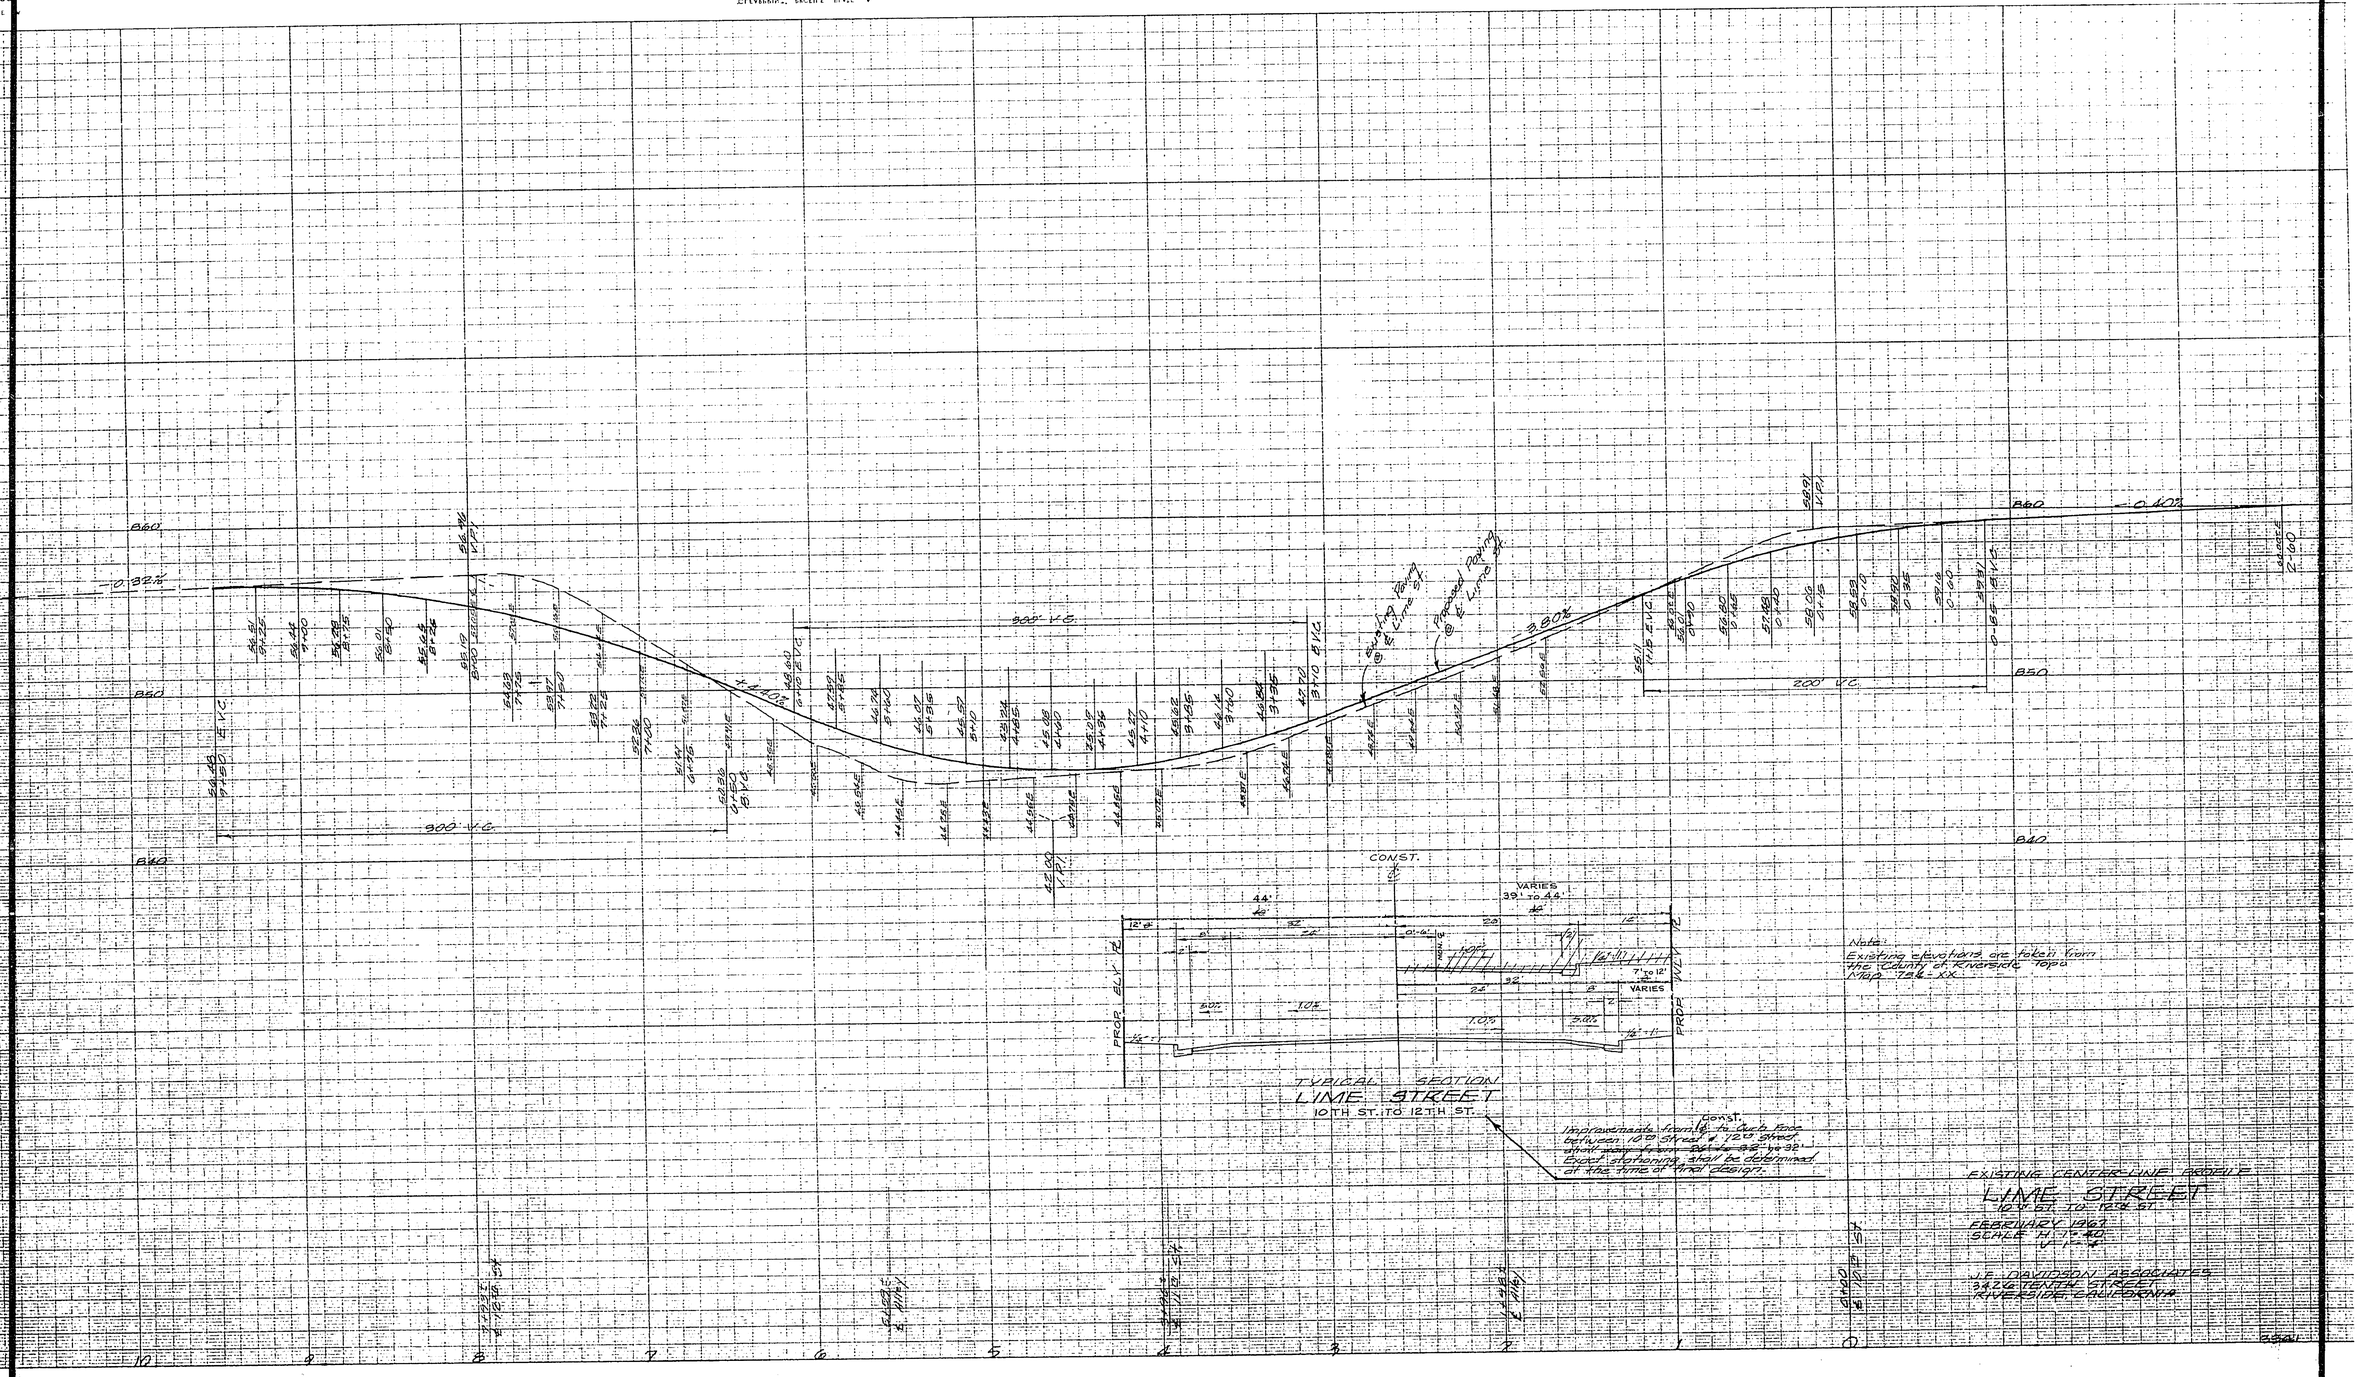

MARK	REVISIONS	APPR	DATE
DESIGNED BY	DRAWN BY	CHECKED BY	

CITY OF RIVERSIDE, CALIFORNIA
DEPARTMENT OF PUBLIC WORKS

APPROVED BY	BY	DATE
OFFICE ENGINEER		
PARK DEPARTMENT		
TRAFFIC DIVISION		
ASSISTANT CITY ENG.		

APPROVED BY

DIRECTOR OF PUBLIC WORKS

DATE

LIME ST.
10TH ST. TO 12TH ST.

HORIZ. SCALE: 1" 40' VERT. SCALE: 1" 4'

PROJECT NO. R-1163

SHEET 2 OF 2

FILE NO.