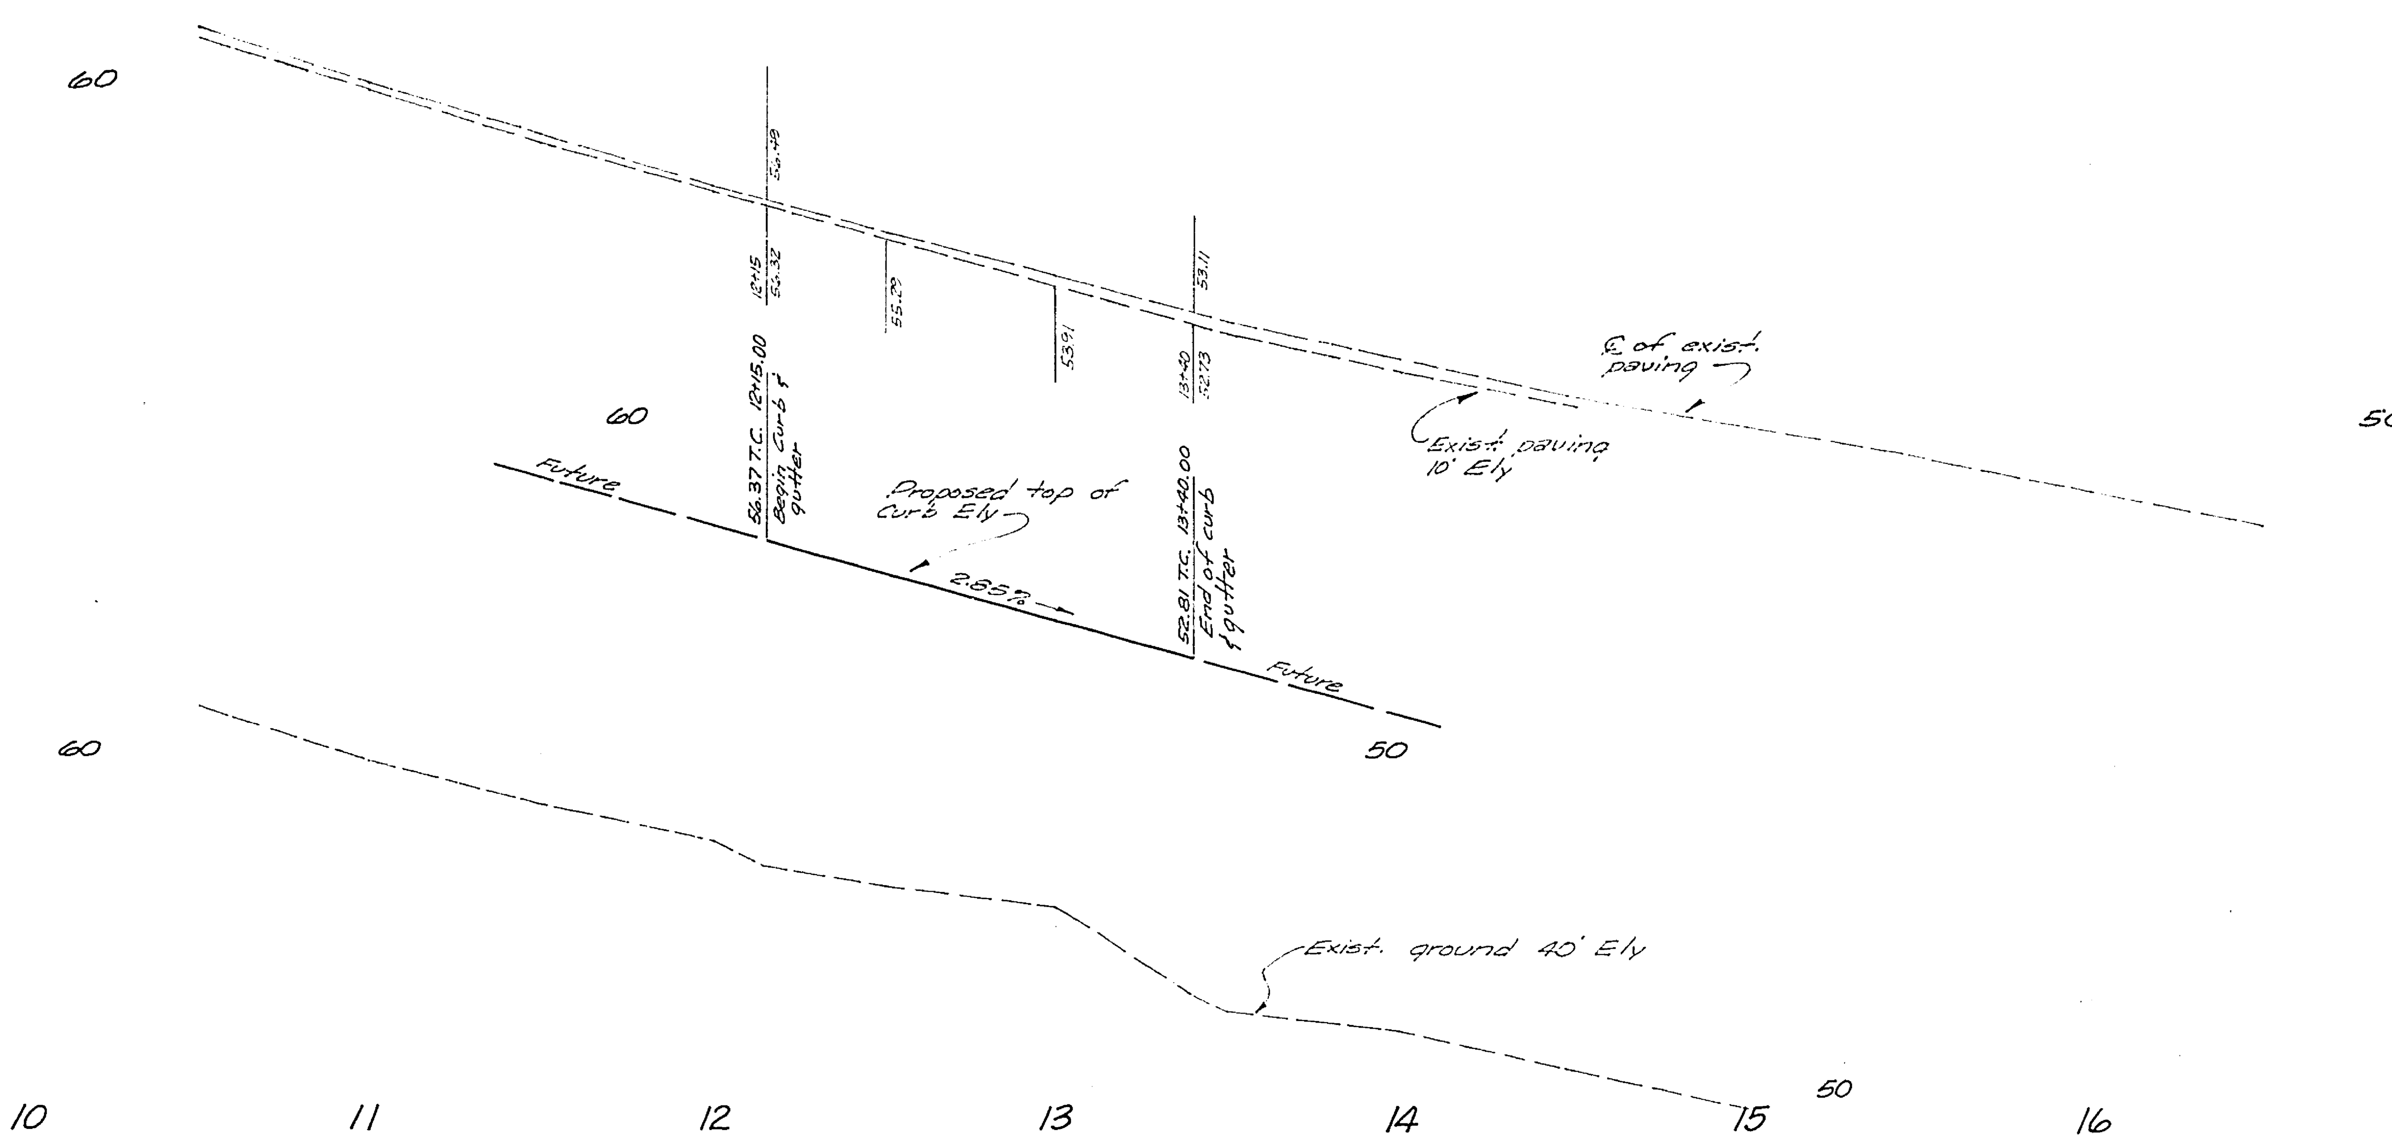

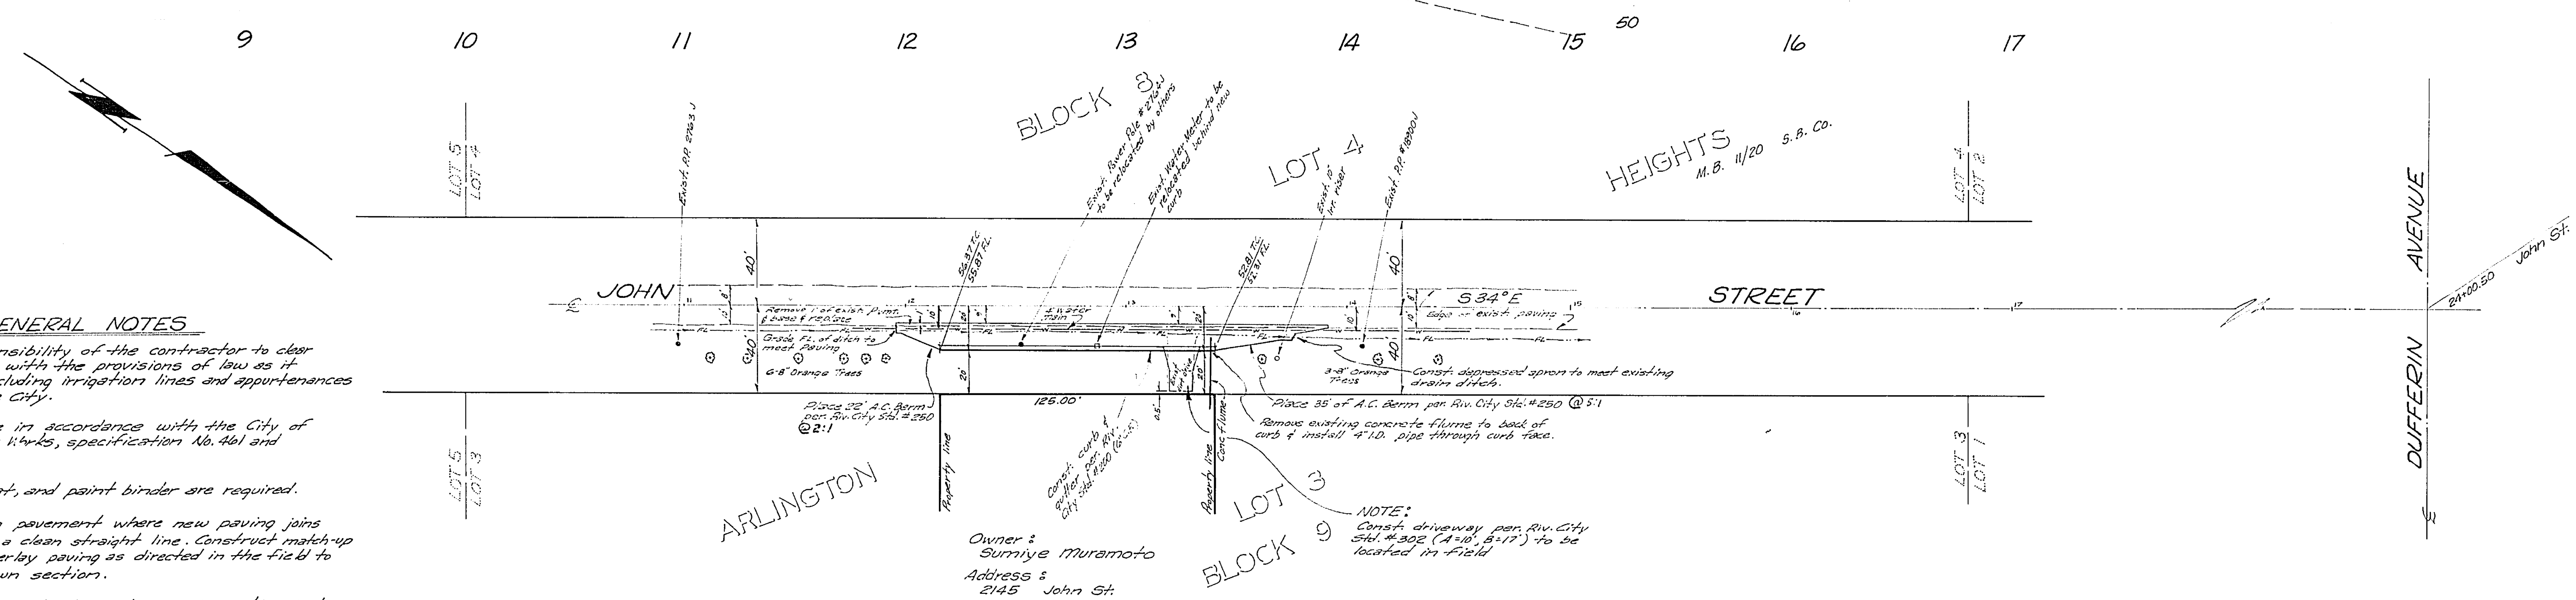

GENERAL NOTES

1. It shall be the responsibility of the contractor to clear the R/W in accordance with the provisions of law as it affects each utility including irrigation lines and appurtenances and at no cost to the City.

2. Construction shall be in accordance with the City of Riverside Dept. of Public Works, specification No. 461 and Standard Drawings.

3. Prime coat, seal coat, and paint binder are required.

4. Trim edge of existing pavement where new paving joins existing pavement to a clean straight line. Construct match-up paving as shown and overlay paving as directed in the field to produce a smooth crown section.

5. For relocation of any City domestic or irrigation Water facility or electric power utility facility to be done by the City forces, contact L. P. Eastman, Water Commercial Engineer at 787-7441. Schedule about 2 weeks to process a work order, before relocation work begins.

6. Grading will require a permit under Ordinance 3093 for a cut or fill exceeding 100 Cu. Yds., or a Fill over one foot in depth.

7. ~~The finished sub-grade shall have a compaction of not less than 90% for a depth of 0.5 ft. as determined by test method No. "Calif. 216 F" immediately prior to placement of the cover.~~

8. The amount of Asphalt overlay on existing pavement has been estimated by the engineer to be approximately 0.4± tons.

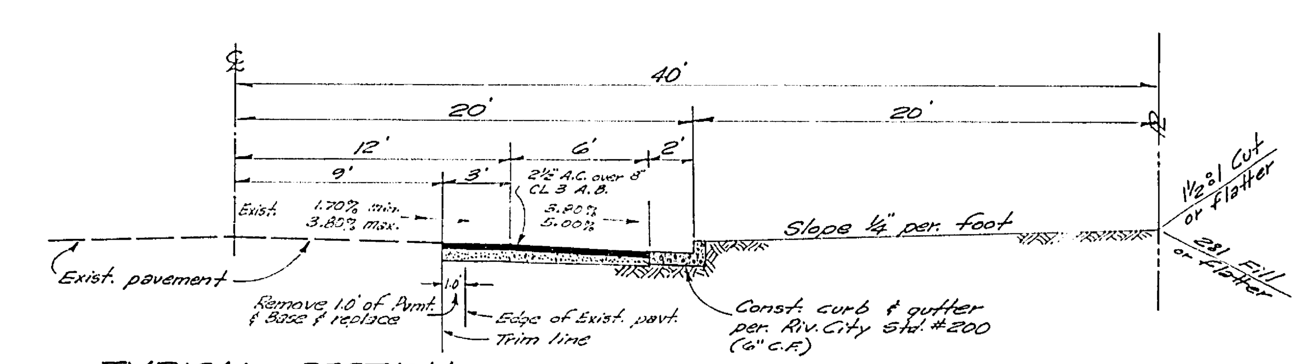

TYPICAL SECTION

JOHN ST. FROM STA. 12+15.00 TO STA. 13+40.00
SCALE 1"=6' TI = 5

BENCH MARK

Chis. "X" on top of curb 31 Ely of ℄ John St. on Nly side of Dufferin
City B.M. F.B. 669/47 Elev. 929.894'

J. F. DAVIDSON ASSOCIATES CIVIL ENGINEERS - SURVEYORS - PLANNERS RIVERSIDE, CALIFORNIA Approved by: George E. McCarty Date: 4-18-66 R. E. No. 10688	MARK / REVISIONS / APPR. / DATE	CITY OF RIVERSIDE, CALIFORNIA DEPARTMENT OF PUBLIC WORKS	STREET PLAN & PROFILE 2145 JOHN ST. JOHN STREET NE LY. SIDE FROM 1060'± TO 1186'± SLY. OF THE INTERSECTION OF JOHN ST. & DUFFERIN AVE.	PROJECT NO. R-1165 SHEET 1 OF 1
W.O. 1009 FOR SUMIYE MURAMOTO F.B. 918/40-46	DESIGNED BY R.J.G. DRAWN BY R.J.G. CHECKED BY [signature]		HORIZ. SCALE: 1" = 40' VERT. SCALE: 1" = 4'	FILE NO. 3330

APPROVED BY	BY	DATE
OFFICE ENGINEER	CER	5/23
PARK DEPARTMENT	—	—
TRAFFIC DIVISION	JKD	5-20
ASSISTANT CITY ENG.	Wdg / Hang	5.27 / 5-23

APPROVED BY [signature]
DIRECTOR OF PUBLIC WORKS
DATE 6-1-66