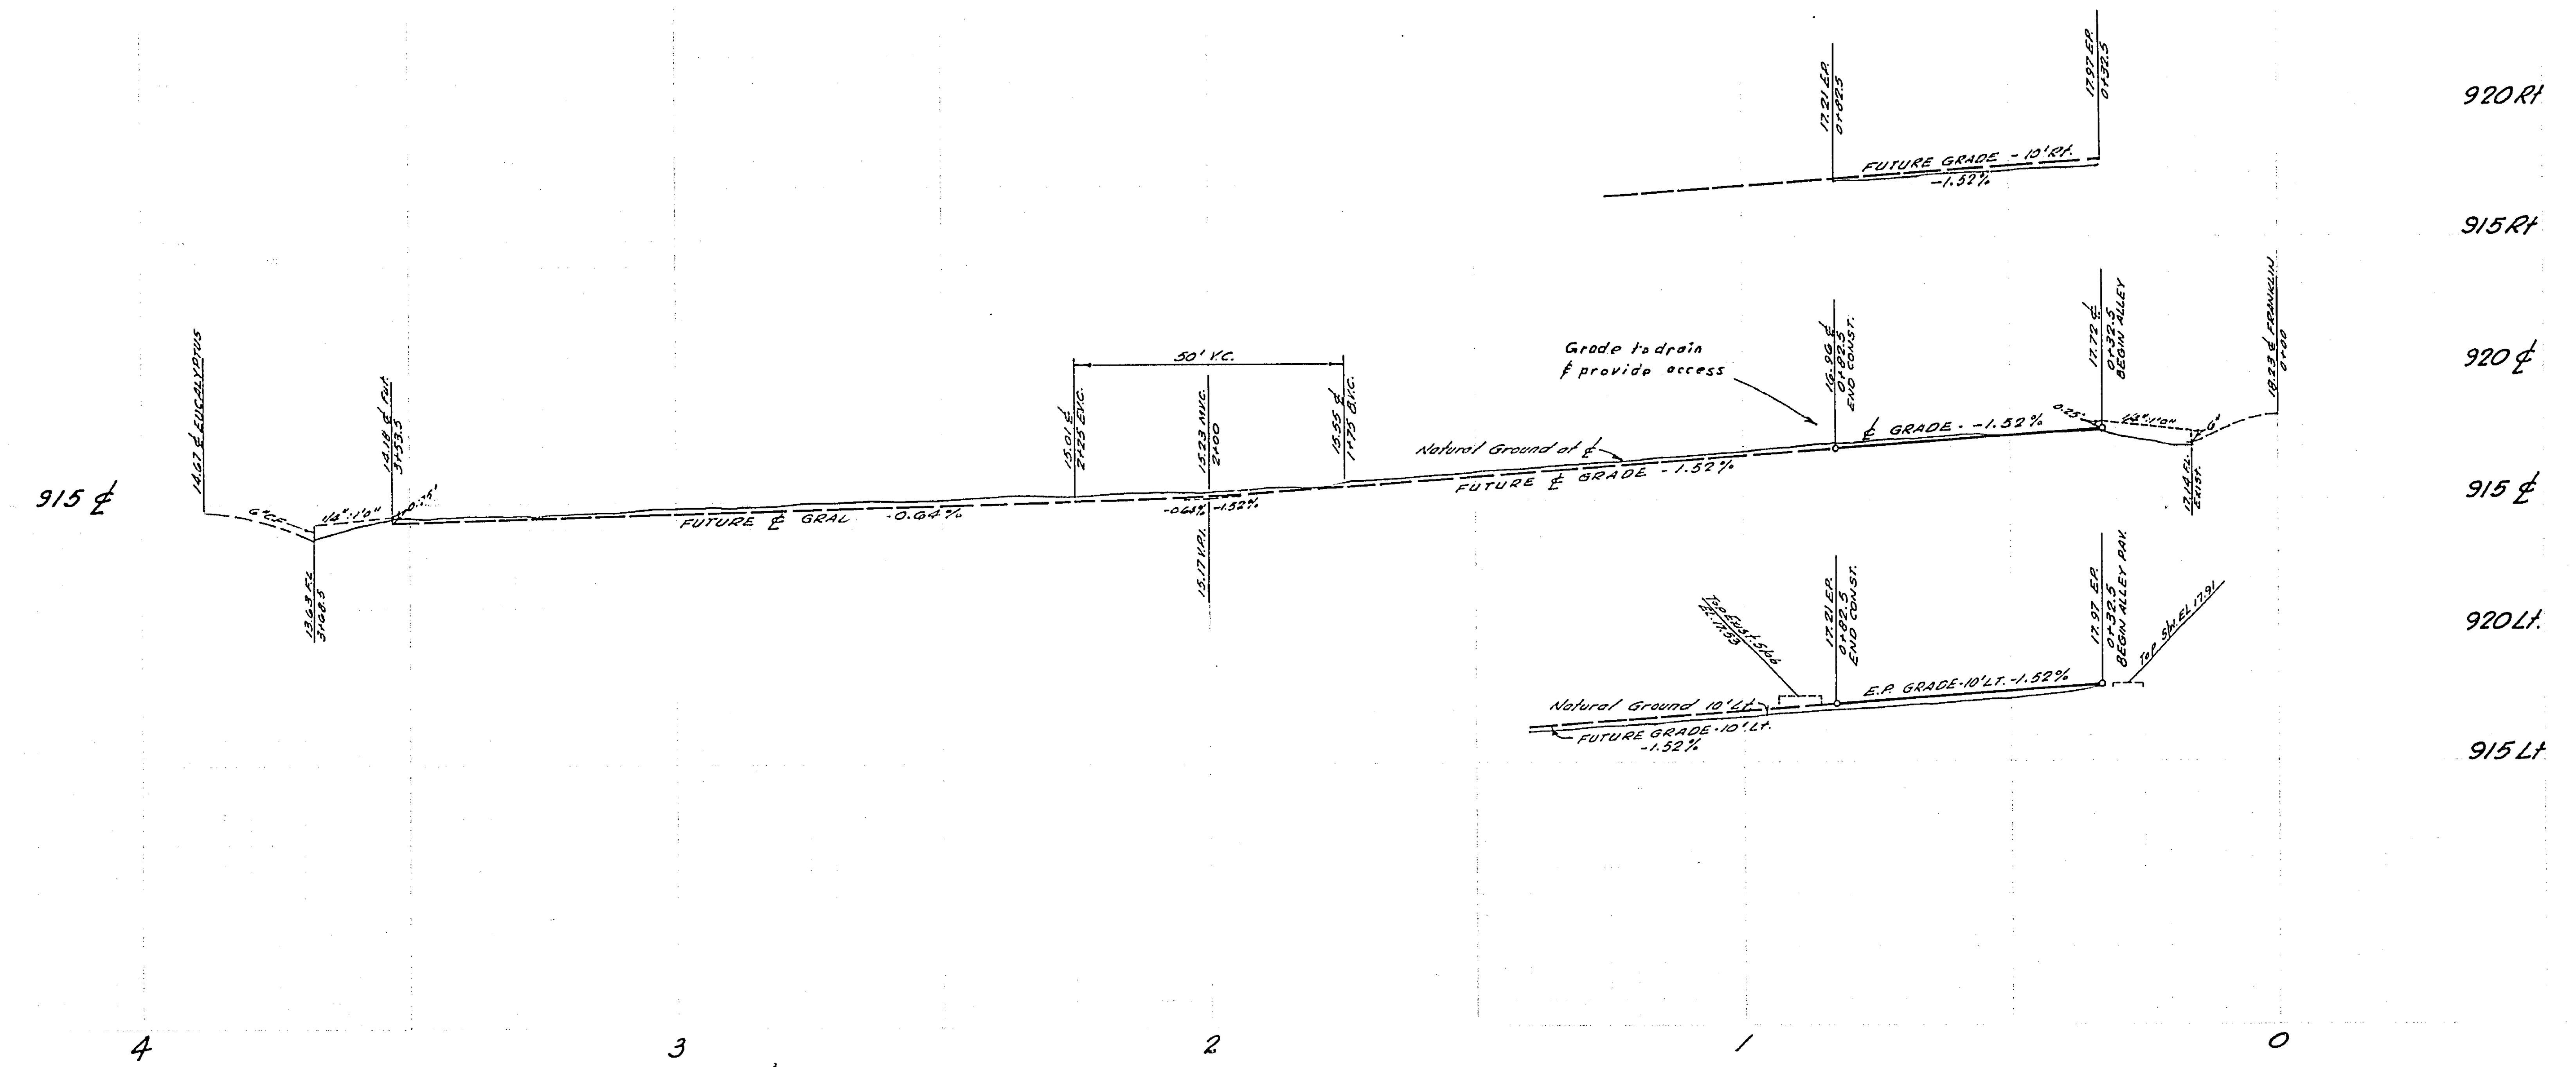

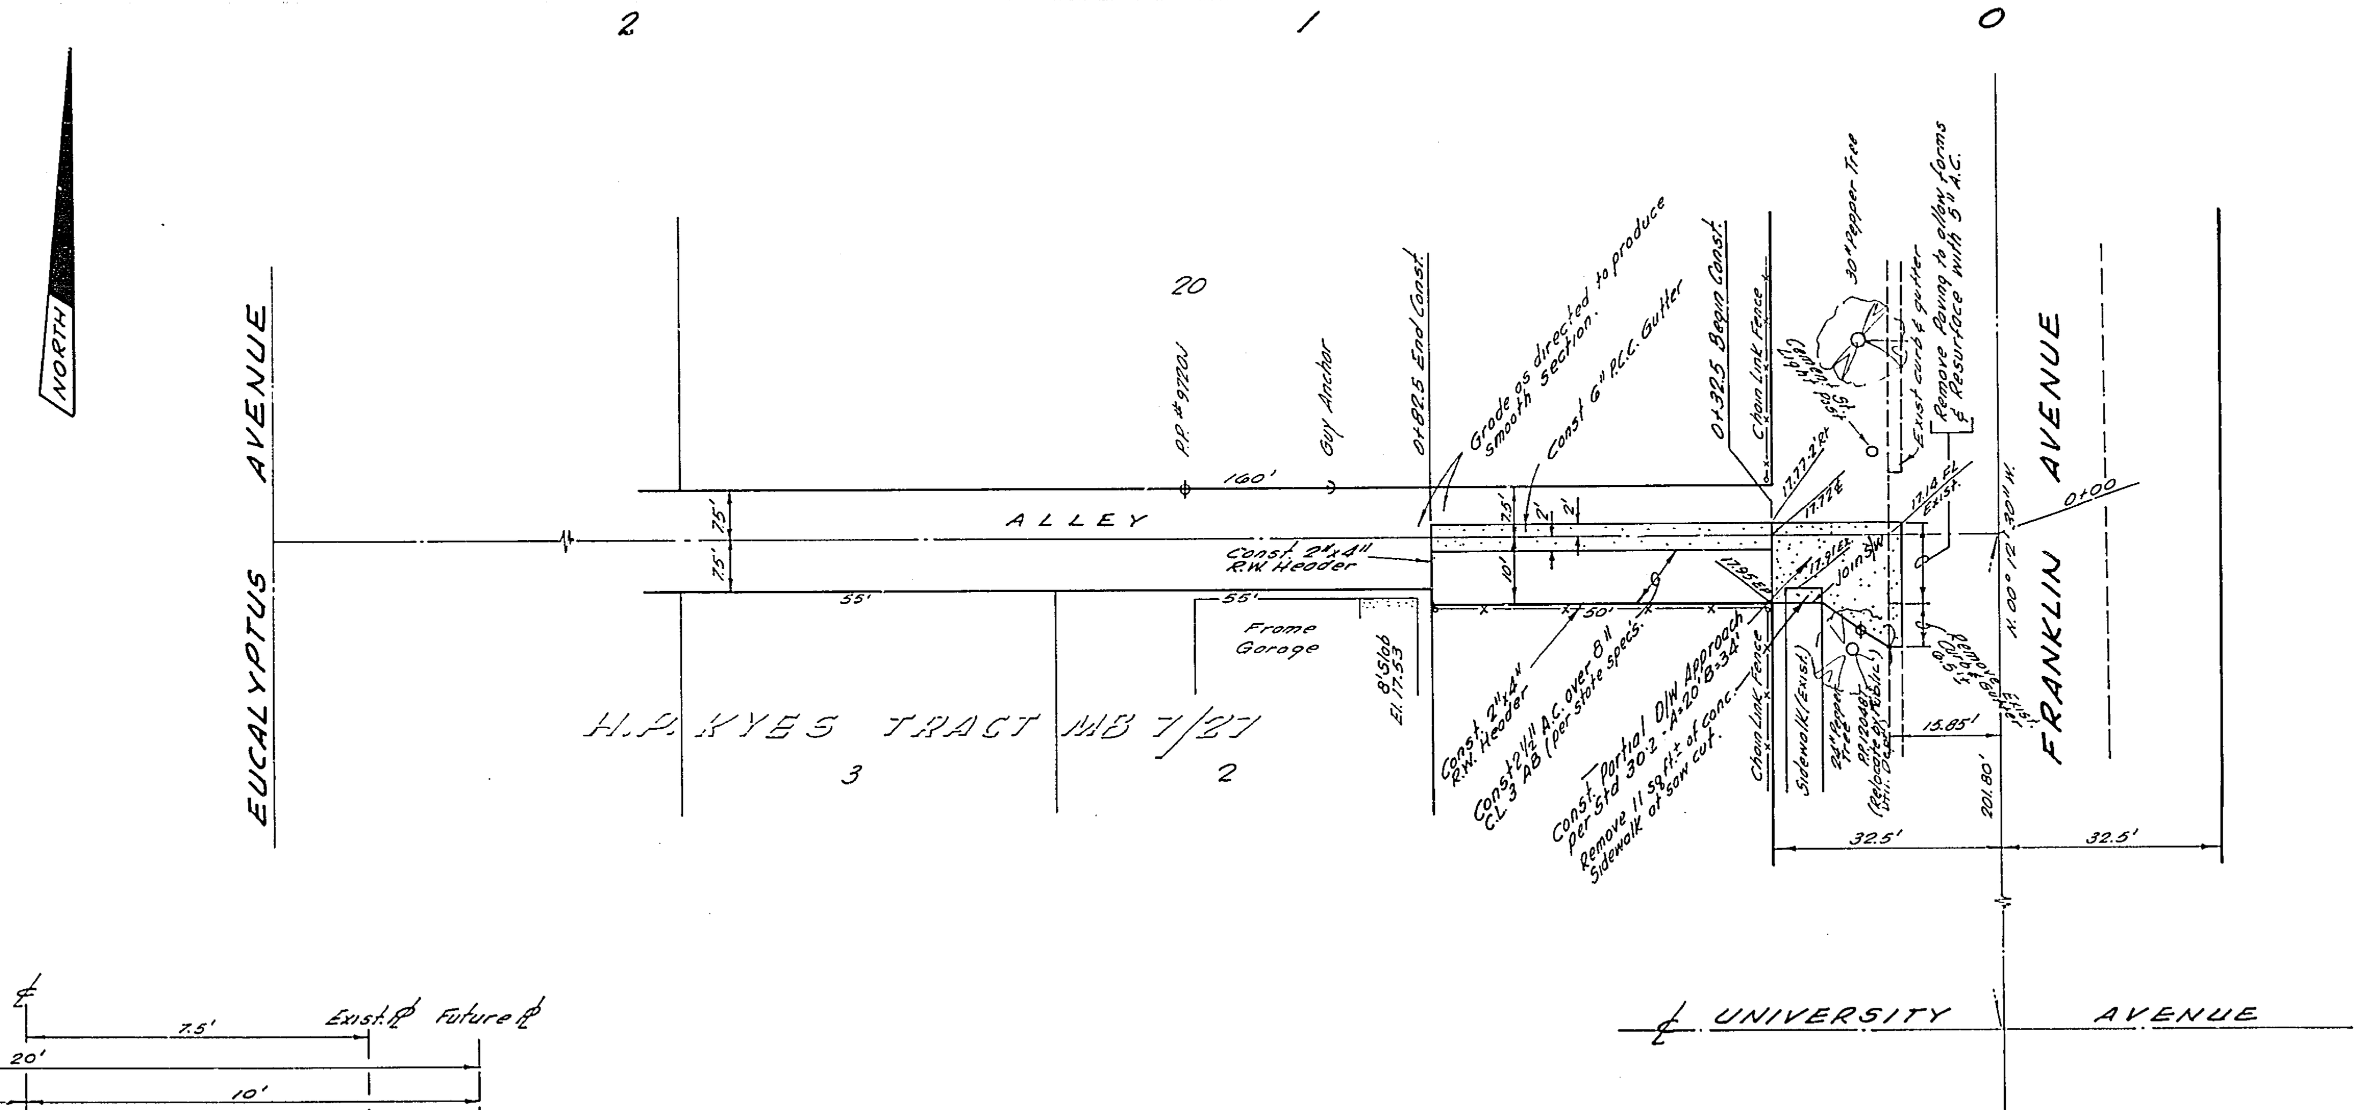

GENERAL NOTES

1. It shall be the responsibility of the contractor to clear the right-of-way in accordance with the provisions of law as it affects each utility including irrigation lines and appurtenances and at no cost to the City.
2. Construction shall be in accordance with the City of Riverside Department of Public Works, Specifications No 4 and Std. Drwgs.
3. Prime coat, seal coat and paint binder are required.
4. Grading will require a permit under Ordinance 3093 for a cut or a fill exceeding 100 cubic yards or a fill over one foot in depth.
5. ~~Trim edge of existing pavement where new paving joins existing pavement, to a clean straight line. Construct match up paving and overlay as directed in the field to produce a smooth crown section.~~

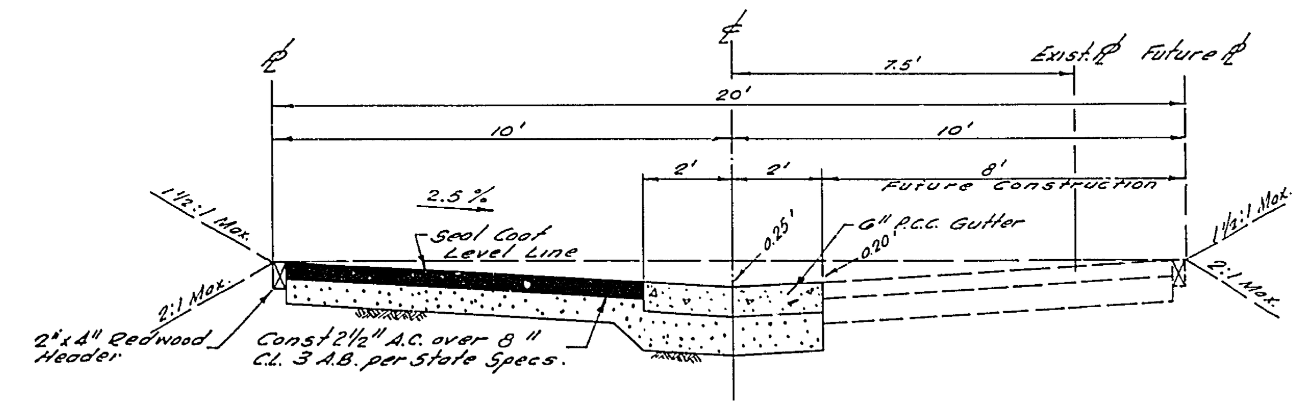

TYPICAL SECTION
(PER STD NO. 110)
STA. 0+32.5 TO STA 0+82.5
T.I. = 5

Bench Mark: Top P.C.C. Mon. under City Cap of ℄ Intersection Eucalyptus and 9th Street. City F.B. 530/47. Elev. 916.89

CRAWLEY, HAWKINS & HIEBER
ENGINEERS & SURVEYORS
RIVERSIDE, CALIFORNIA
Approved: George O. Crawley Date: 6/23/66
J.O.: 540 | FOR: Little Flower Nursery | F.B. 82/62

MARK	REVISIONS	APPR.	DATE

DESIGNED BY ____ DRAWN BY L.H. CHECKED BY M.G.

CITY OF RIVERSIDE, CALIFORNIA
DEPARTMENT OF PUBLIC WORKS

APPROVED BY	BY	DATE
OFFICE ENGINEER	[illegible]	4/26
PARK DEPARTMENT	—	—
TRAFFIC DIVISION	JKD	4/26
ASSISTANT CITY ENG.	[illegible]	4.27

APPROVED BY [signature]
DIRECTOR OF PUBLIC WORKS
DATE 4-28-67

ALLEY PLAN & PROFILE
BETW. 7th ST. & UNIVERSITY AVE.
2207-UNIVERSITY AVE., WESTERLY OF FRANKLIN AVENUE
C-4-656
HORIZ. SCALE: 1" = 20' VERT. SCALE: 1" = 4'

PROJECT NO. R-1183
SHEET 1 OF 1
FILE NO. 4101