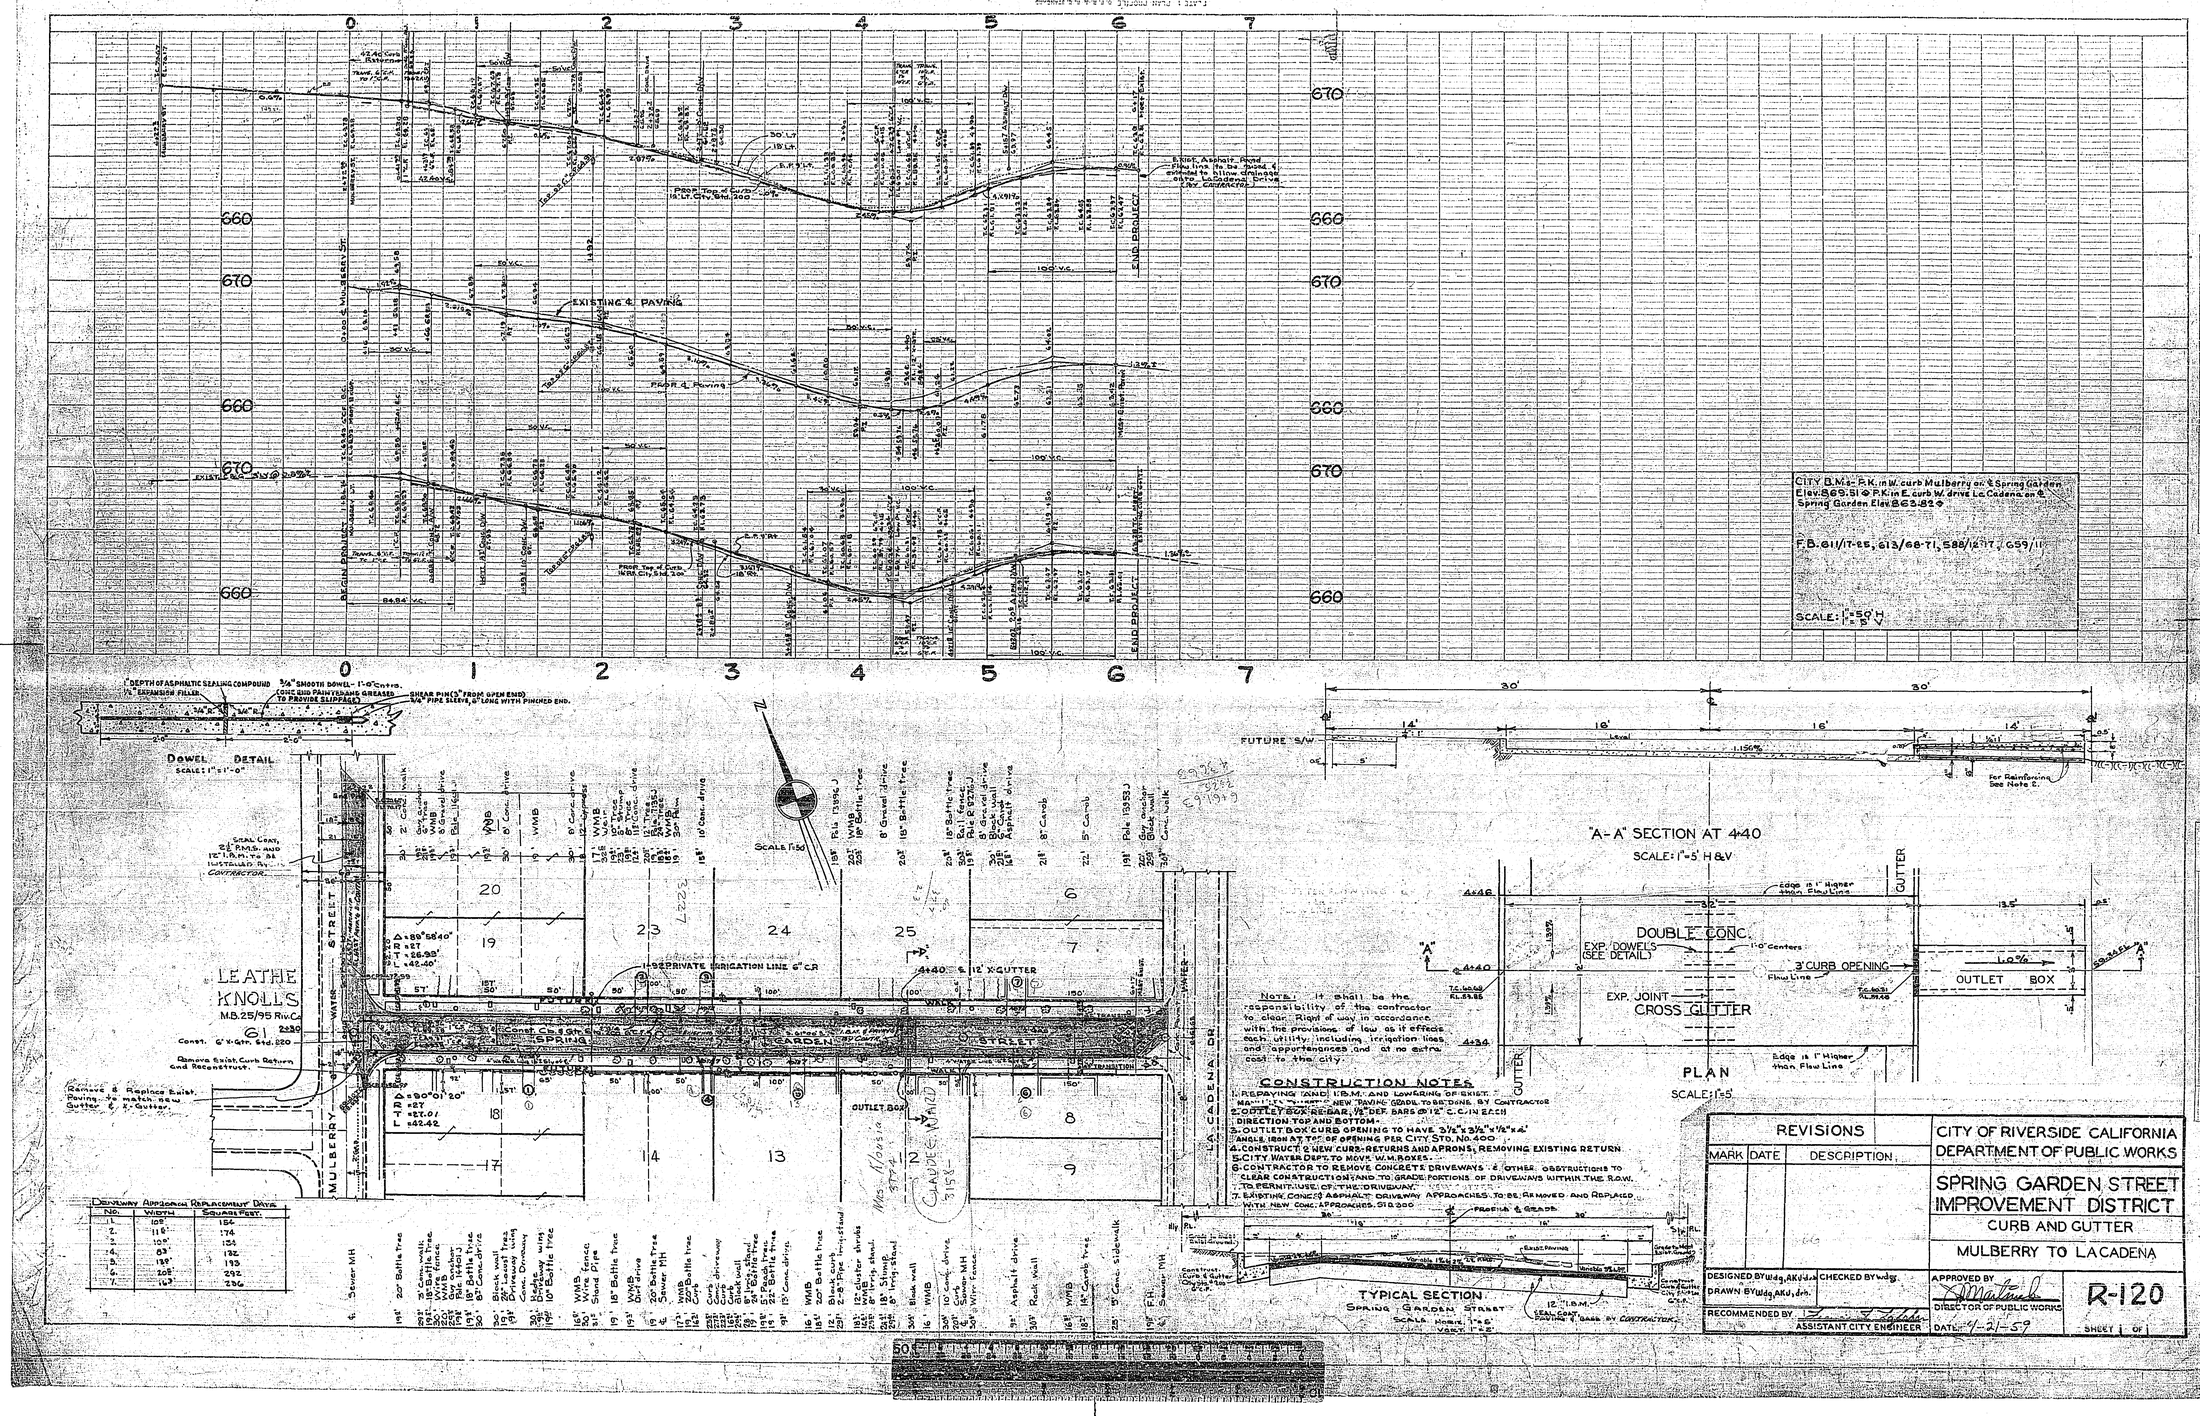

Driveway Approach Replacement Data		
No.	Width	Square Feet
1.	10.5'	154
2.	11.5'	174
3.	10.5'	154
4.	8.3'	132
5.	13.9'	193
6.	20.5'	292
7.	16.3'	236

NOTE: It shall be the responsibility of the contractor to clear Right of way in accordance with the provisions of law as it effects each utility, including irrigation lines and appurtenances and at no extra cost to the city.

CONSTRUCTION NOTES

1. REPAVING AND I.B.M. AND LOWERING OF EXIST. MANHOLES TO MATCH NEW PAVING GRADE TO BE DONE BY CONTRACTOR
2. OUTLET BOX RE-BAR, 1/2" DEF. BARS @ 12" C.C. IN EACH DIRECTION TOP AND BOTTOM.
3. OUTLET BOX CURB OPENING TO HAVE 3 1/2" x 3 1/2" x 1/2" x 4' ANGLE IRON AT TOP OF OPENING PER CITY STD. No. 400
4. CONSTRUCT 2 NEW CURB-RETURNS AND APRONS, REMOVING EXISTING RETURN
5. CITY WATER DEPT. TO MOVE W.M. BOXES.
6. CONTRACTOR TO REMOVE CONCRETE DRIVEWAYS & OTHER OBSTRUCTIONS TO CLEAR CONSTRUCTION AND TO GRADE PORTIONS OF DRIVEWAYS WITHIN THE R.O.W. TO PERMIT USE OF THE DRIVEWAY.
7. EXISTING CONC. & ASPHALT DRIVEWAY APPROACHES TO BE REMOVED AND REPLACED WITH NEW CONC. APPROACHES. STD. 300

REVISIONS		
MARK	DATE	DESCRIPTION

CITY OF RIVERSIDE CALIFORNIA
DEPARTMENT OF PUBLIC WORKS

SPRING GARDEN STREET IMPROVEMENT DISTRICT

CURB AND GUTTER

MULBERRY TO LACADENA

DESIGNED BY Wdg, AKJ, drn. CHECKED BY Wdg.
DRAWN BY Wdg, AKJ, drn.
RECOMMENDED BY [signature] ASSISTANT CITY ENGINEER
APPROVED BY [signature] DIRECTOR OF PUBLIC WORKS
DATE: 4-21-59

R-120

SHEET 1 OF 1