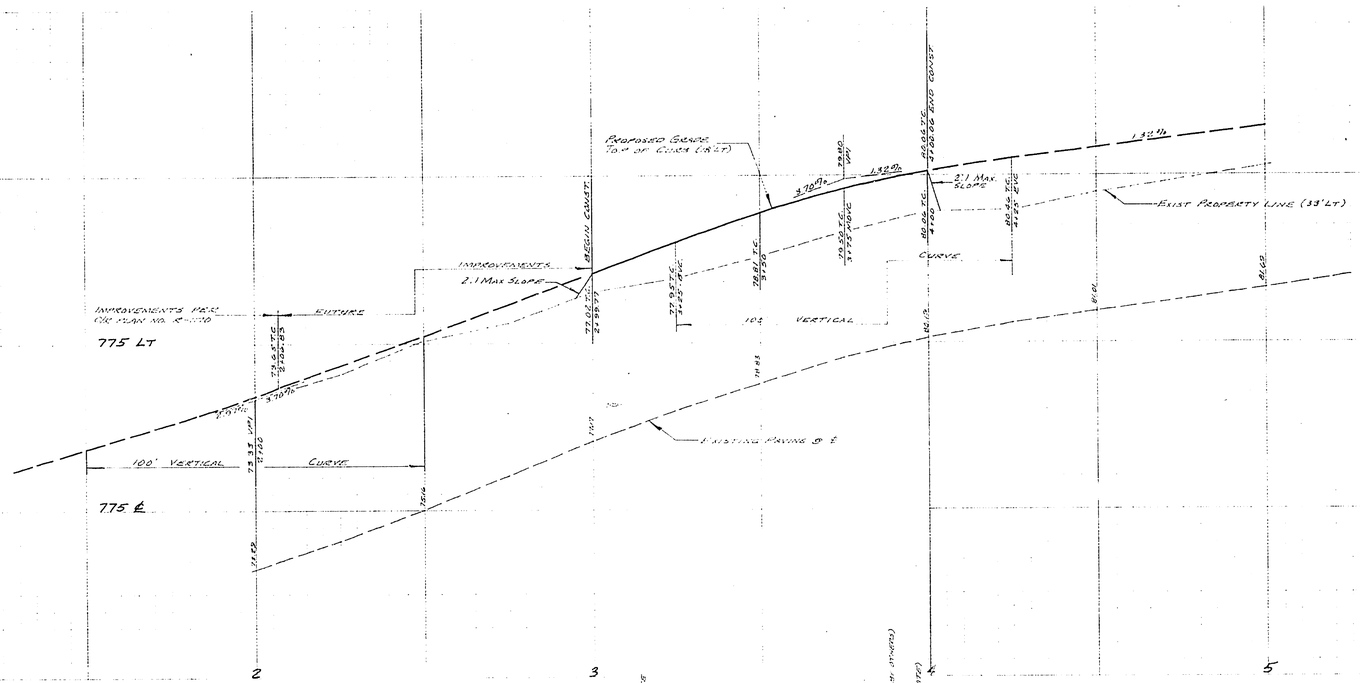


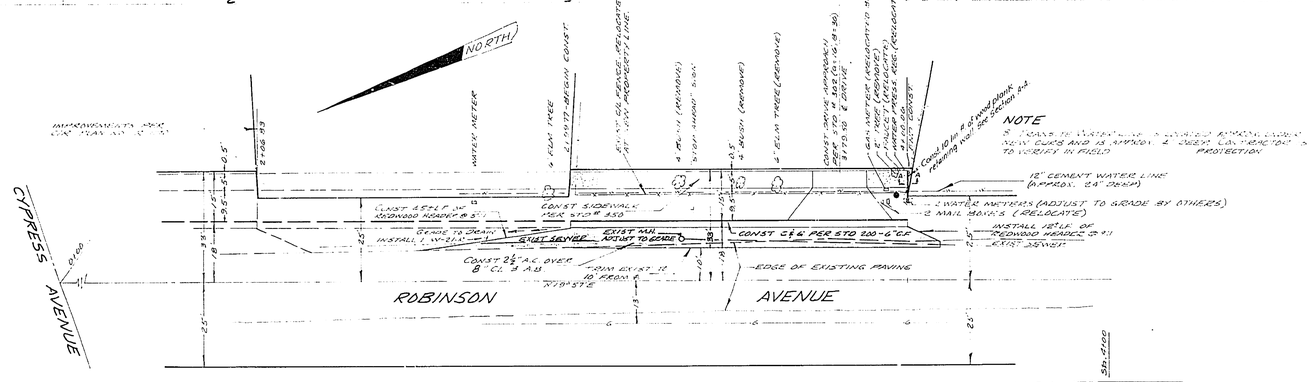


## NOTE

R. Trees to remain shall be protected during construction. Where curbs and is approx. 2' under the "dripline" to verify in field protection.

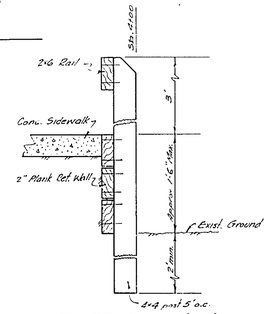


## SECTION A-A

Scale: 1" = 1'

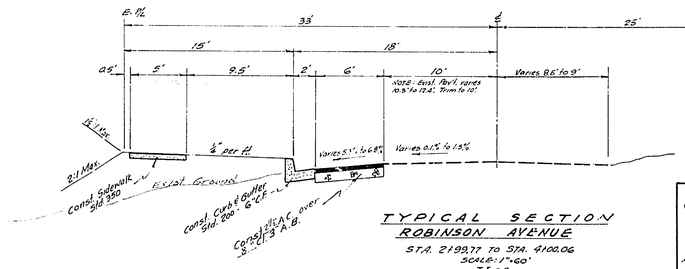


## TYPICAL SECTION
## ROBINSON AVENUE

STA. 2199.77 to STA. 4100.06
SCALE: 1" = 60'
T.L. = 5

## GENERAL NOTES

1. It shall be the responsibility of the contractor to clear the right of way in accordance with the provisions of law as it affects each utility including irrigation lines and appurtenances and at no cost to the city.
2. Construction shall be in accordance with City of Riverside Department of Public Works, Specifications No. 461 and Standard Dwg's.
3. Prime coat, seal coat and paint binder are required.
4. Grading will require a permit under Ordinance 3093 for a cut or a fill exceeding 100 cubic yards or a fill over one foot in depth.
5. Trim edge of existing pavement, where new paving joins existing pavement, to a clean straight line. Construct match-up paving as shown and overlay as directed in the field to produce a smooth crown section. Engineer estimates overlay to be 0.5 tons.

CRAWLEY, HAWKINS & HIEBER
ENGINEERS & SURVEYORS
RIVERSIDE, CALIFORNIA
Approved George T. Hieber RCE 14407 Date 10-4-66

J.O. 564 | FOR: CRESTHAVEN SCHOOL | F.B. 82/71

| MARK | REVISIONS | APPR. | DATE |
|---|---|---|---|
| | | | |

DESIGNED BY ___ DRAWN BY ___ CHECKED BY ___

CITY OF RIVERSIDE, CALIFORNIA
DEPARTMENT OF PUBLIC WORKS

| APPROVED BY | BY | DATE |
|---|---|---|
| OFFICE ENGINEER | | 11-10 |
| PARK DEPARTMENT | | 11-3-66 |
| TRAFFIC DIVISION | | 11-8 |
| ASSISTANT CITY ENG. | | 11-16 |
| | | 11-8 |

APPROVED BY ___ DIRECTOR OF PUBLIC WORKS
DATE ___

EAST SIDE
ROBINSON AVENUE
300-400' ELY CYPRESS AVENUE
C.U.P. NO. C-7-645

HORIZ. SCALE: 1" = 20' VERT. SCALE: 1" = 2'

PROJECT NO. R-1200
SHEET 1 OF 1
FILE NO. 4109