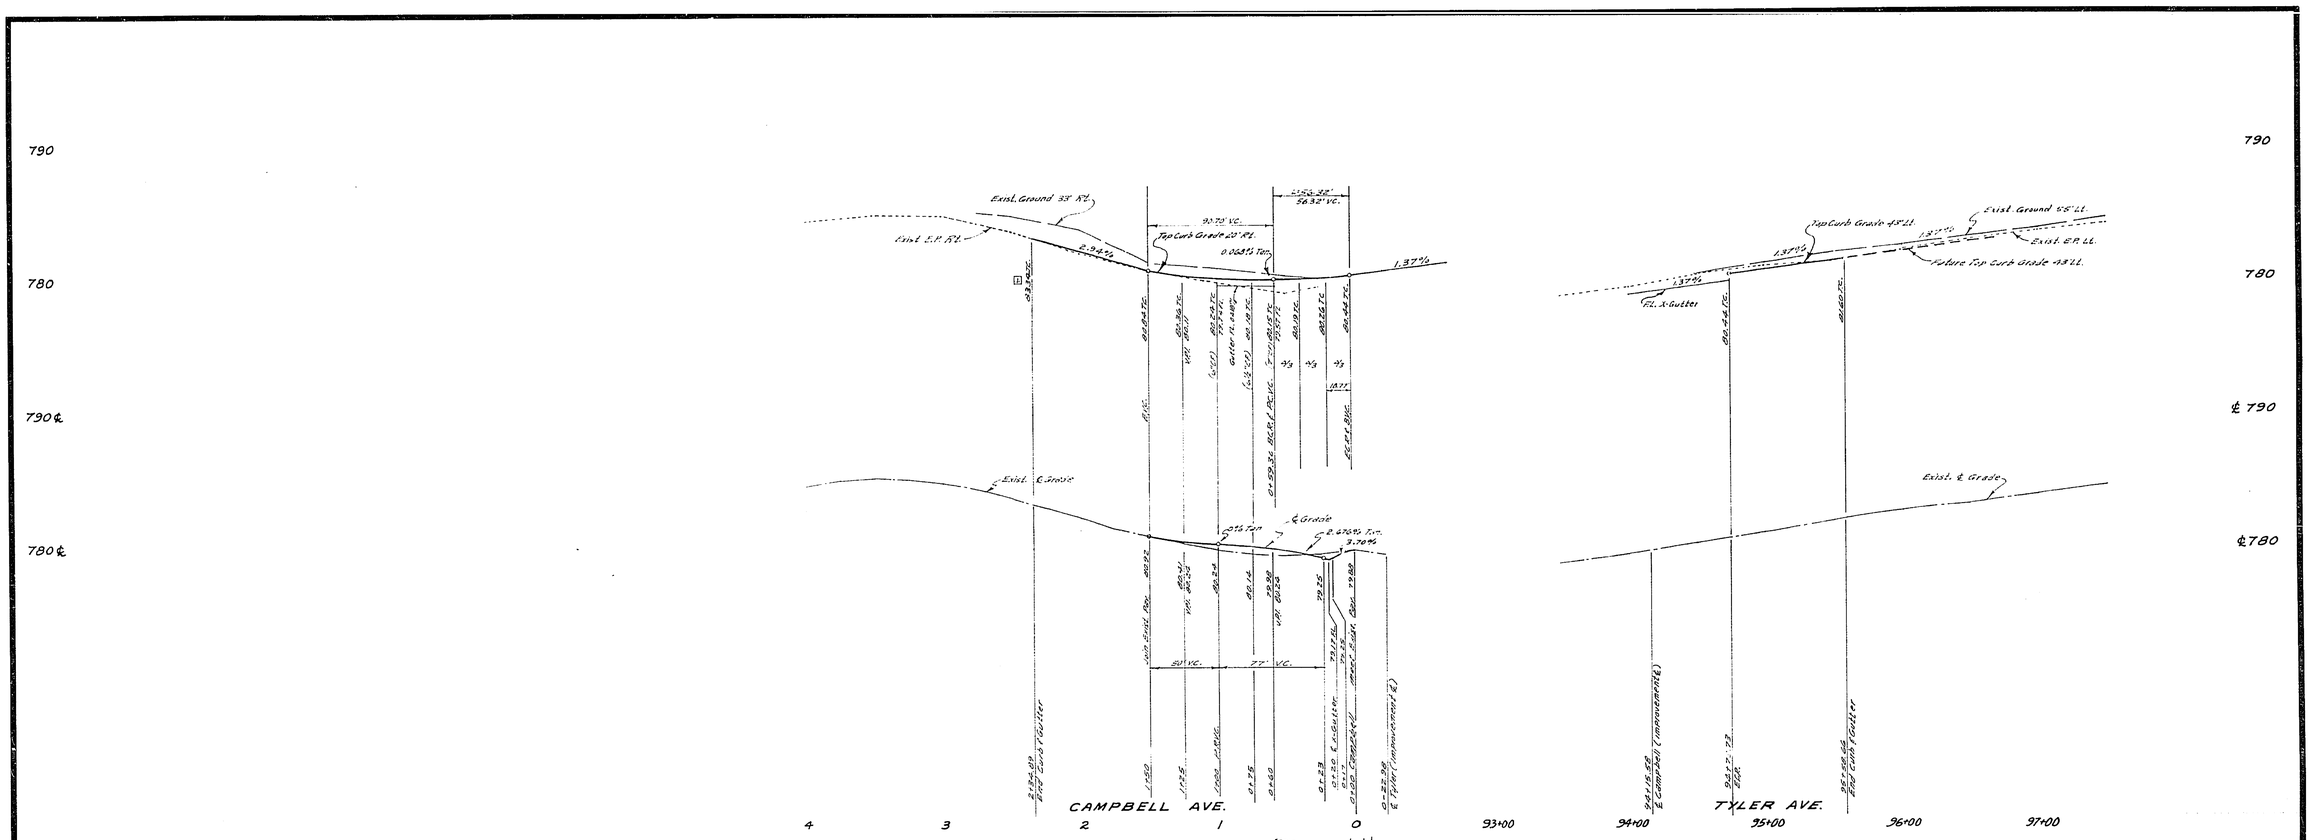

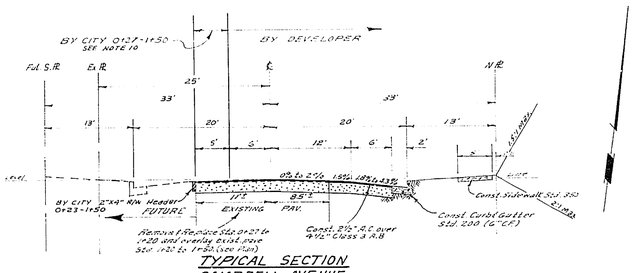

TYPICAL SECTION
CAMPBELL AVENUE
NOT TO SCALE
T.I. 6.0.

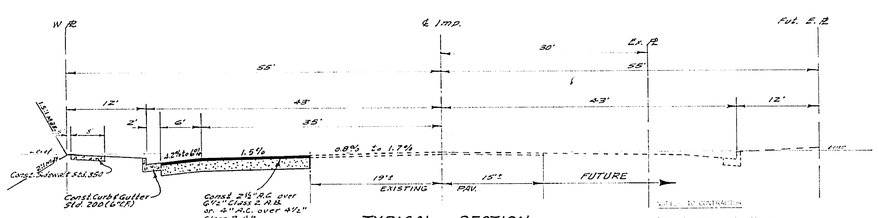

TYPICAL SECTION
TYLER AVENUE
NOT TO SCALE
T.I. 7.0.

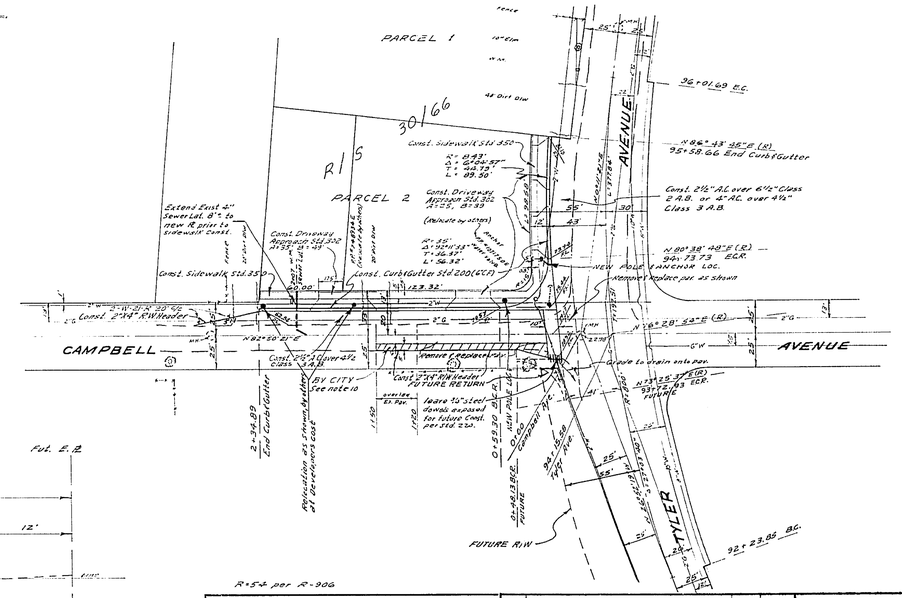

BENCH MARK

Elev. 787.409 R.R. spk on R.R. # 1125231E S.E. Cor. Robinson & Taylor. Webb F.B. 622/46.

GENERAL NOTES

(1) It shall be the responsibility of the contractor to clear the right of way in accordance with the provisions of law as it affects each utility, including irrigation lines and appurtenances, and at no cost to the City.

(2) Construction shall be in accordance with the City of Riverside, Department of Public Works, Specifications No. 401 and Standard Drawings.

(3) Prime coat, seal coat and paint binder are required.

(4) Grading will require a permit under Ordinance 2095 for a cut or fill exceeding 100 cubic yards, or a fill over one foot in depth.

(5) The subdivider shall arrange for a soil test to be made by soils engineer after the streets have been prepared to rough grade. Depth of base material and A.C. paving shall be determined by City of Riverside Dept. Standards and Test Procedures.

(6) Trim edge of existing pavement, where new paving joins existing pavement, to a clean, straight line. Construct matchup as shown and overlay paving as directed in the field to a smooth crown section.

(7) The finish sub grade shall have a compaction of not less than 90% for a depth of 0.5 foot as determined by test method No. "Calif. 216" immediately prior to placement of the cover.

(8) The amount of asphalt overlay on existing pavement has been estimated by the Engineer to be approximately 5.25 tons.

(9) Prior to sidewalk construction Contractor to contact street light Engineer for street light requirements, Phone 787-7421.

(10) Contractor to contact the City Engineer 24 hours prior to construction to negotiate for the City's portion of this project.

QUANTITY ESTIMATE

Curb&Gutter Standard No. 200 (6" C.F.)	323	L.F.
Sidewalk Standard No. 350	1,580	S.F.
Conc. Cross Gutter Standard No. 220	679	S.F.
2½" A.C. Pav.	6,360	S.F.
Imported Base Material		C.Y.
Driveway Standard No. 302	4	Ea.
2"x4" Redwood Header	50	L.F.
W-21-R	2	Ea.
2½" A.C. Pav. (BY CITY)	720	S.F.
2"x4" Redwood Header (BY CITY)	130	L.F.
Imported Base Material (BY CITY)	10	C.Y.

ALBERT A. WEBB ASSOCIATES
CIVIL ENGINEERS
RIVERSIDE, CALIFORNIA

APPROVED BY [signature] DATE 1/30/67
R.E. No. 3876
W.O. 66-277 FOR: Nick Tavaglione F.B. 622

MARK	REVISIONS	APPR.	DATE
1	Revised Elev. [illegible]	WEB	2/7/67

DESIGNED BY BEL DRAWN BY BEL CHECKED BY

CITY OF RIVERSIDE, CALIFORNIA
DEPARTMENT OF PUBLIC WORKS

APPROVED BY	BY	DATE
OFFICE ENGINEER	[illegible]	1-26-67
PARK DEPARTMENT		
TRAFFIC DIVISION	[illegible]	1-30-67
ASSISTANT CITY ENG.	[illegible]	1-27-67

APPROVED BY [signature]
DIRECTOR OF PUBLIC WORKS
DATE 1-30-67

STREET PLAN & PROFILE
CAMPBELL AVE. & TYLER AVE.
NORTHWEST CORNER
Zoning Case No. R-69-695

HORIZ. SCALE: 1" = 50' VERT. SCALE: 1" = 5'

PROJECT NO. R-1209
SHEET 1 OF 1
FILE NO. 66-277-A