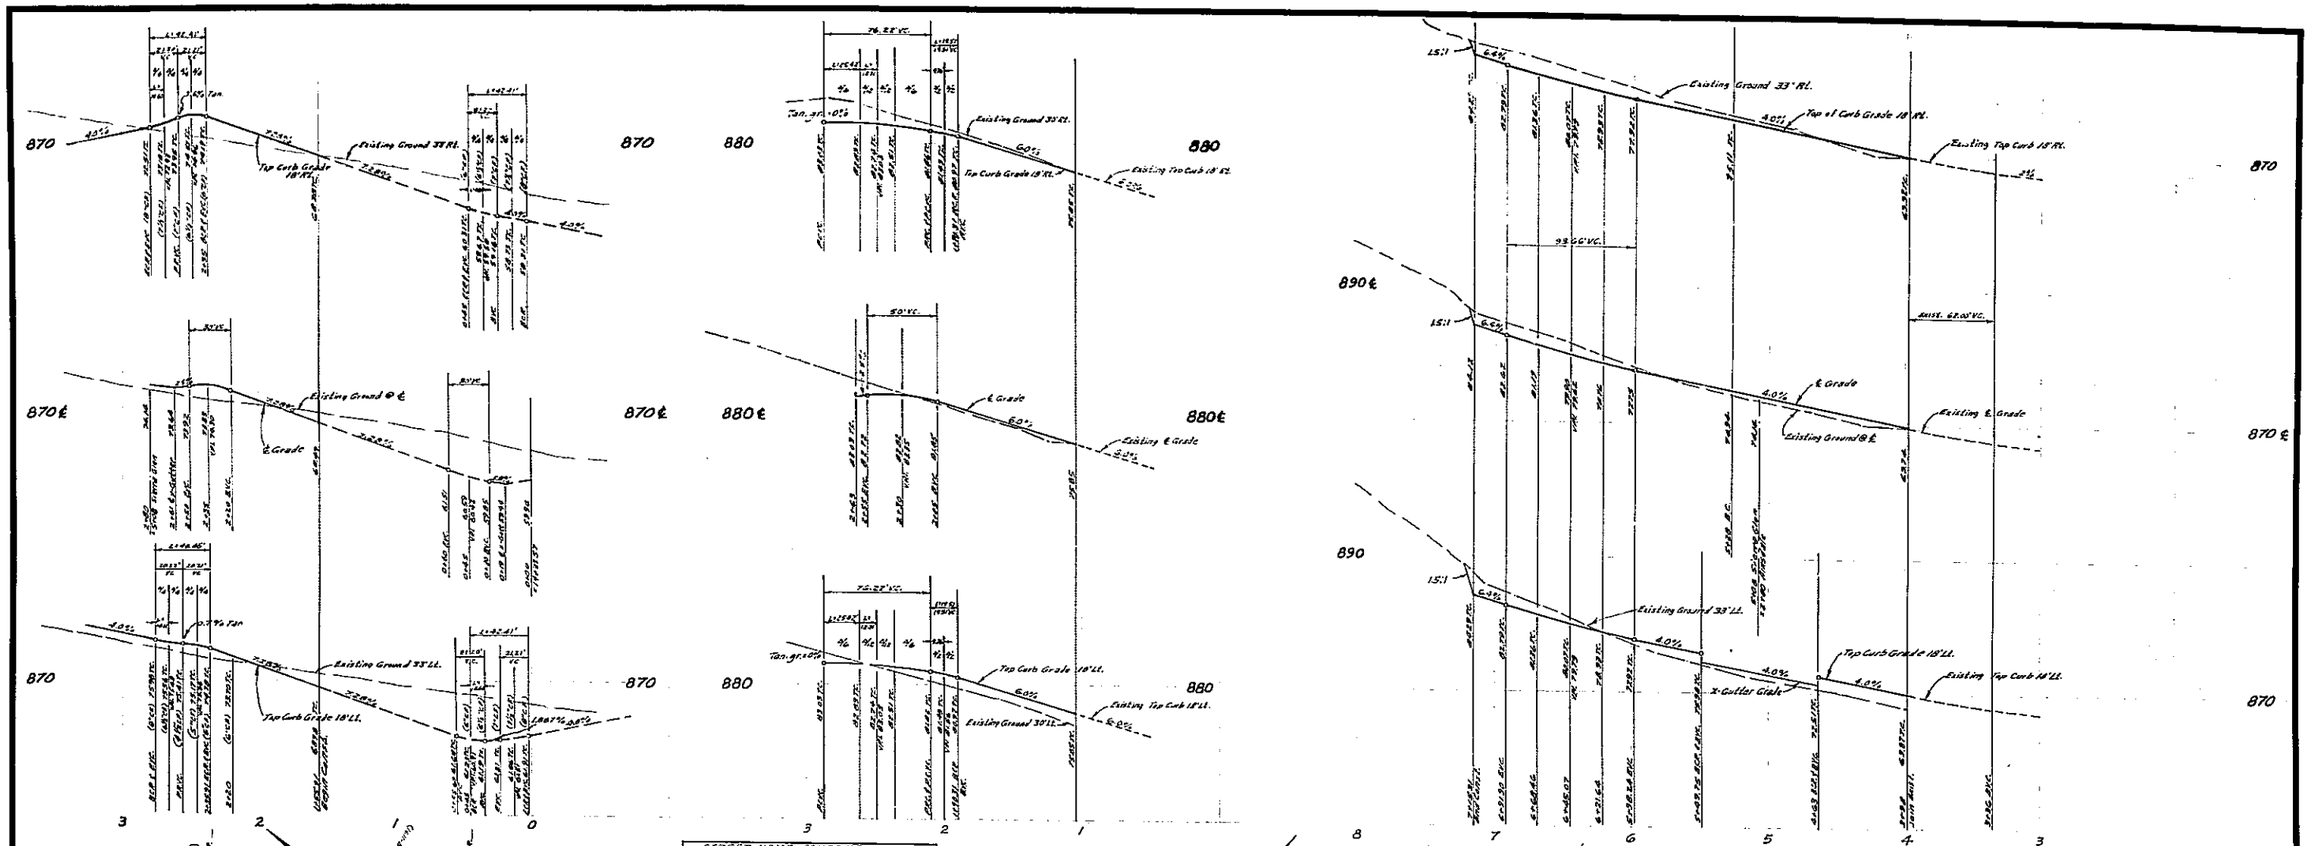

Bench Mark: Webb F.B. 542/69
Elev. 864.04, Chiseled "X" on top of curb South side of Sierra Glen 148' ± West of intersection Sierra Glen & Peacock.

STREET NAME SCHEDULE		
A	SIERRA GLEN DR	5500
	AINSDALE WAY	5400

Street name signs shall conform to City of Riverside Std. Dwg. No. 662

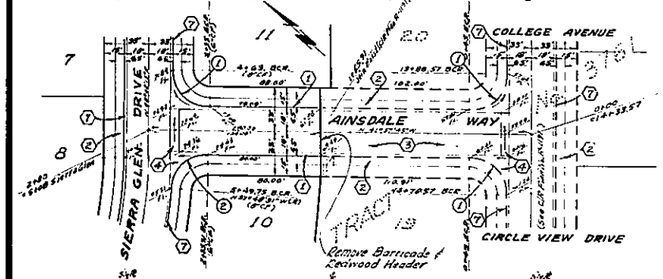

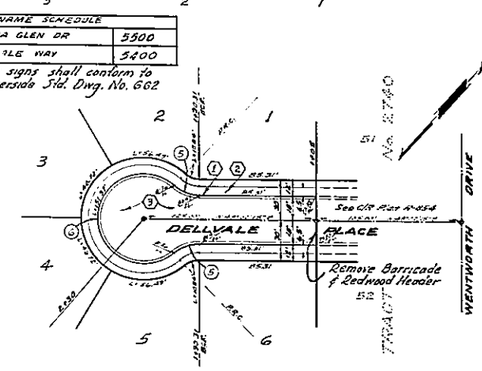

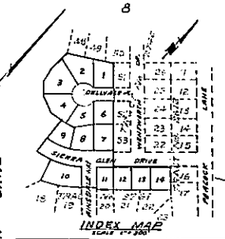

INDEX MAP
SCALE 1" = 200'

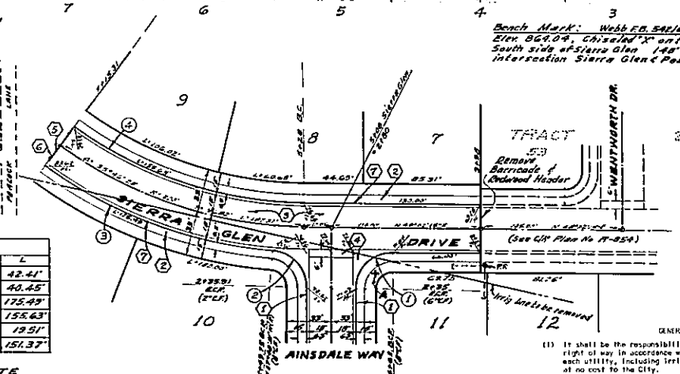

CURVE DATA				
No.	Δ	R	T	L
1	90°00'00"	27.00'	27.00'	42.41'
2	85°50'40"	27.00'	25.11'	40.45'
3	31°37'11"	318.00	90.04'	175.49'
4	31°37'11"	282.00	79.85'	155.63'
5	41°24'35"	27.00'	10.21'	19.51'
6	262°49'10"	33.00'		151.37'

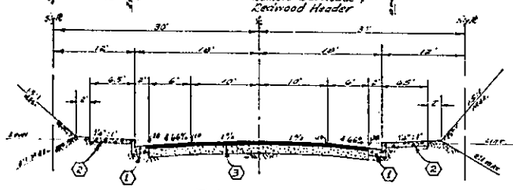

TYPICAL SECTION
DELLVALE PLACE
NO SCALE

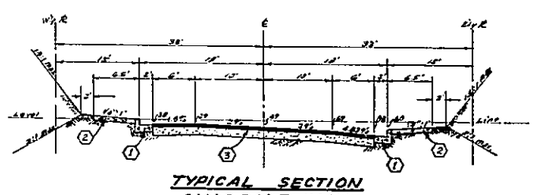

TYPICAL SECTION
AINSDALE WAY
NO SCALE

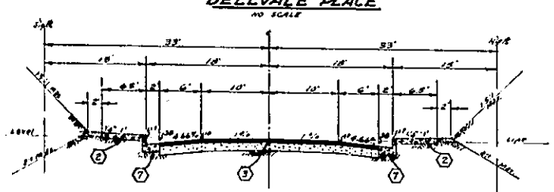

TYPICAL SECTION
SIERRA GLEN DRIVE
NO SCALE

QUANTITY ESTIMATE

Curb & Gutter Standard No. 200 (6" C.F.)	562	L.F.
Curb Sidewalk Standard No. 325	6,774	S.F.
2½" A.C. & seal coat	19,510	S.F.
Cross Gutter Standard No. 220	524	S.F.
Imported Base Material		C.Y.
2"X4" Redwood Header	32	L.F.
Barricade Standard No. 180	1	Ea.
Curb & Gutter Standard No. 200 (8" C.F.)	568	L.F.
Driveway Approaches Standard No. 302	14	Ea.

CONSTRUCTION NOTES

1. Const. Curb & Gutter Standard No. 200 (6" C.F.)
2. Const. Curb Sidewalk Standard No. 325
3. Const. 2½" A.C. over
4. Const. Cross Gutter Standard No. 220
5. Const. 2"X4" Redwood Header
6. Const. Barricade Standard No. 180
7. Const. Curb & Gutter Standard No. 200 (8" C.F.)

GENERAL NOTES

(1) It shall be the responsibility of the contractor to clear the right of way in accordance with the provisions of law as it affects each utility, including irrigation lines and appurtenances, and at no cost to the City.

(2) Construction shall be in accordance with the City of Riverside, Department of Public Works, Specifications No. 461 and Standard Drawings.

(3) Prime coat, seal coat, and paint binder are required.

(4) Grading will require a permit under Ordinance 3093 for a cut or fill exceeding 100 cubic yards, or a fill over one foot in depth.

(5) The subdivider shall arrange for a soil test to be made by Soils Engineer after the streets have been prepared to rough grade. Depth of base material and A.C. paving shall be determined by City of Riverside Design Standards and Test Procedures.

(6) Trim edge of existing pavement, where new paving joins existing pavement, to a clean, straight line. Construct match-up paving as shown and overlay paving as directed in the field to produce a smooth crown section.

(7) Driveways to be constructed per Std. Dwg. # 302 and are to be located in the field.

ALBERT A. WEBB ASSOCIATES
CIVIL ENGINEERS
RIVERSIDE, CALIFORNIA
APPROVED BY [signature] DATE 6/4/69
R.E. No. 9876
W.O. 66-90 FOR: Johnson - Mysterscough Bldg. F.B. 633

MARK	REVISIONS	APPR.	DATE

DESIGNED BY BEL DRAWN BY BEL CHECKED BY RES

CITY OF RIVERSIDE, CALIFORNIA
DEPARTMENT OF PUBLIC WORKS

APPROVED BY	BY	DATE
OFFICE ENGINEER	[signature]	6/24
PARK DEPARTMENT		
TRAFFIC DIVISION		
ASSISTANT CITY ENG.		

APPROVED BY [signature]
DIRECTOR OF PUBLIC WORKS
DATE 6-23-69

STREET PLAN & PROFILE
SIERRA GLEN DRIVE
DELLVALE PLACE
AINSDALE WAY
TRACT No. 3786
HORIZ. SCALE: 1" - 50' VERT. SCALE: 1" - 10'

PROJECT NO. R-1212
SHEET 1 OF 1
FILE NO. 66-90 A