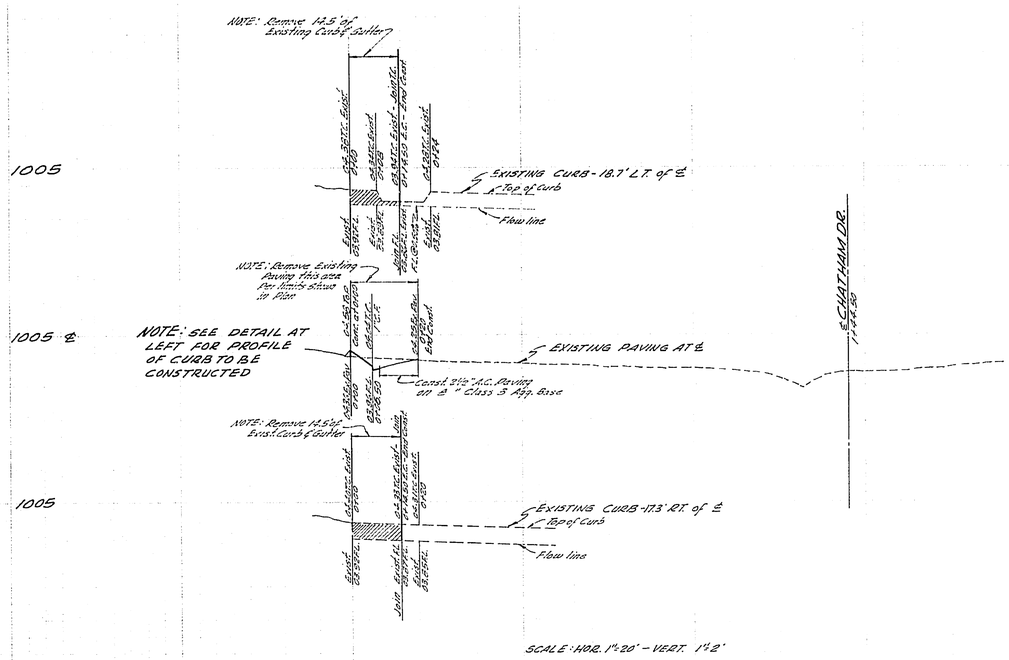

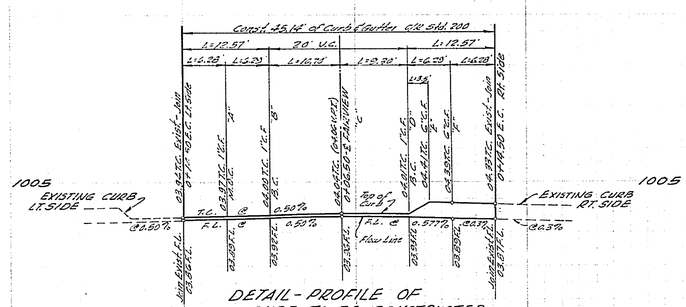

DETAIL - PROFILE OF CURB TO BE CONSTRUCTED
SCALE: HOR. 1"=10' - VERT. 1"=2'

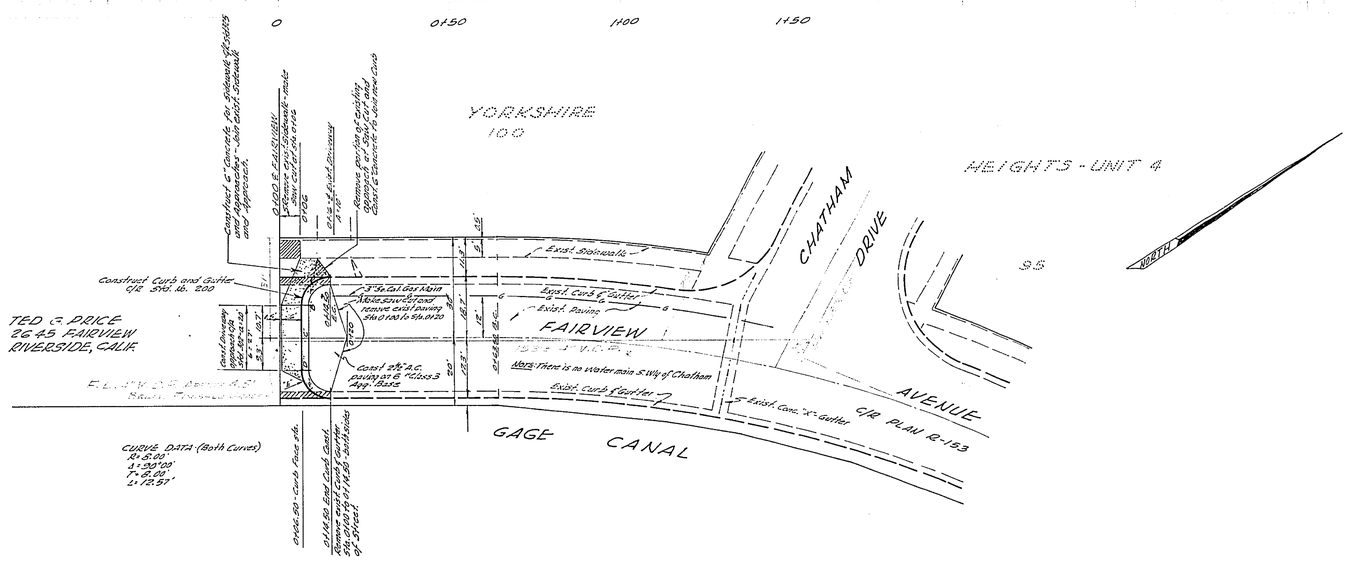

GENERAL NOTES

1. It shall be the responsibility of the contractor to clear the Right of Way in accordance with the provisions of law as it affects each utility including irrigation lines and appurtenances and at no cost to the City.
2. Construction shall be in accordance with the City of Riverside Dept. of Public Works, Specifications No. 461 and Standard Drawings.
3. Prime Coat, Seal Coat and Paint Binder are required.
4. Trim edge of existing pavement, where new pavement joins existing pavement, to a clean, straight line. Construct match up paving as shown.
5. The finish sub-grade shall have a compaction of not less than 90% for a depth of 0.5' foot as determined by test method No. "Calif. 216" immediately prior to placement of cover.

BENCH MARK - T.B.M. #1 - "+" top of curb N/y side Fairview Ave - Sta. 0+00
Elev. 1004.38
T.B.M. #2 - "+" top of Curb S/y side Fairview Ave - Sta. 0+20 - Elev. 1004.31

CRAWLEY, HAWKINS & HIEBER ENGINEERS AND SURVEYORS 3765 ELIZABETH ST., RIVERSIDE, CALIF. PH. 684-2535 APPROVED George O. Crawley R.C.E. 3455 DATE 1/3/67 J.O. 605 FOR: CITATION CONST. CO. F.B. 76/43	MARK / REVISIONS / APPR. / DATE DESIGNED BY ____ DRAWN BY ____ CHECKED BY M.G.	CITY OF RIVERSIDE, CALIFORNIA DEPARTMENT OF PUBLIC WORKS APPROVED BY / BY / DATE OFFICE ENGINEER HRM 1-26 PARK DEPARTMENT — TRAFFIC DIVISION JPD 1-12-67 ASSISTANT CITY ENG. WEB 1-27 APPROVED BY [signature] DIRECTOR OF PUBLIC WORKS DATE 1-30-67	STREET PLAN AND PROFILE FAIRVIEW AVENUE 140'± Wly. of CHATHAM DRIVE TERMINATE IMPROVEMETS 2645 FAIRVIEW AVENUE HORIZ. SCALE: 1" = AS NOTED VERT. SCALE: 1" = 2'	PROJECT NO. R-1214 SHEET 1 OF 1 FILE NO. 4114