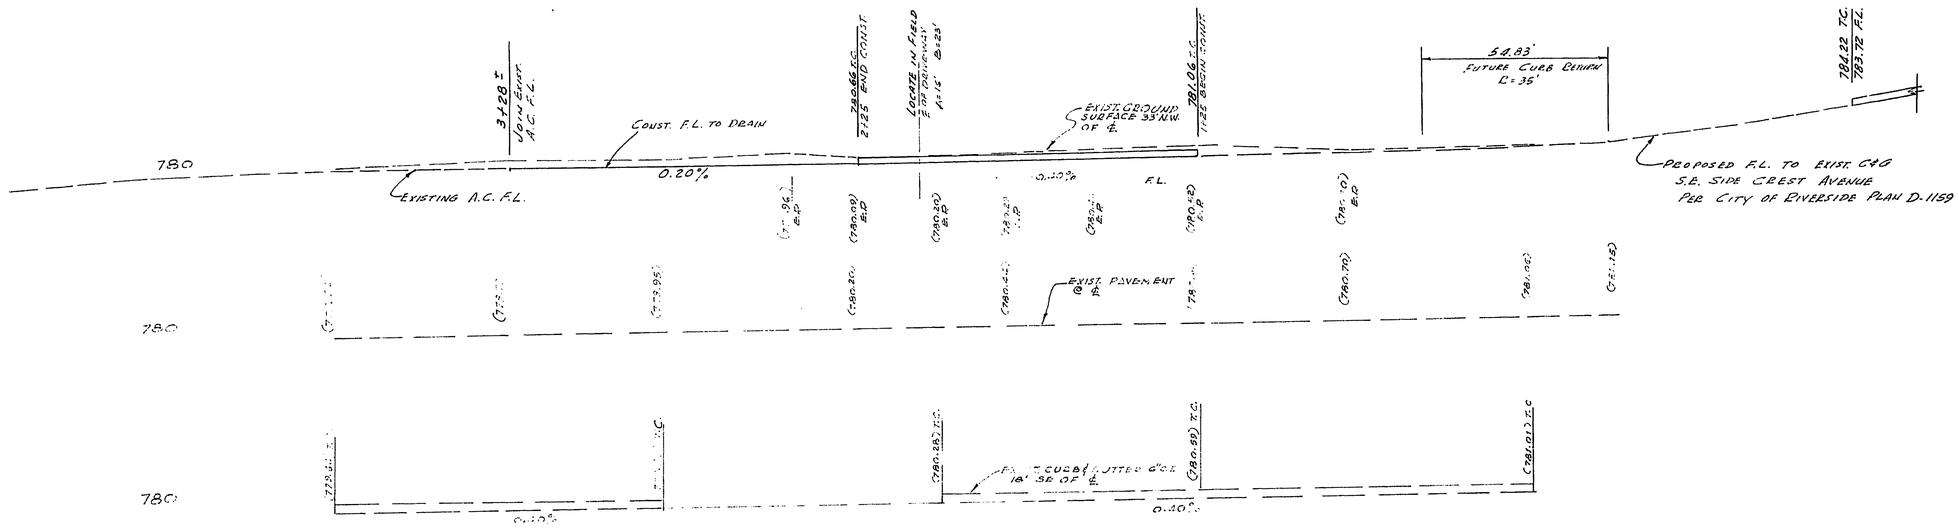


PROFILES

HEDRICK STREET

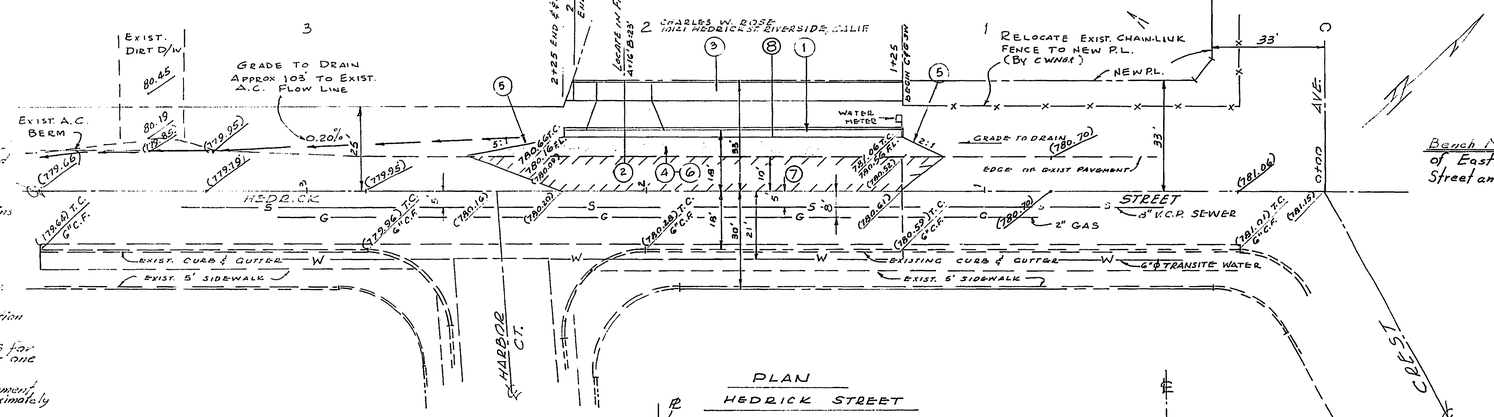


Bench Mark – "X" on East Side on Rim of East M.H. @ Intersection of Hedrick Street and Crest Ave. Elev. 781.40'

## GENERAL NOTES

1. It shall be the Responsibility of the Contractor to keep the Public in Accordance with provisions of Section 7-10 of the Standard Specifications. Provide Flagmen, Barricades, Lights, Signs and at no Cost to the City of Riverside.
2. Construction shall be in accordance with the City of Riverside Dept. of Public Works Specification No. 461 and Standard Drawings.
3. Prime Coat, Seal Coat, and Paint Binder are required.
4. Trim edge of Existing Pavement, where New Paving joins Existing Pavement, to a clean straight line, and Cut to Paving as shown on Drawing. Edge of Cut shall be in the Street Gutter Adjacent to the Curb Face.
5. For relocation of the City Department or Irrigation Water Facility or Electric Power Utility facility, to be done by City Forces, contact the City Water Commercial Engineer at 787-7211. Schedule about 2 weeks to Process a Work Order, before relocation begins.
6. Grading will require a permit under Ordinance 3295 for a cut or fill exceeding 100 Cu. Yds, or a fill over one foot in depth.
7. The amount of Asphalt overlay on existing pavement has been estimated by the Engineer to be approximately 9.5 Tons.

PLAN

HEDRICK STREET

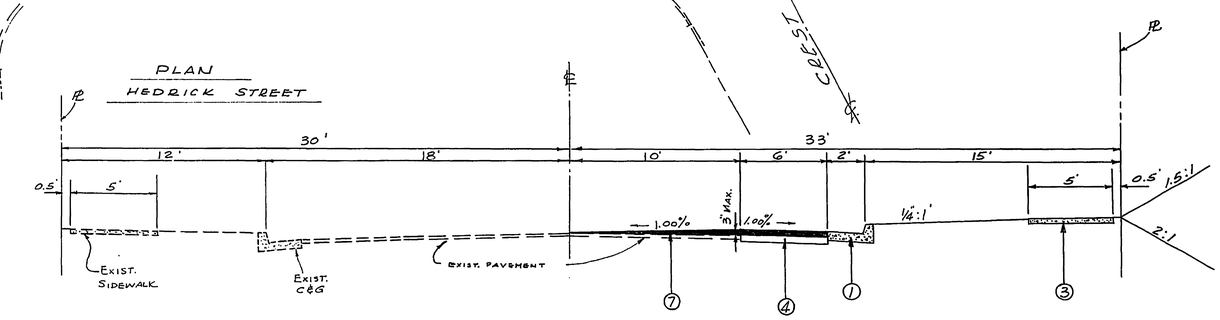


TYPICAL CROSS SECTION

HEDRICK STREET

SCALE: 1" = 4'

| CONSTRUCTION NOTES | | QUANTITY ESTIMATE | |
|---|---|---|---|
| 1 | CONST. P.C.C. CURB & GUTTER CURB FACE RIV. CITY STD. No 200 | 100 | L.F. |
| 2 | CONST. P.C.C. DRIVEWAY RIV. CITY STD. No 302 A = 16' B = 23' | 256 | S.F. |
| 3 | CONST. P.C.C. SIDEWALK RIV. CITY STD. No 350 | 420 | S.F. |
| 4 | PLACE 2½" A.C. W. SEAL COAT OVER 8" CLASS A BASE | 720 | S.F. |
| 5 | CONST. 2"X4" R/W HEADER | 52 | L.F. |
| 6 | EXCAVATION | 28 | C.Y. |
| 7 | CONST. A.C. OVERLAY/SEAL COAT OVER EXISTING PAVEMENT IN AREA SHOWN THUS | 9.5 | TONS |
| 8 | RELOCATE EXISTING SPEED LIMIT SIGN AS DIRECTED. | | |

THORNE SURVEYING SERVICE
RIVERSIDE, CALIFORNIA
C. V. BROWN JR. CIVIL ENG.
APPROVED: C.V. Brown Jr. R.E. 7702
DATE 1-24-67

| MARK | REVISIONS | APPR. | DATE |
|---|---|---|---|
| | | | |

DESIGNED BY C.V.B. DRAWN BY W.D.J. CHECKED BY

CITY OF RIVERSIDE, CALIFORNIA
DEPARTMENT OF PUBLIC WORKS

| APPROVED BY | BY | DATE |
|---|---|---|
| OFFICE ENGINEER | | 4-11 |
| PARK DEPARTMENT | | |
| TRAFFIC DIVISION | | 4-11 |
| ASSISTANT CITY ENG. | | 4-11 |

APPROVED BY Thos. A. Clark
DIRECTOR OF PUBLIC WORKS
DATE 4-12-67

PLAN AND PROFILE
N/W SIDE HEDRICK STREET
1+25 – 2+25
S.W. CREST AVENUE
10121 HEDRICK STREET

HORIZ. SCALE: 1" = 20' VERT. SCALE: 1" = 4'

PROJECT NO. R-1217
SHEET 1 OF 1
FILE NO.